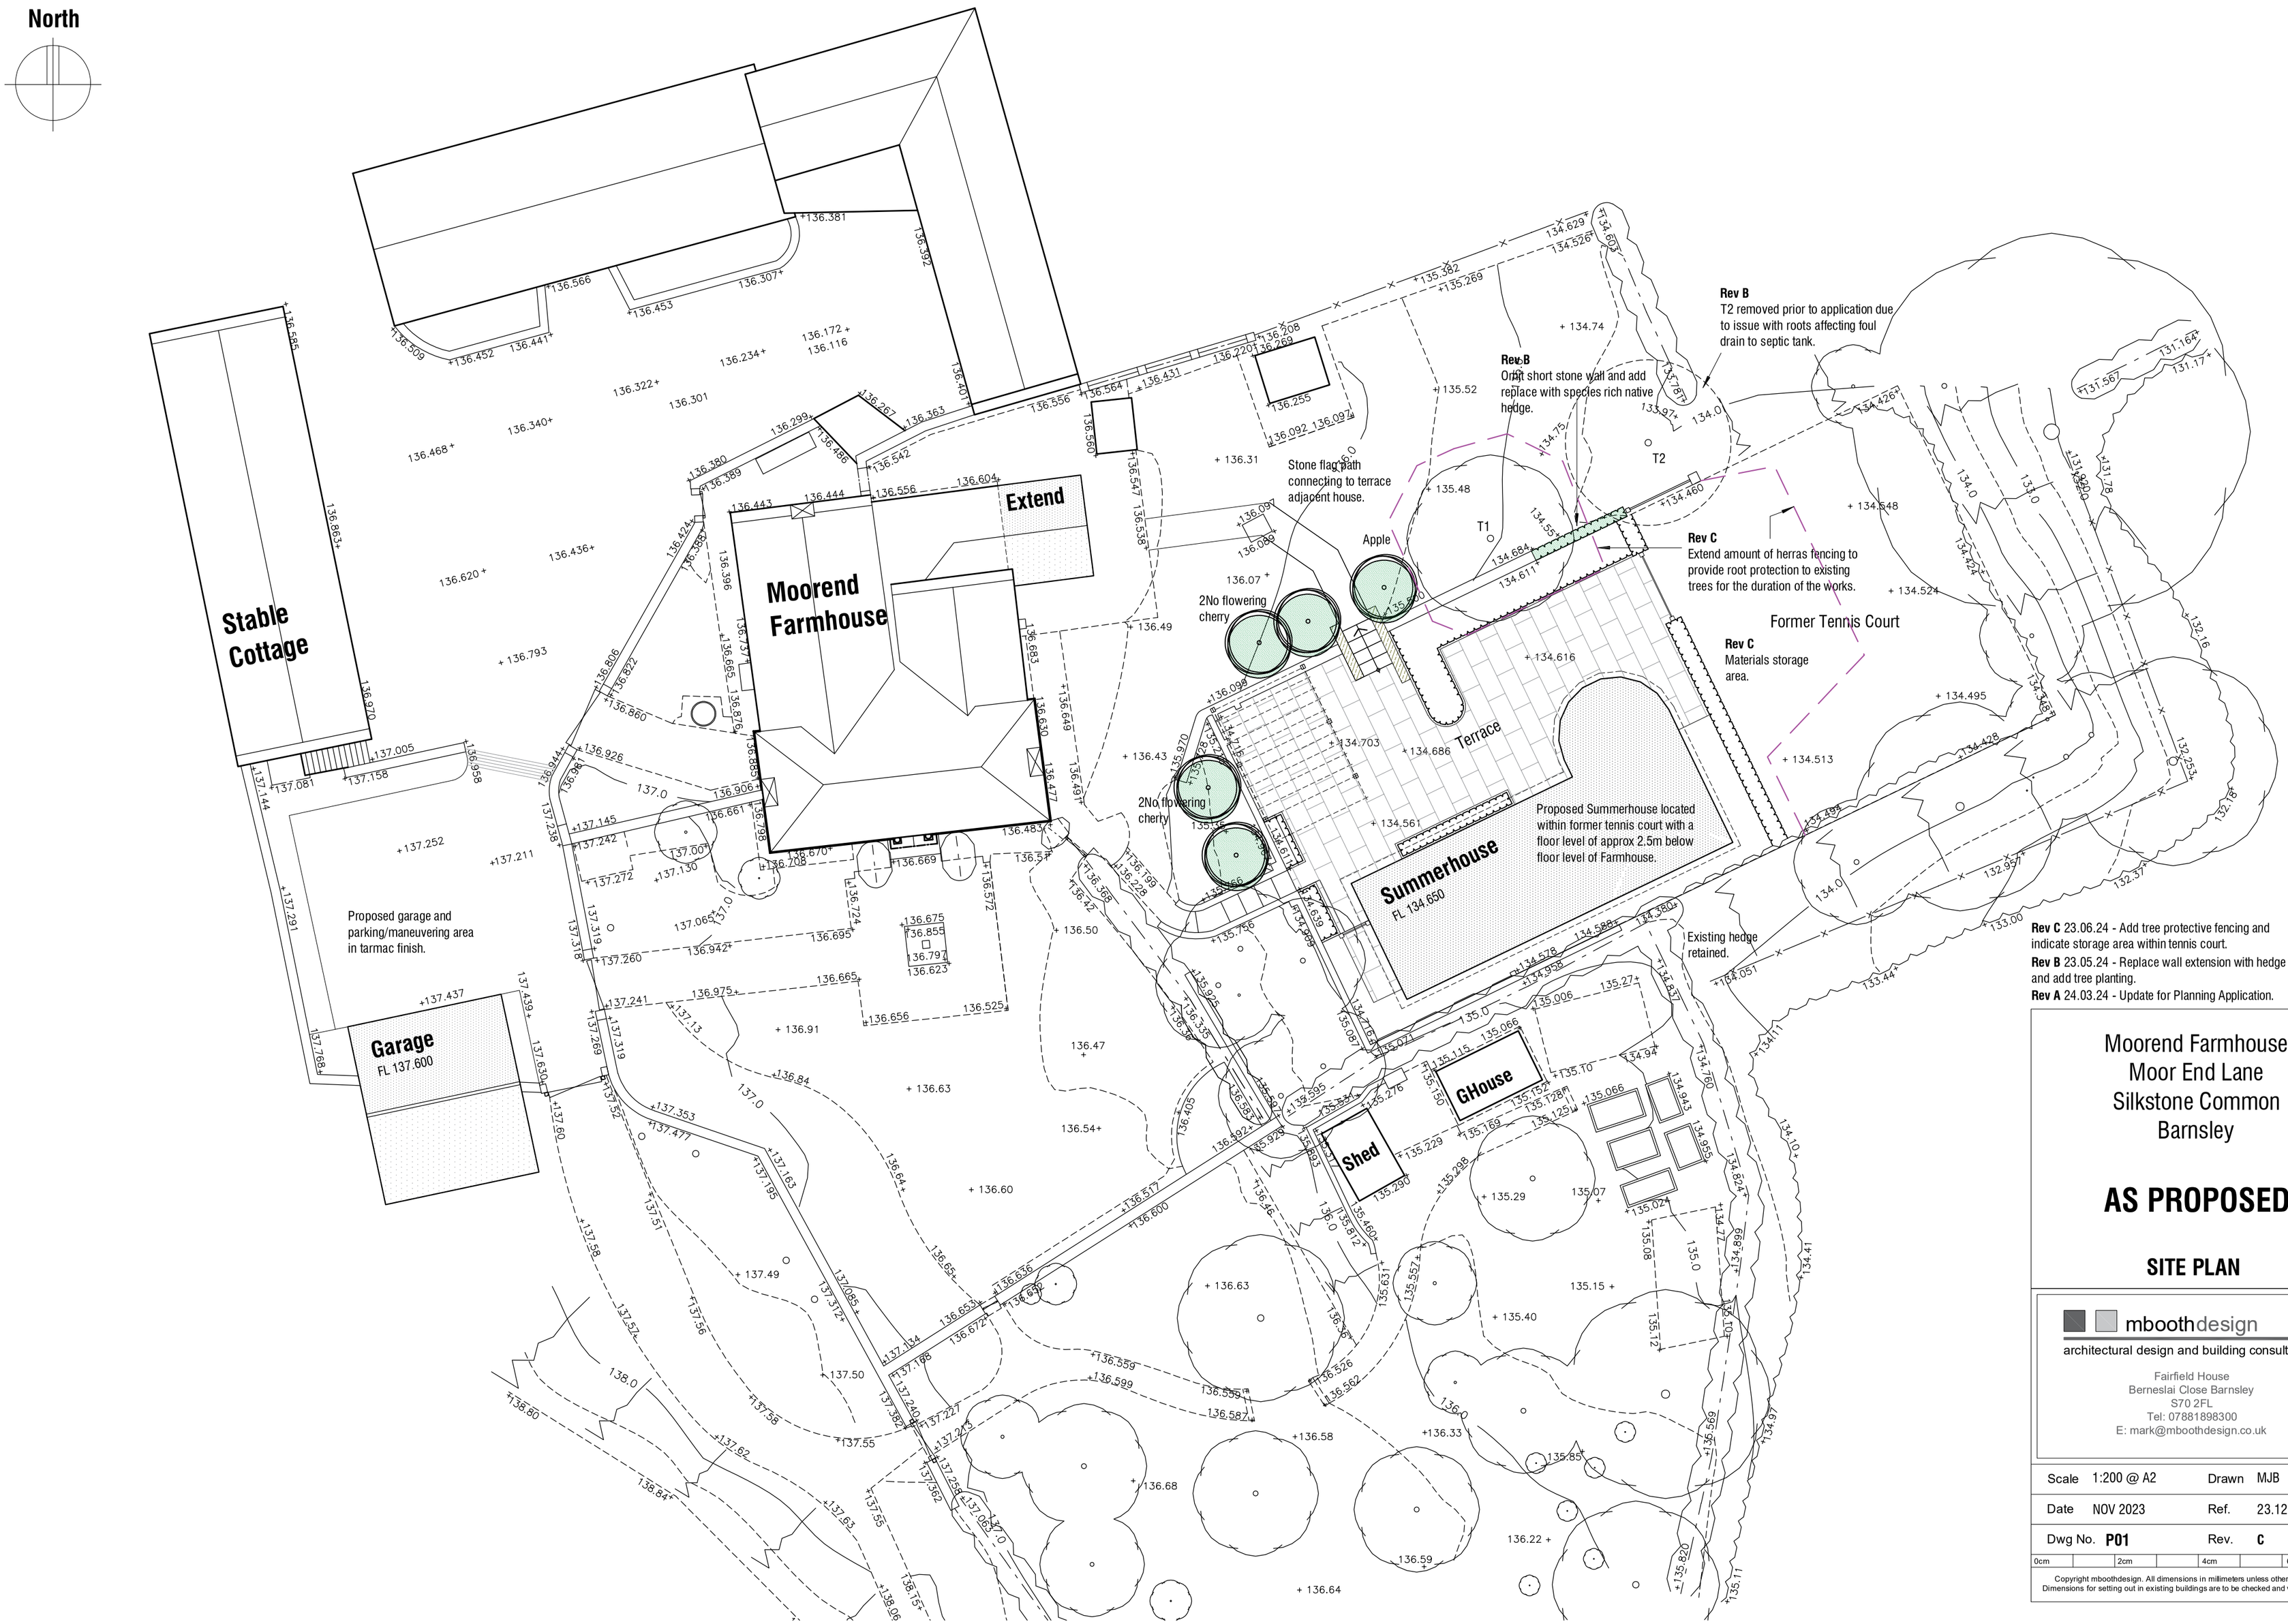

Rev C 23.06.24 - Add tree protective fencing and indicate storage area within tennis court.
Rev B 23.05.24 - Replace wall extension with hedge and add tree planting.
Rev A 24.03.24 - Update for Planning Application.

Moorend Farmhouse
Moor End Lane
Silkstone Common
Barnsley

AS PROPOSED

SITE PLAN

mboothdesign
architectural design and building consultants

Fairfield House
Berneslai Close Barnsley
S70 2FL
Tel: 07881898300
E: mark@mboothdesign.co.uk

Scale	1:200 @ A2	Drawn	MJB
Date	NOV 2023	Ref.	23.12
Dwg No.	**P01**	Rev.	**C**

0cm 2cm 4cm 6cm

Copyright mboothdesign. All dimensions in millimeters unless otherwise stated. Dimensions for setting out in existing buildings are to be checked and verified on site.