


The general contractor is responsible for the verification all dimensions on site and the architect is to be informed of any discrepancy.

The status of information contained in a computer copy of this drawing shall be limited to that conveyed by the paper copy.

Revisions:


No.	Description	Date	Issued by
A	Materials Amended	07.10.201	RJ/DRP
B	Amendments as requested by Client	03.12.201	RJ/DRP
C	Kitchen windows / doors amended	24.02.201	RJ/DRP
D	Internal Layout revised	04.04.201	RJ/DRP
E	General drawing update	16.10.201	RJ/DRP

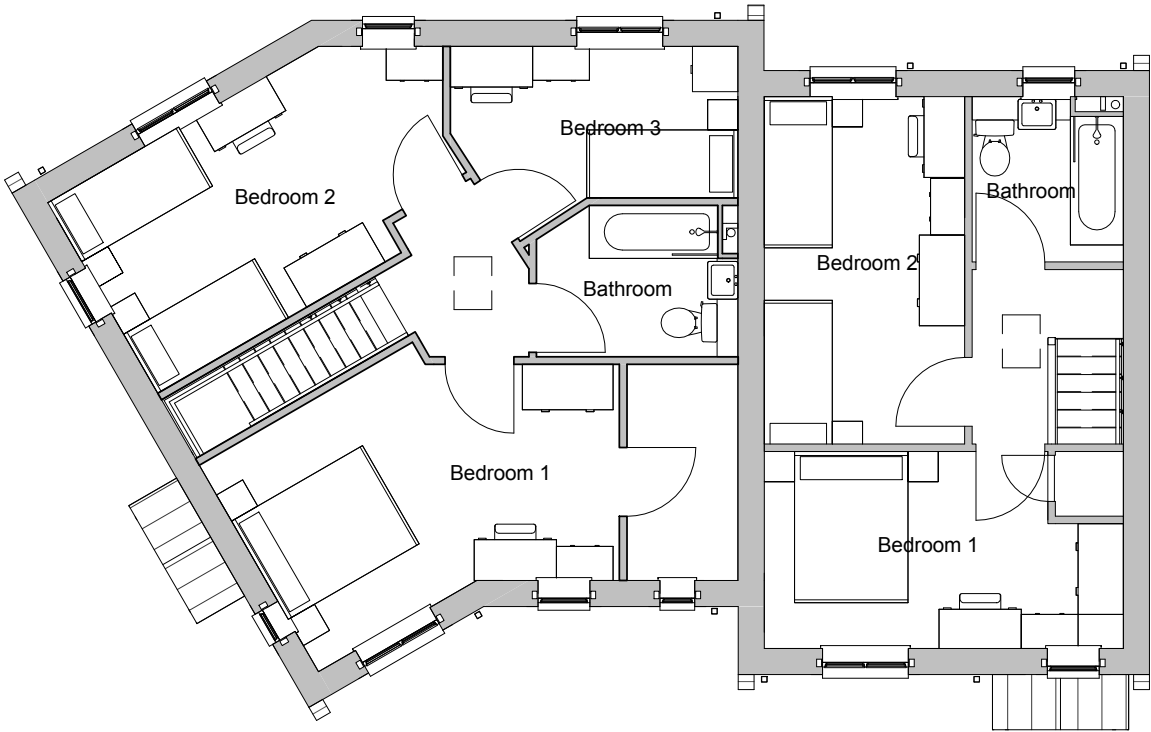

Plot 8
3B5P

Plot 7
2B4P

First Floor
1 : 100

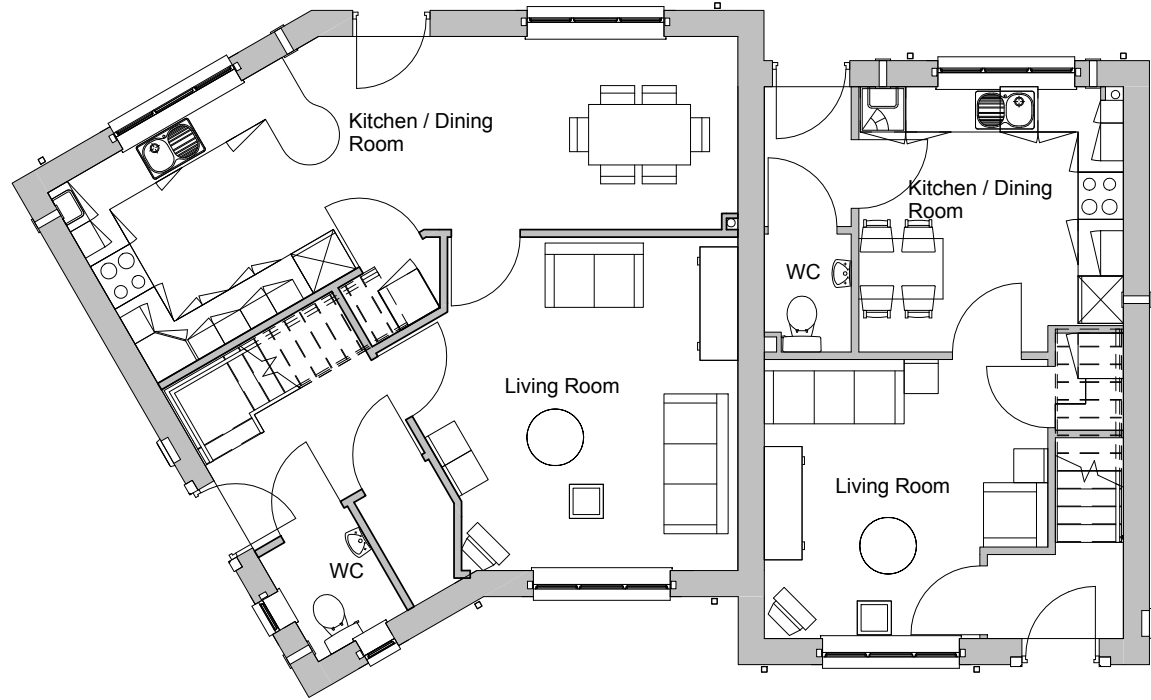

Plot 8
3B5P

Plot 7
2B4PIT


Ground Floor
1 : 100



Plot 8
3B5P

Plot 7
2B4P

Front Elevation
1 : 100

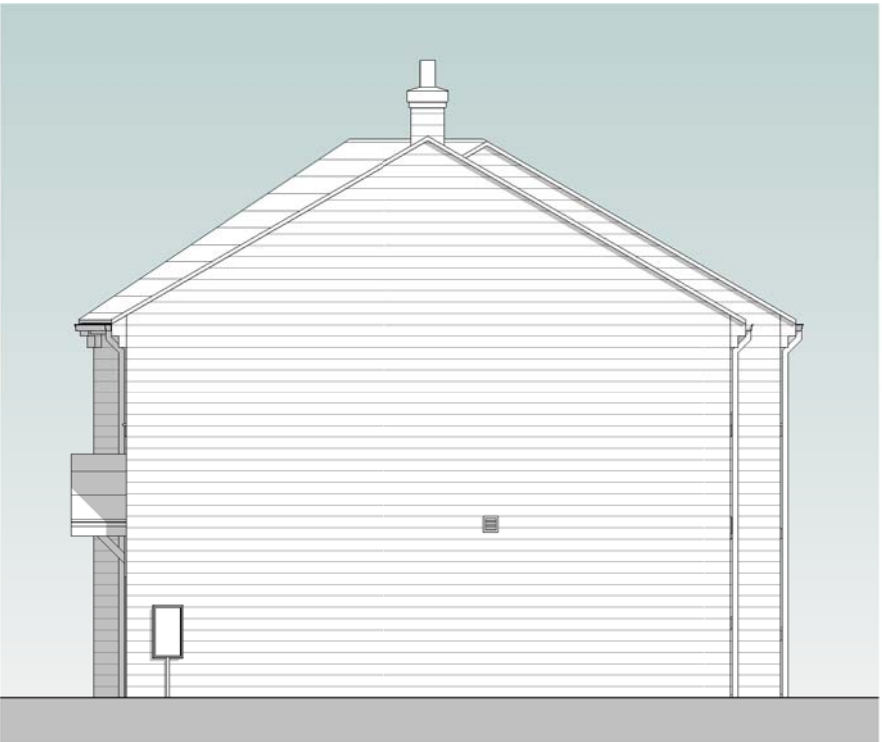

Plot 7
2B4P

Plot 7 Side Elevation
1 : 100



Plot 7
2B4P

Plot 8
3B5P

Rear Elevation
1 : 100




Plot 8
3B5P

Plot 8 Side Elevation
1 : 100

Materials Schedule

Artificial Stone
Eternit Slate Tiles
White UPVC Windows
Black PAS 24 External Door
Black Rainwater Goods
White Fascia's & Soffit's

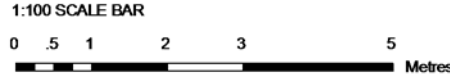

Drawing Status	
☐ preliminary	☒ planning
☐ information	☐ tender
☐ comment	☐ construction
☐ approval	☐ record/as built

Scale @ A2	As indicated
Date	09/14/12
Drawn/Checked	RJ / JRW
Dwg.No	1953.04. 113 E

Plot 7 & 8 GA & Elevation

Lamb Lane, Monk
Bretton, Barnsley
Yorkshire Housing

