




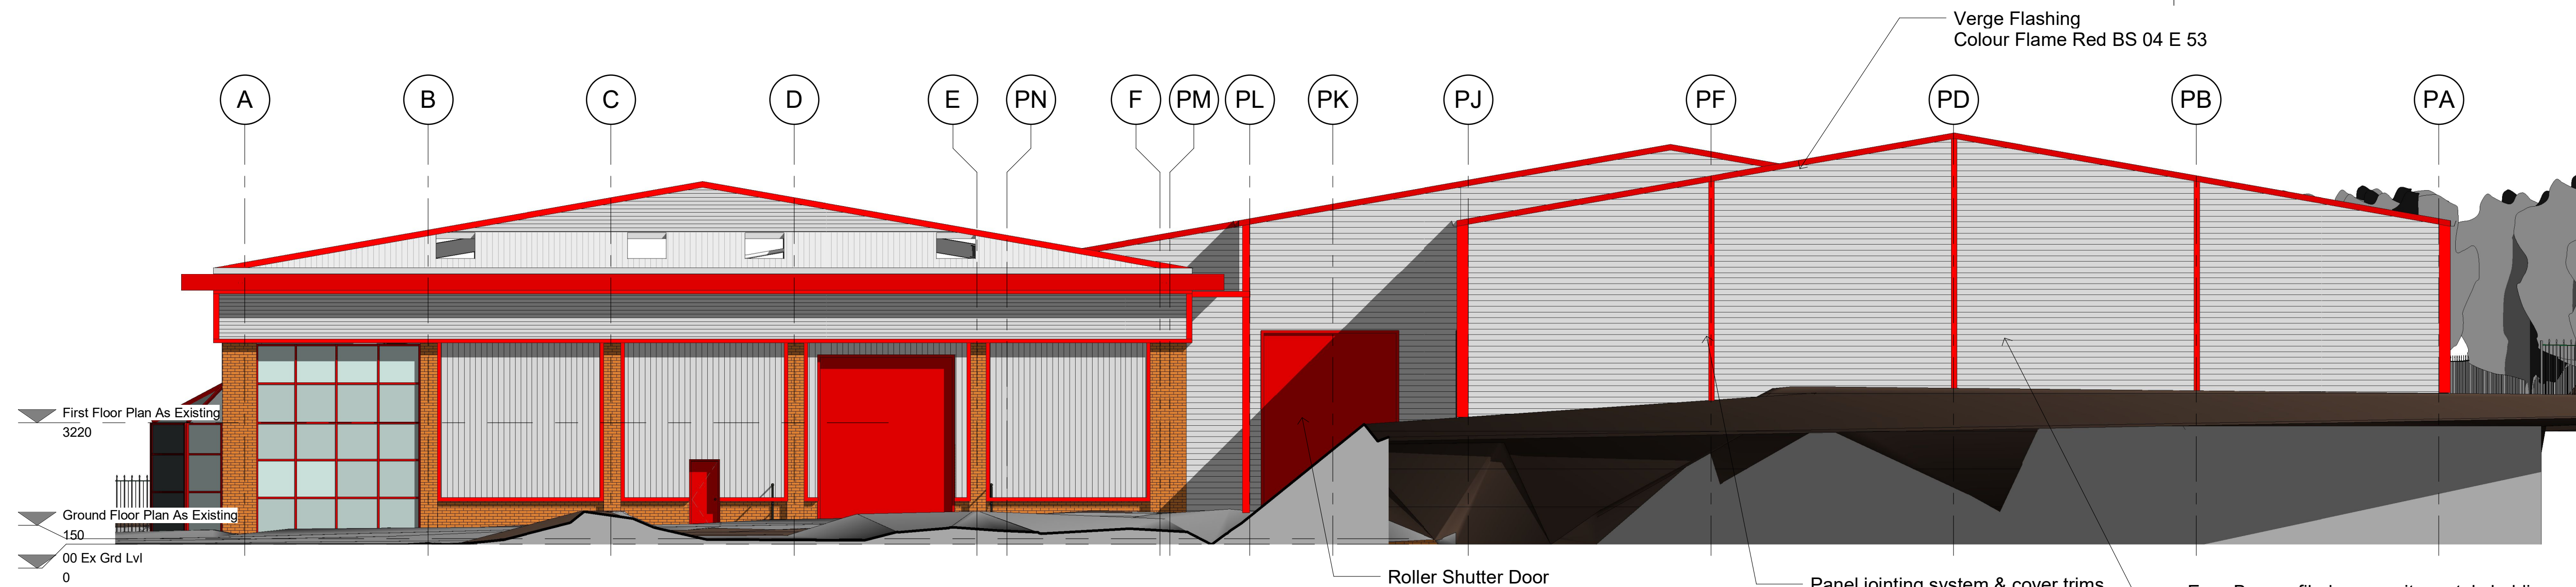


3 Elevation 3 West As Proposed
1 : 100

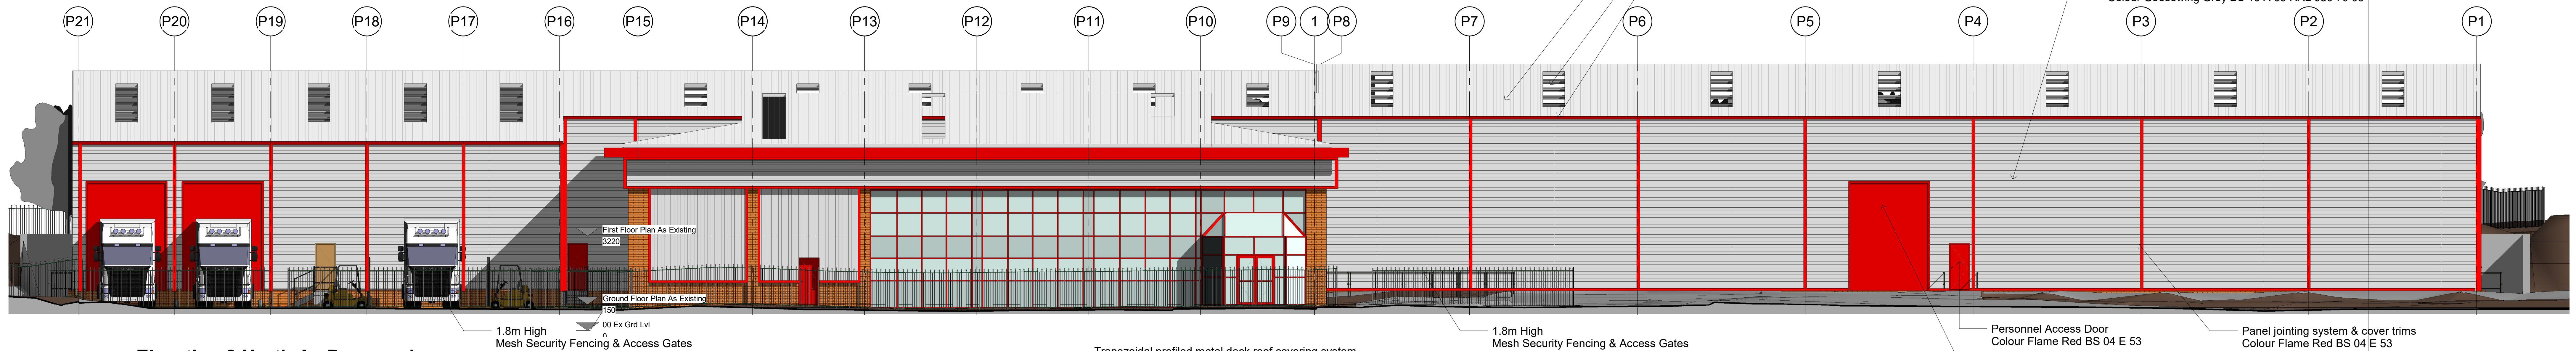


2 Elevation 2 North As Proposed
1 : 100

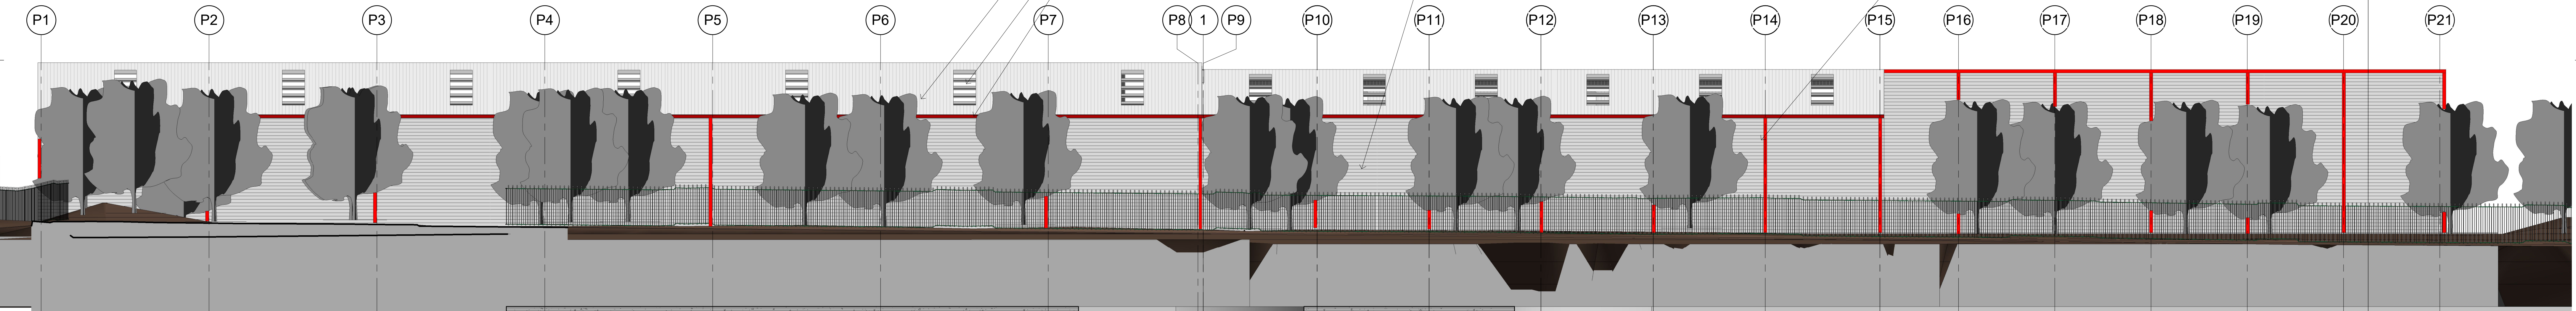

5 Elevation 5 South As Proposed
1 : 100

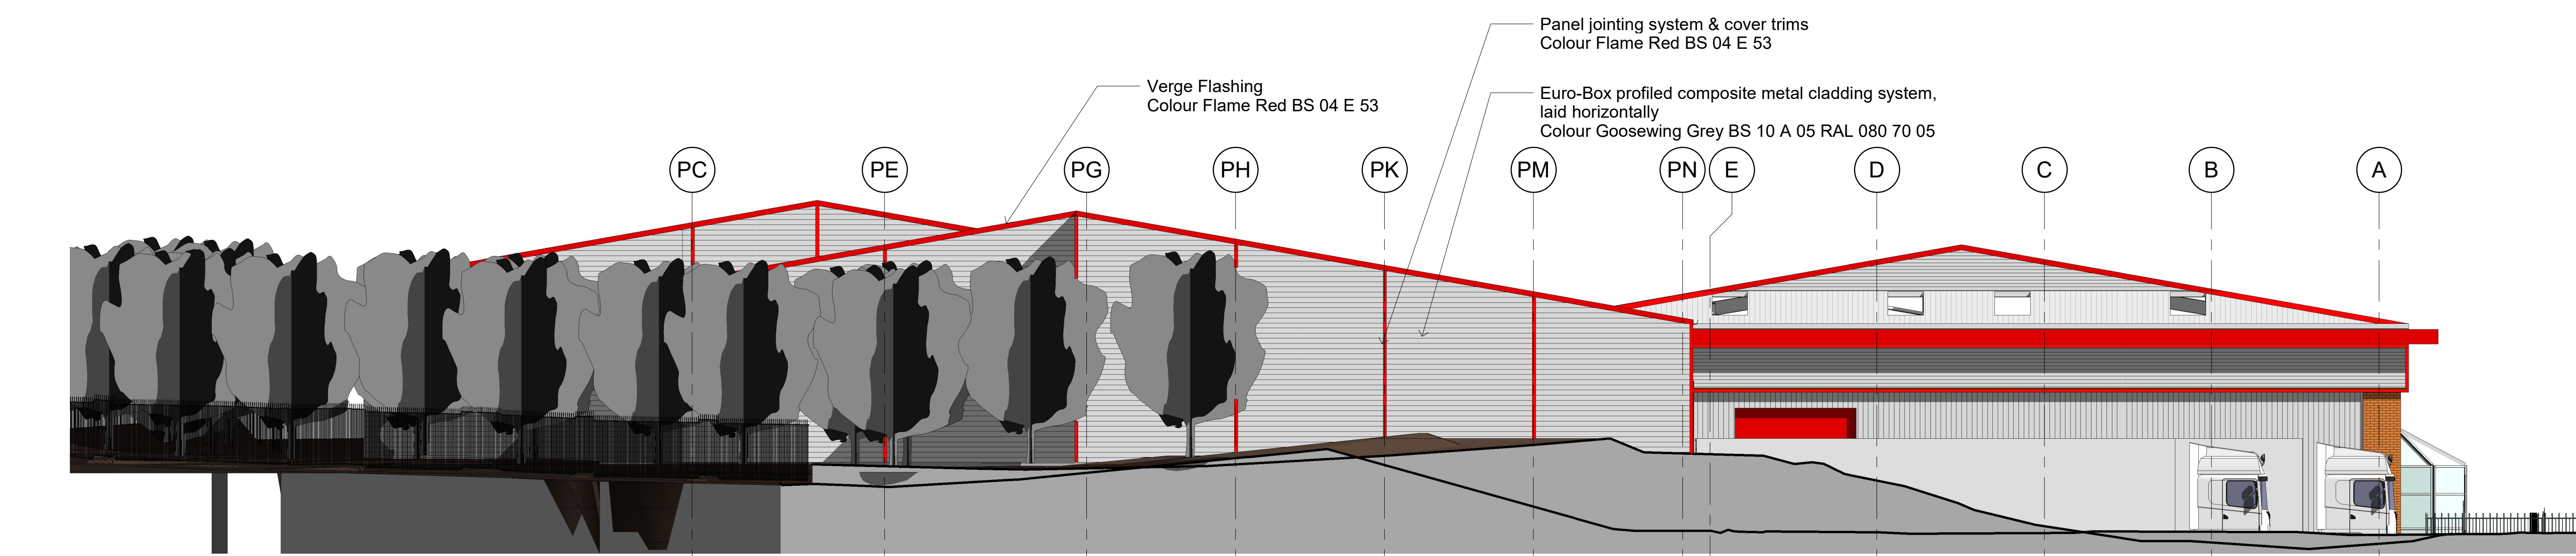

4 Elevation 4 East As Proposed
1 : 100

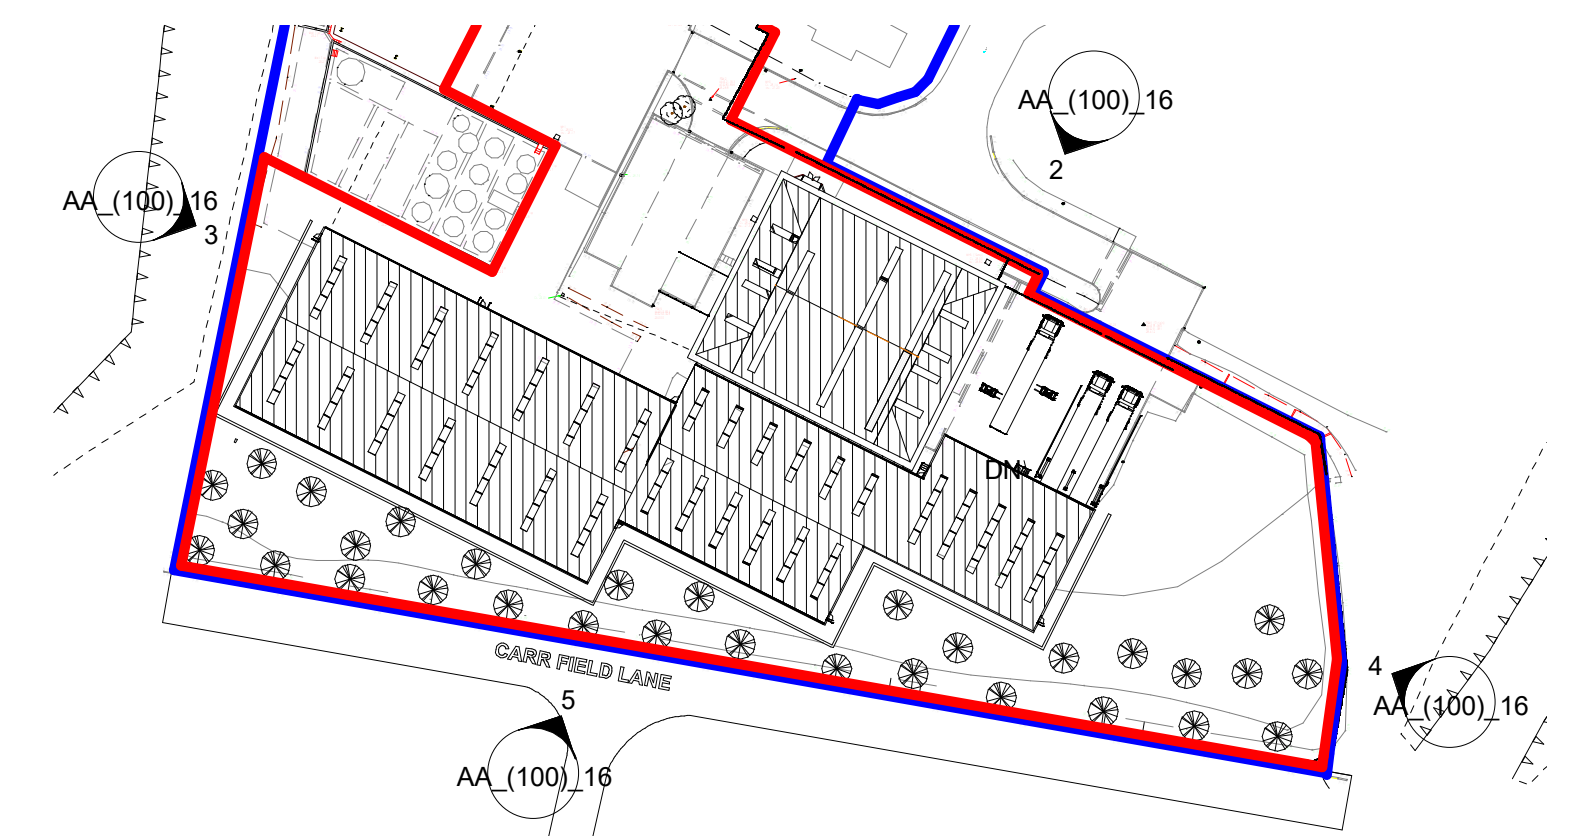

1 Elevation Reference Plan.
1 : 1000

NOTES

Rev | Date | Description | DR | CH

©copyright



CONSULTING ENGINEERS
ARCHITECTS
PROJECT MANAGEMENT
2 Hallam Road
Priory Park East
HULL HU4 7DY
United Kingdom
Telephone (+44) 01482 627963
Fax (+44) 01482 641736
Email info@ggpconsult.co.uk

Client
Granville Oil & Chemicals
Ltd.

Job Title
Proposed Extension Unit 28
Goldthorpe Industrial Estate
Rotherham

Drawing Title
Elevations 1 of 2 As
Proposed

Status
PLANNING

Scale
As indicated

Date
02/01/2019

Drawn By
JHT

Checked
JC

Approved
AT

Dwg No.
27988 AA_(100)_16

Rev

A0 - ORIGINAL SHEET SIZE