
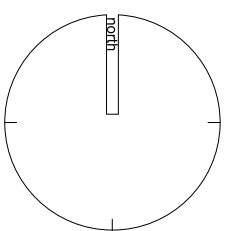


Design Criteria		
Site to comply with the following design criteria subject to confirmation of the form of construction and assessment by an external accredited assessor.		
☒ Design and Quality Standards: (GN)		
☒ Code for Sustainable Homes Level: (3)		
☐ BREEAM Rating: (NA)		
☐ Lifetime Homes: (No)		
☒ Building For Life Minimum Score: (14)		
☒ Secured by Design: (Full)		

Revisions:		
Rev.	Date	By/CHK
Note		

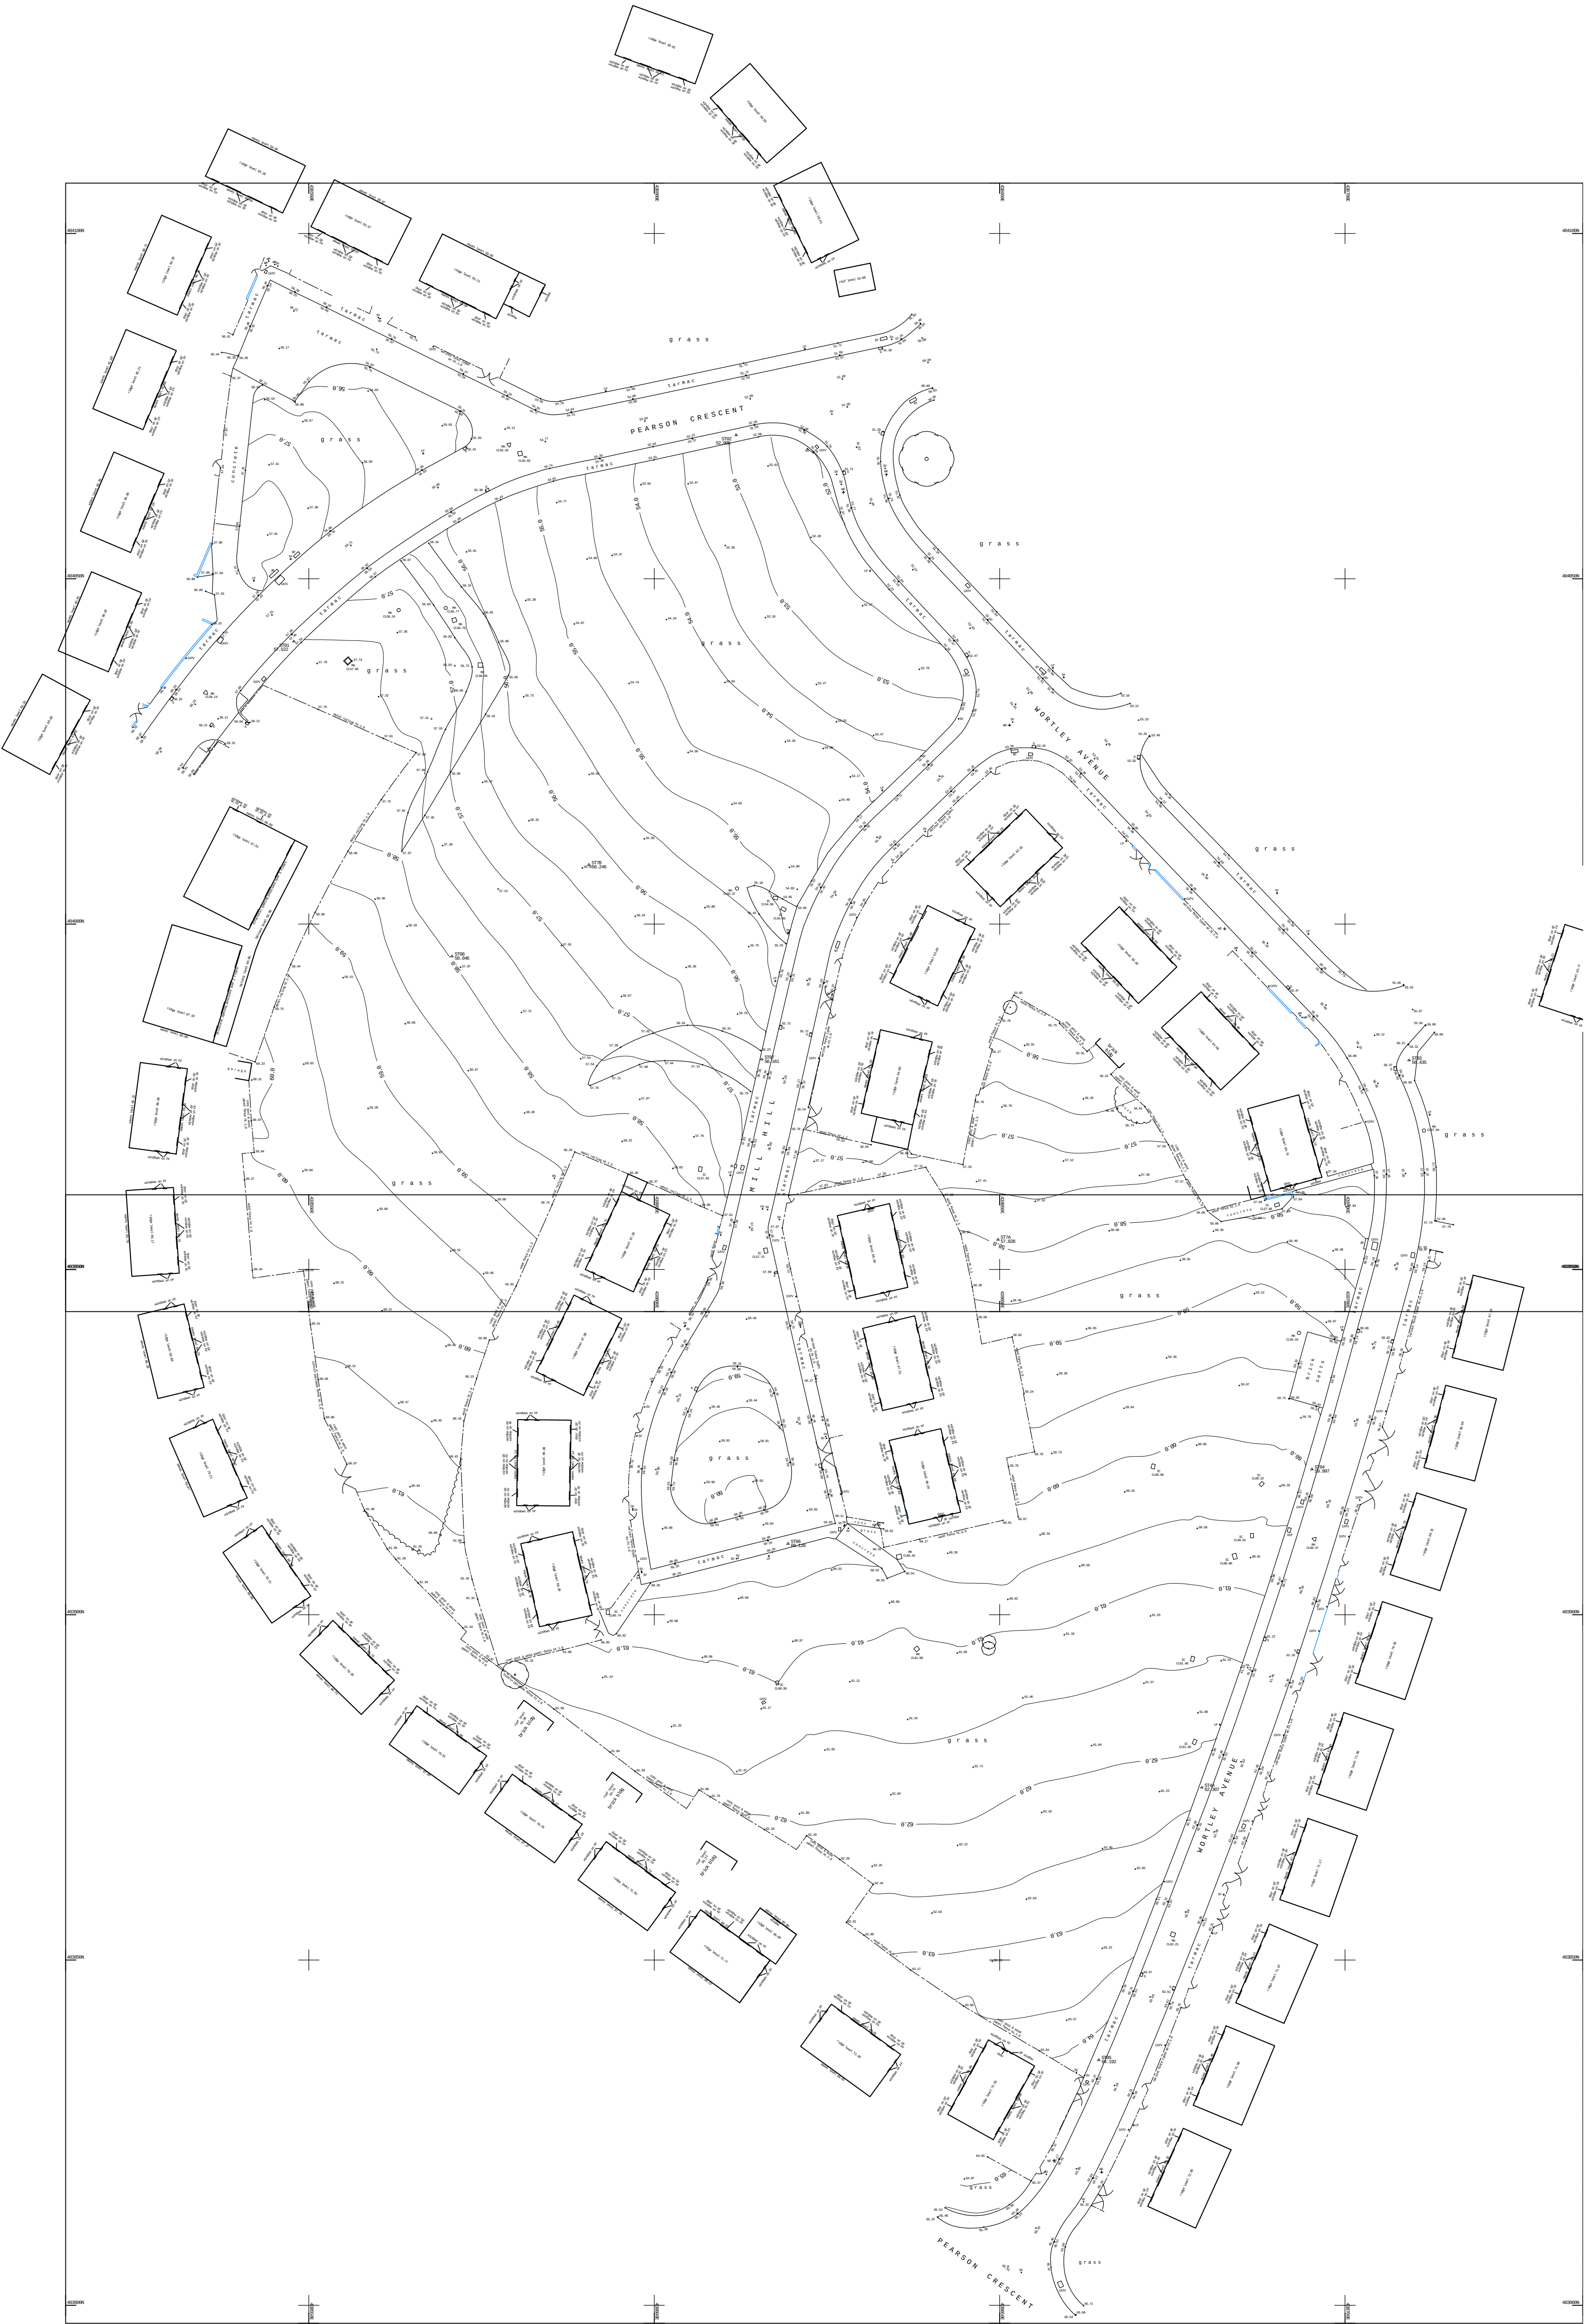

Drawing Status	
☐ preliminary	☒ planning
☐ information	☐ tender
☐ comment	☐ construction
☐ approval	☐ record/as built
Scale	1:500 @ a1
Date	June 2012
Drawn/Checked	SH/JRW
Dwg No	2121.75.110

Topographical Survey
Pearson Crescent
Aldham Estate
Wombwell
Yorkshire Housing

