

2 METRE ENTRY/EXIT MONOLITH HEADER PANEL

GENERAL SPECIFICATION

FRAME CONSTRUCTION

External header frame manufactured in mill finish aluminium with fully welded and finished corners. Length / Width / Height as per drawings with 25mm rim return on all sides.

Internally attached to main sign framework

Retailer name panel:


Perspex panel 5mm thick internally attached to aluminium frame With internal LED illumination.

Peel 'Castle' Logo shield:

Cut from 10mm thick Opal 050 acrylic, and bonded to retail name panel. Red Peel logo in MACtac 9859-04 applied to opal acrylic shield face. With internal LED illumination.

Retail park name and lettering:

Cut from 10mm thick Opal 050 acrylic, pushed through and bonded to retail name panel.

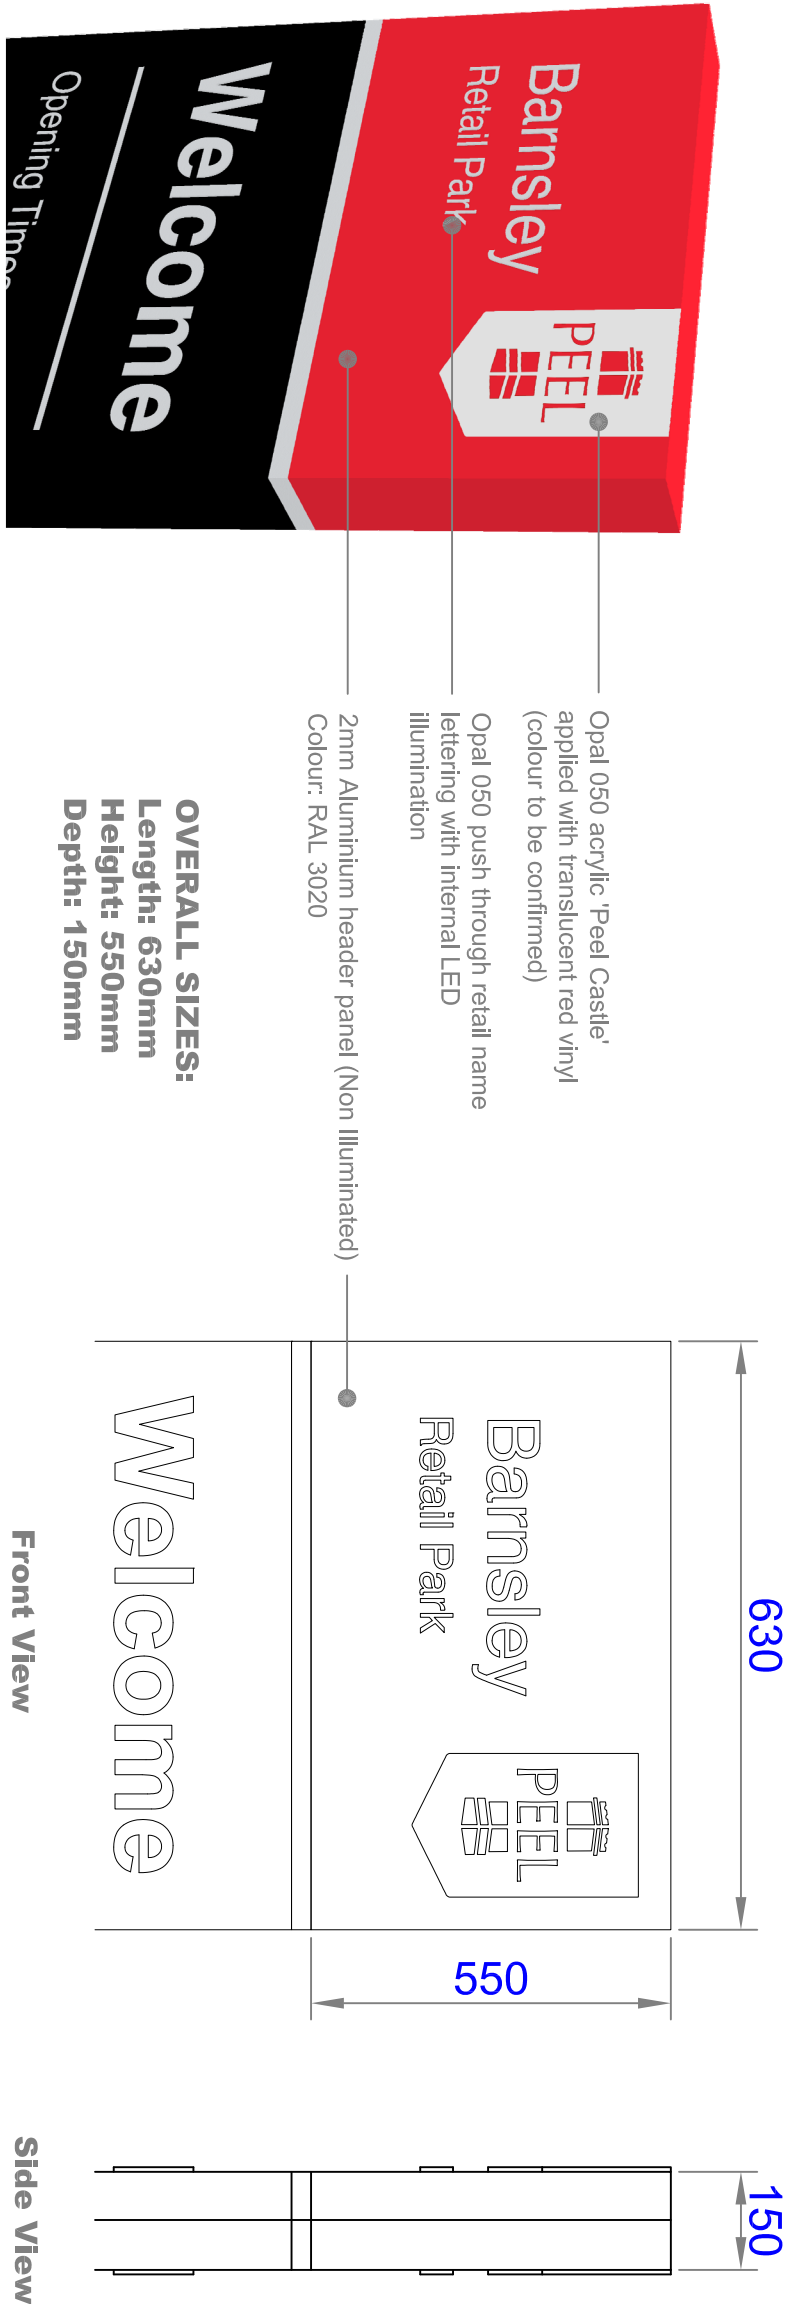

Colour Reference

●	Powder Coating: RAL 3020
●	Vinyl: MACtac 9859-04
●	Perspex: Red 440 (tbc)
○	RAL 9003 / MACtac 9829-00

Customer: Peel Holdings Drawing No. 48425/400/03 Date 13/12/2016 Format: A3 Scale: Various - DO NOT SCALE

TENDER DOCUMENT	Customer	Peel Holdings	Drawing No.	48425/400/03	Date	13/12/2016	Format:	A3	Scale:	Various - DO NOT SCALE	APPROVED BY CUSTOMER Date	
	Project	Peel Retail Park	Drawn by	RS	Checked By	Status	DRAFT ISSUE					
	Sign Type	2 Metre Monolith Sign Header Panel	Revision No.	1	Date	03/04/17						
	Information contained herein or related here to is intended only for evaluation by technically skilled persons, with any use thereof to be at their independent discretion											
	© This drawing remains the property of Peel Holdings and must not be reproduced or passed on to a third party without written permission.											