


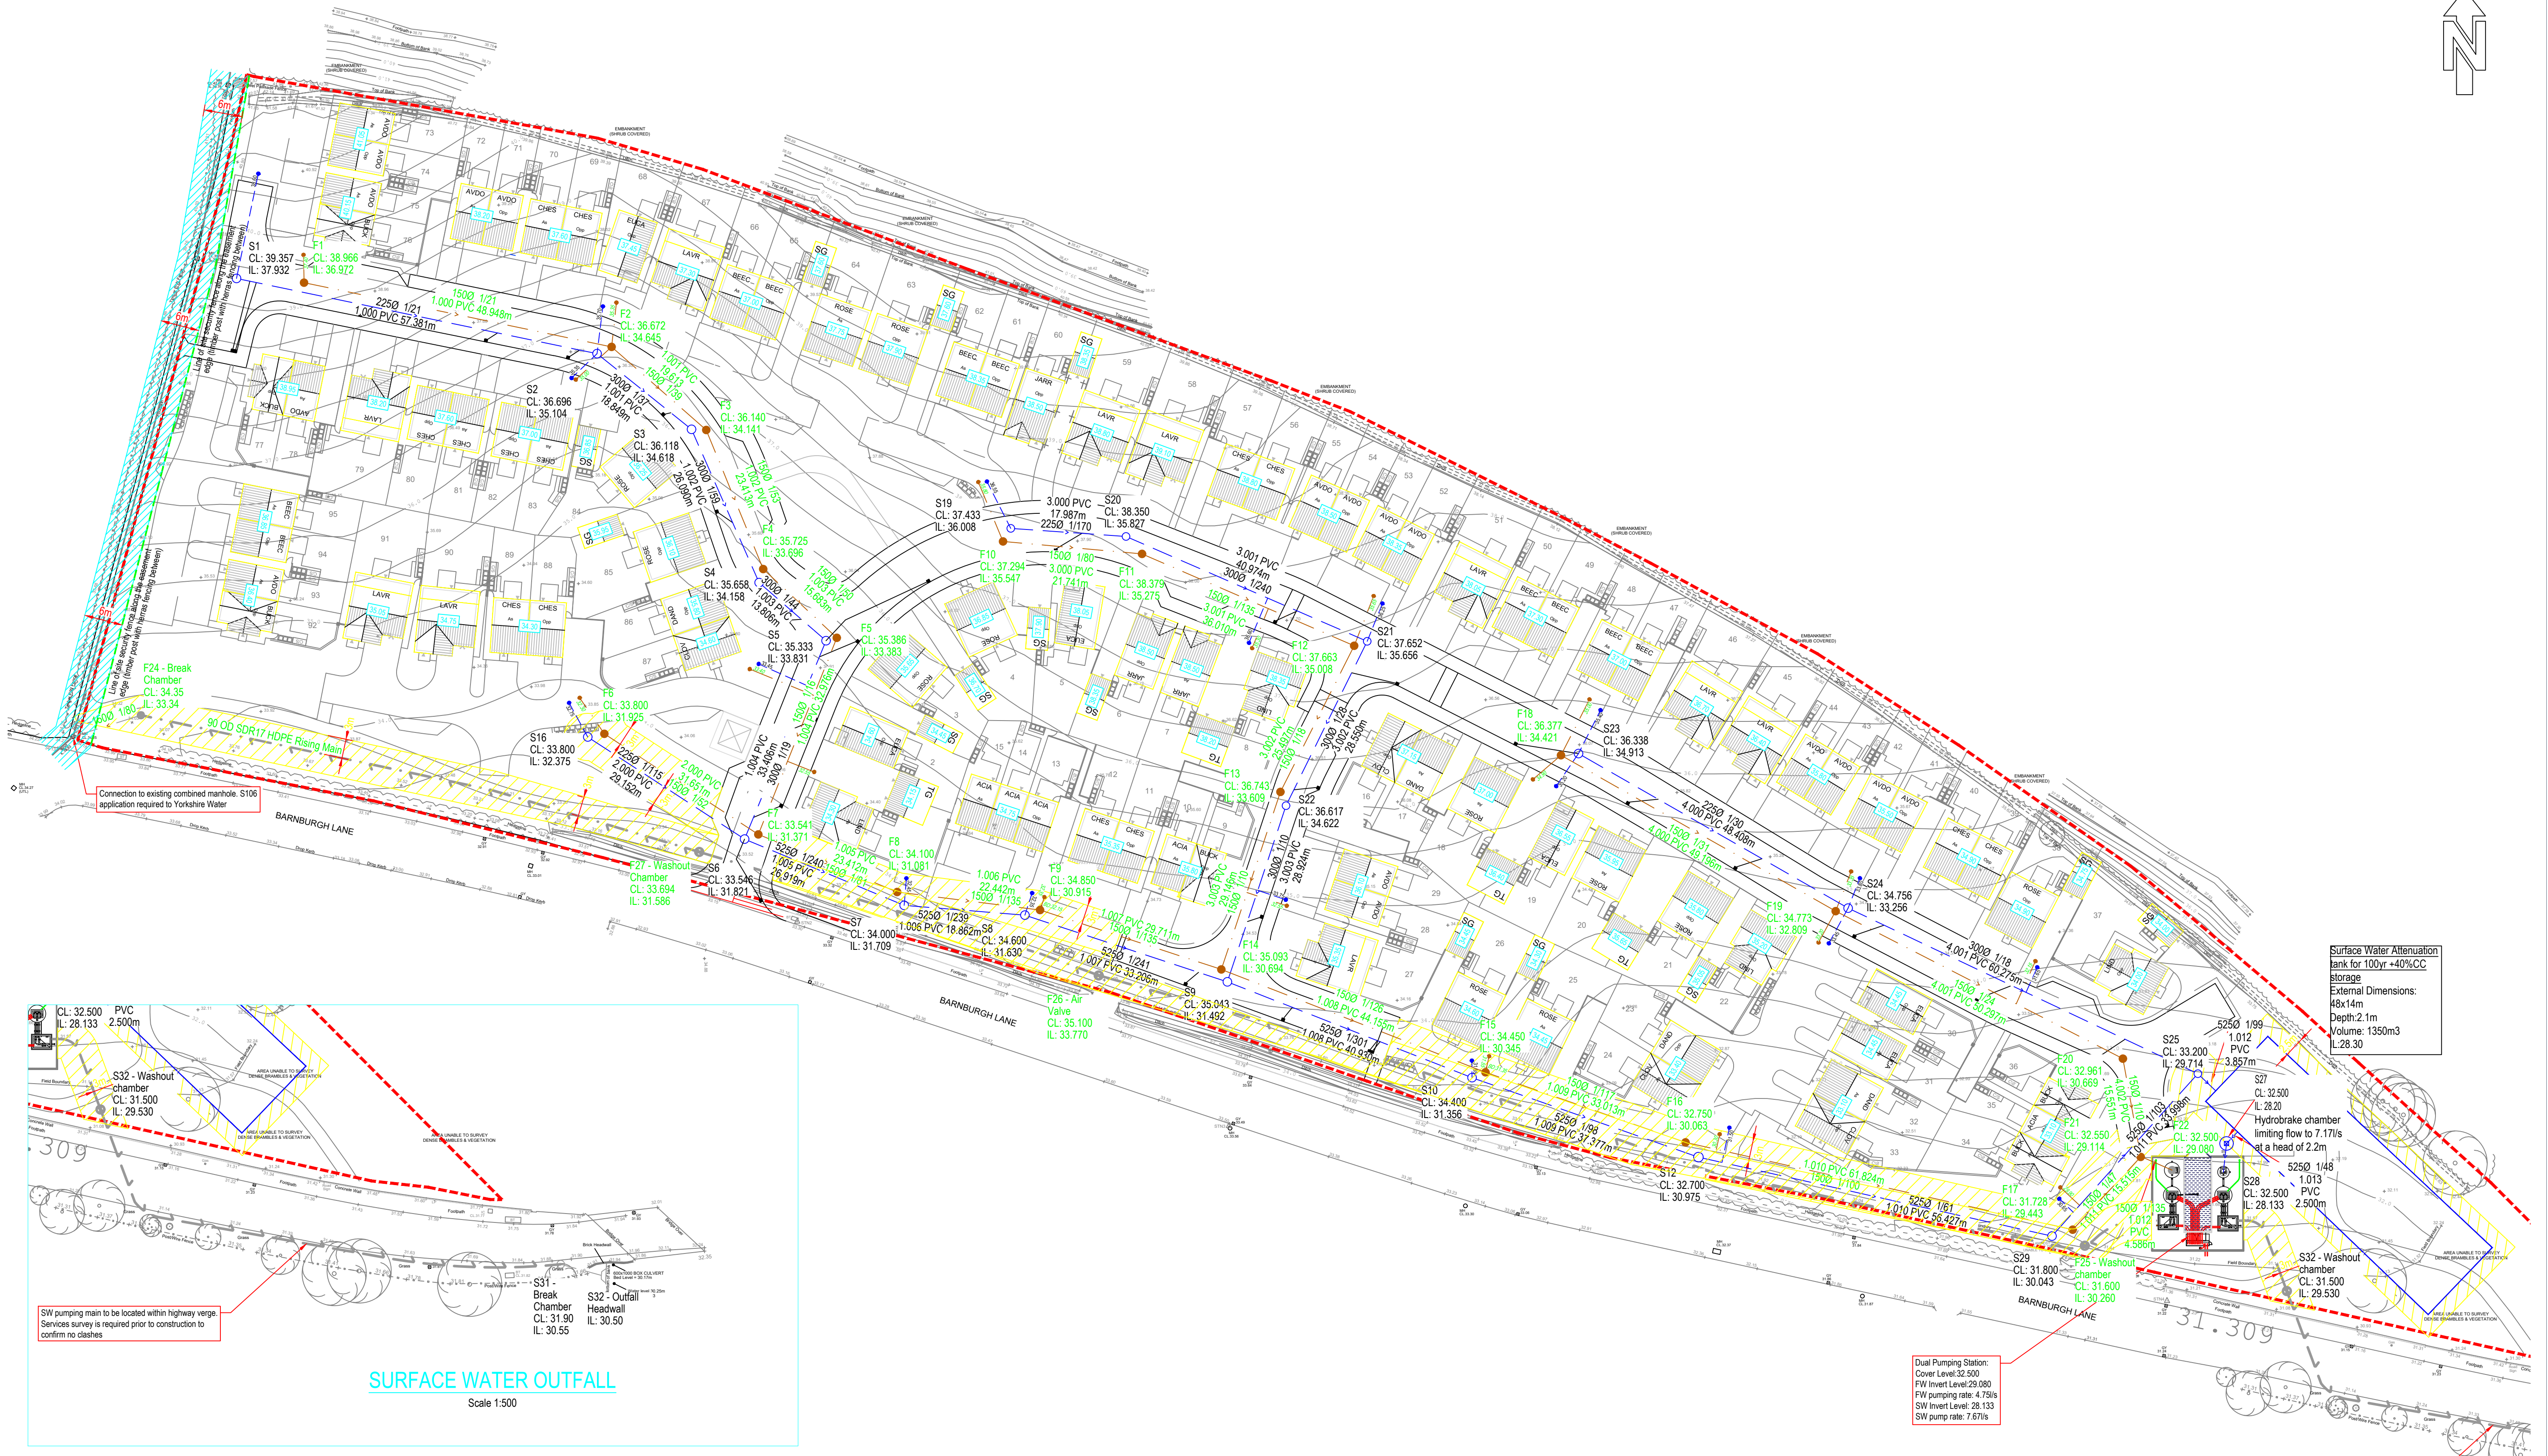

REV	DESCRIPTION	SIG	CHK	DATE
P01	First issue.	AS	GH	24.07.2023
P02	Revised to suit latest site layout.	CTB	GH	01.09.2023
P03	Pipes changed to plastic. FW pumping rate indicated.	GH	AA	18.09.2023
P04	Revised to suit S104 comments.	GH	AA	06.10.2023
P04	Minor amendment to S3, S5 & S29 IL to suit latest design.	JR	GH	18.10.2023
P05	Viewport moved to show entire attenuation tank.	AT	GH	24.10.2023
P06	Colouring removed from pumping station and rising main. F13-F14 & S22 - S9 cover levels amended. Chambers indicated on rising mains	JR	GH	04.12.2023
P07	FW inlet chamber note, IL amended	AT	GH	05.12.2023

HOMES BY HONEY

BARNBURGH LANE, GOLDTHORPE

S104 LAYOUT

Eastwood
CONSULTING ENGINEERS

St Andrew's House
23 Kingfield Road
Sheffield, S11 9AS

T: 0114 255 4554
E: mail@eastwoodce.com
eastwoodce.com

ECE PROJECT No	SCALE AT A1	STATUS	SUITABLE FOR
47619	1:500	S0	Initial
DRAWING NUMBER			
47619 - ECE - XX - XX - DR - C - 0015			
Project	Originator	Zone	Level
REV			
P07			