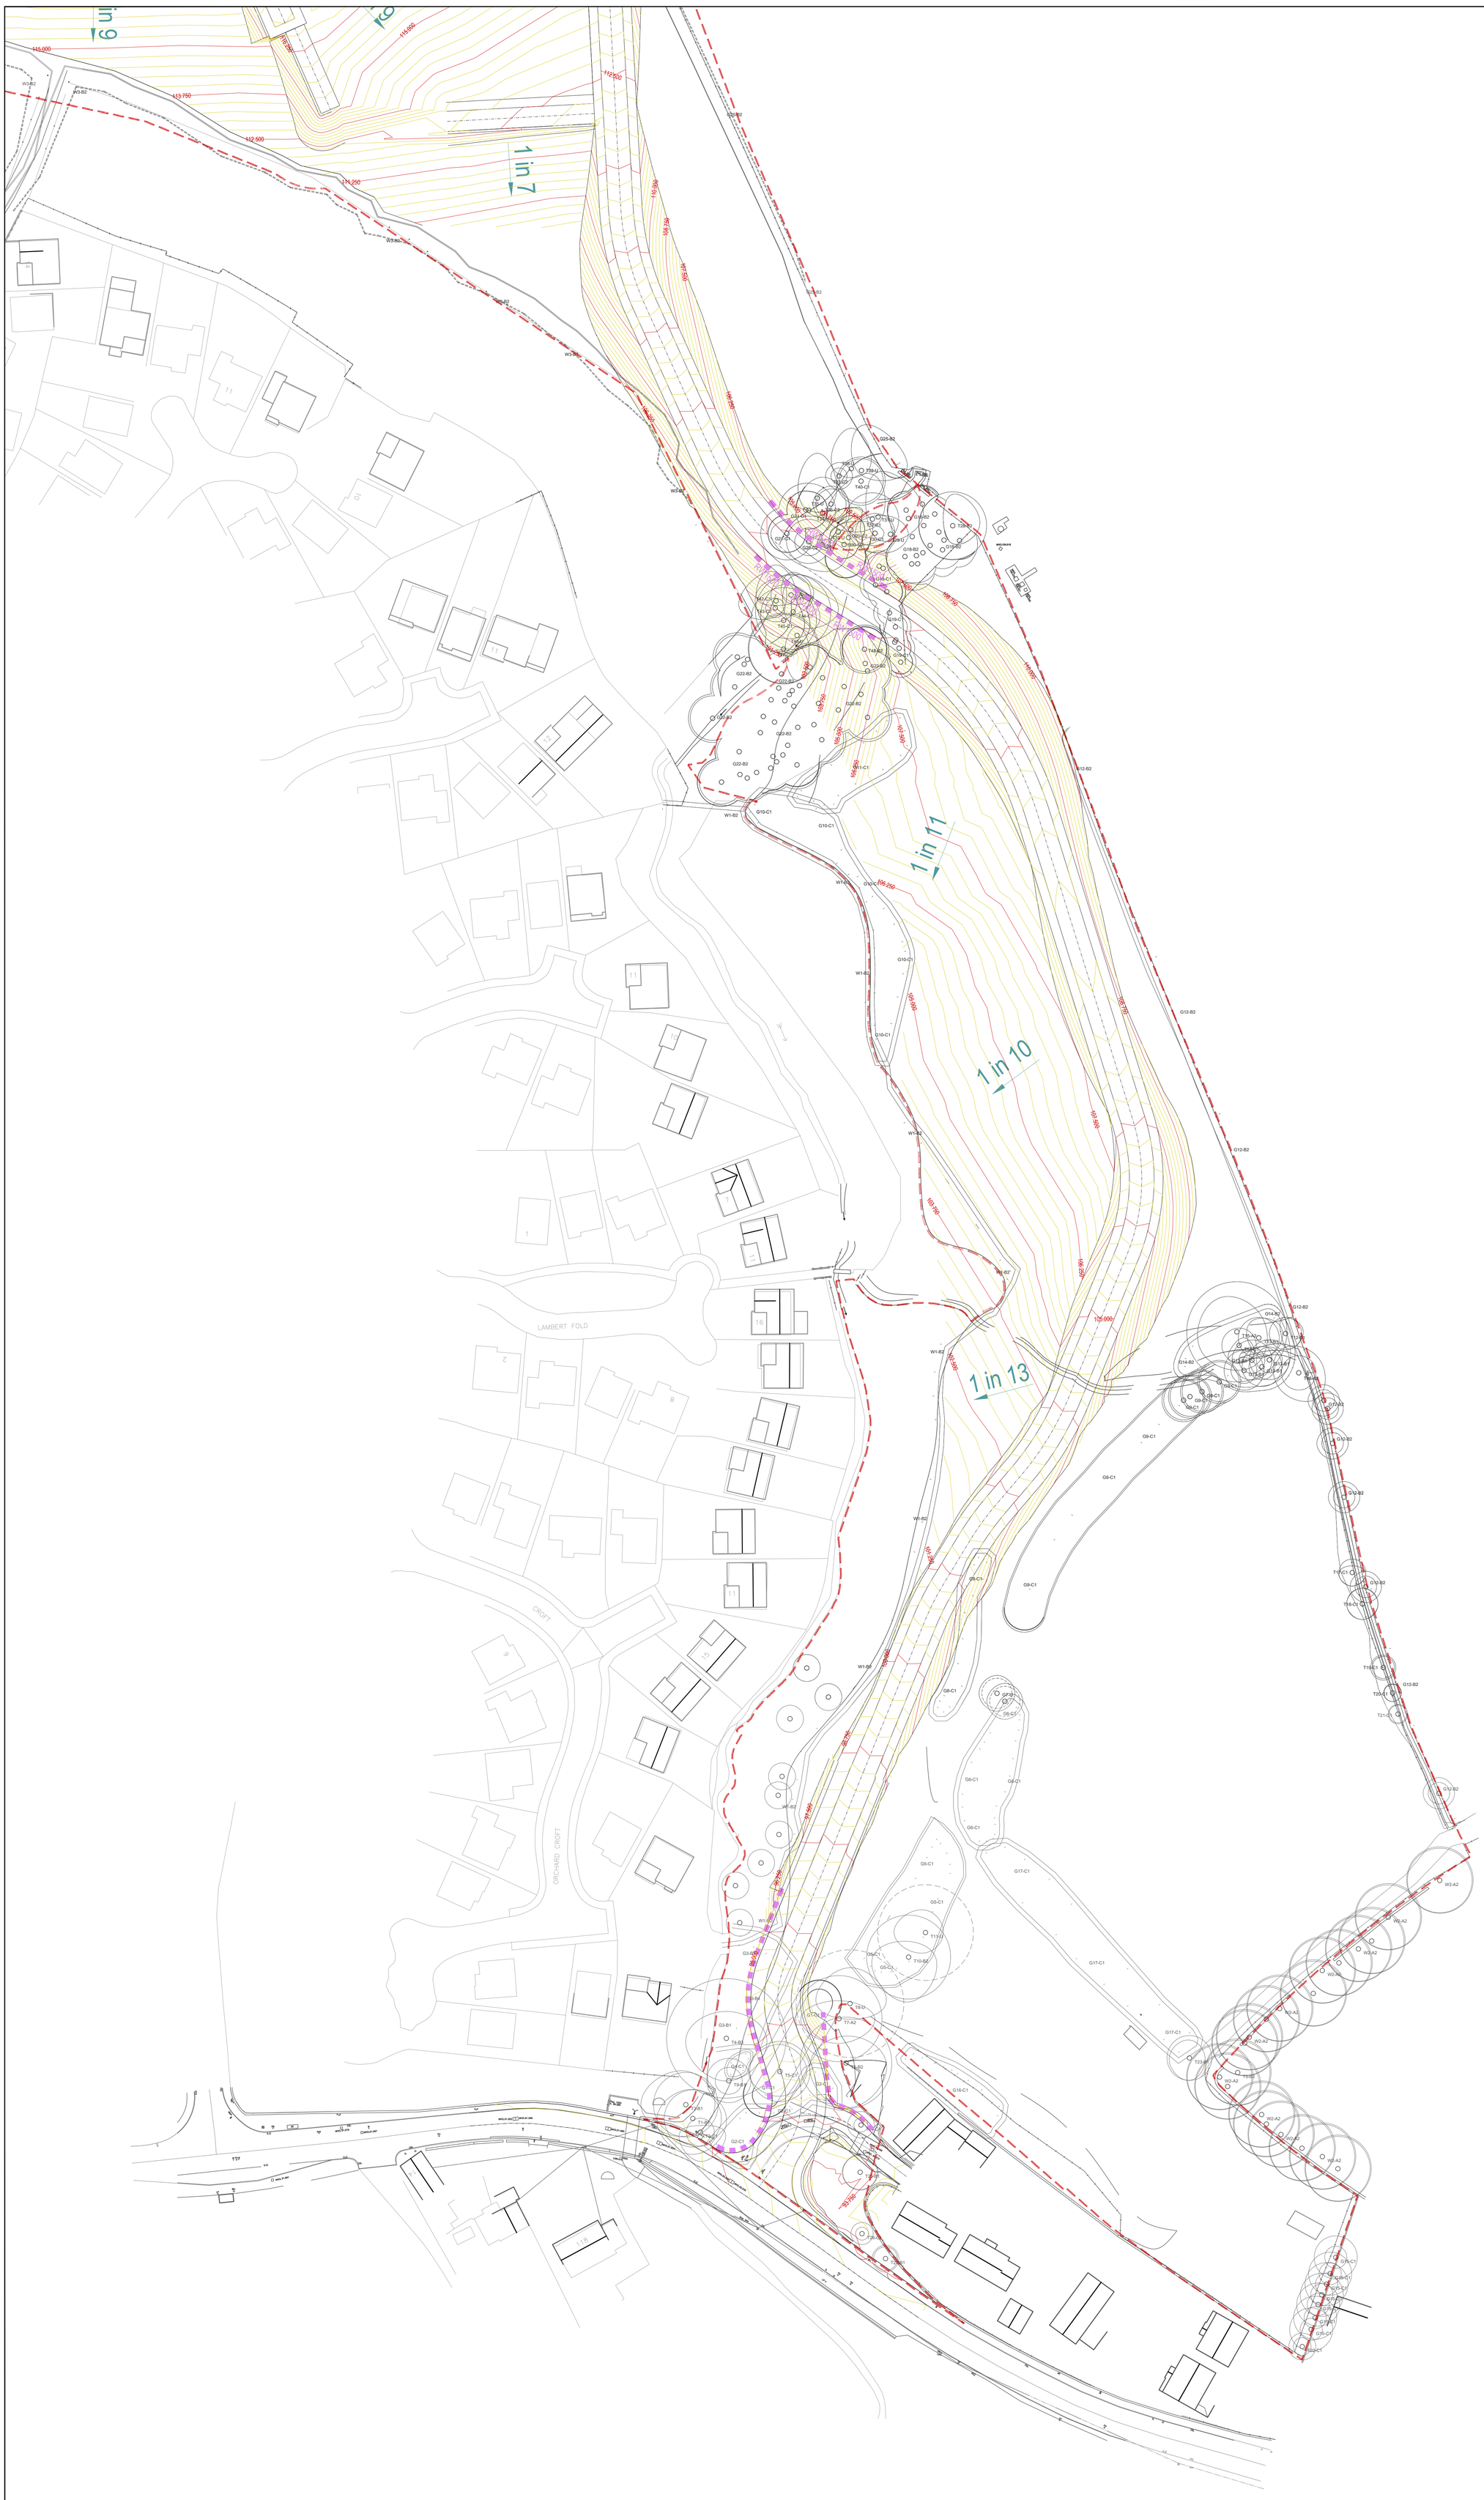

Only PDF/ DWF Issues of this drawing are controlled. All other formats (eg. DWG AutoCAD FILES) are UN-controlled and are used at your own risk.

NOTES

1. THIS DRAWING SHOWS THE PRELIMINARY REGRADE CONTOURS. THE CONTOURS HAVE BEEN BASED ON THE LATEST MASTERPLAN AND A INITIAL ASSESSMENT OF ROAD LEVELS.
2. PROPOSED CONTOURS SUBJECT TO FINAL LAYOUT AND DETAILED DESIGN.
3. LEVELS ARE SUBJECT TO A +/- TOLERANCE OF 1.0m

134.50 — PROPOSED CONTOUR AT 0.5M INTERVALS.

134.00 — PROPOSED CONTOUR AT 1.0M INTERVALS.

PROPOSED RETAINING WALL

Rev.	Date	Revision Details	Drawn	Checked
P02	16.07.24	SPINE ROAD UPDATED - ACCESS TO HOUSING CELL REMOVED	ND	
P01	25.04.24	FIRST ISSUE	ND	

© This drawing is the property of Queensberry Design Limited and the information can only be reproduced without their prior permission.

QUEENSBERRY DESIGN
CIVIL, STRUCTURAL, ARCHITECTURAL & GEOTECHNICAL CONSULTANTS
QUEENSBERRY DESIGN YORKSHIRE LTD
SUITE 12A, BROOKFIELD COURT, SELBY ROAD, LEEDS, LS25 1NB
T: 0191 460 9090
www.queensberrydesign.co.uk

Client
KEEPMOAT HOMES

Project
KERESFORTH ROAD
DODWORTH
BARNSLEY

Title
HIGH LEVEL SITE RE-PROFILE
SHEET 1

Drawn	Checked	Date
ND		12.06.2024

Drawing Number
0010-QD-XX-S-DR-C-00-10

Drawing Status	Scale	Rev.
FEASIBILITY	1:500 - A0	P02