

Polar Ford, Dodworth



Development
Polar Ford
Dodworth

Drawing Title
Site Section

Bellway
(Yorkshire Division)
(a member of the Bellway Plc Group of Companies)
2 Deighton Close, Wetherby, West Yorkshire
LS22 7GZ
Tel 01937 583 533 Fax 01937 586 147
www.bellway.co.uk

Scale	1:250	Drawn	LB
Date	14 - 01 - 11	Checked	

Drawing No.	146 / 01/SE	Rev	
-------------	-------------	-----	--

Polar Ford, Dodworth



KEY

	Pindle
	Purley
	Darwin
	Darwin Evolved
	Whitehall
	Coventry
	Sovereign
	Viscount
	Regent
	Oxford

1800mm High Close Boarded Fencing
1200mm High Post and Rail Fencing
900mm High Screen Wall
1800mm High Screen Wall
Affordable Housing Provision

Development
**Polar Ford
Dodworth**

Drawing Title
**Site Layout
RE 2**

Bellway
(Yorkshire Division)
(a member of the Bellway Plc Group of Companies)
2 Deighton Close, Wetherby, West Yorkshire
LS22 7GZ
Tel 01937 583 533 Fax 01937 586 147
www.bellway.co.uk

Scale	1:500	Drawn	LB
Date	14 - 01 - 11	Checked	
Drawing No.	146 / 01/A RE2	Rev	-

RECEIVED
31 OCT 2011
CORPORATE
MAIL ROOM

North

pm
noon
am

Polar Ford, Dodworth



KEY

Pe

Ph

Pendle

Pe

Pe

Purley

D

Darwin

DE

Darwin Evolved

W

Whitehall

C

Coventry

S

Sovereign

V

Viscount

R

Regent

O

Oxford

1800mm High Close Boarded Fencing

1200mm High Post and Rail Fencing

900mm High Screen Wall

1800mm High Screen Wall

Affordable Housing Provision

SCHEDULE OF ACCOMMODATION

Unit Type	No. of Units
Market Housing	
Pe - Pendle - 2 Bed	9
Pu - Purley - 3 Bed	6
D - Darwin - 3 Bed	5
DE - Darwin Evolved - 4 Bed	4
W - Whitehall - 3 Bed	1
C - Coventry - 4 Bed Detached	10
V - Viscount - 4 Bed Detached	14
S - Sovereign - 4 Bed Detached	10
R - Regent - 4 Bed Detached	3
O - Oxford - 5 Bed Detached	4
SUB TOTAL	66

Development
Polar Ford
Dodworth

Drawing Title
Site Layout
Re - App 2

Bellway

(Yorkshire Division)
(a member of the Bellway Plc Group of Companies)
2 Deighton Close, Wetherby, West Yorkshire
LS22 7GZ
Tel 01937 583 533 Fax 01937 586 147
www.bellway.co.uk

Scale	1:500	Drawn	LB
Date	14 - 01 - 11	Checked	
Drawing No.	146 / 01 / RE2	Rev	-

RECEIVED
31 OCT 2011
CORPORATE
MAIL ROOM


North

pm

noon

am

Polar Ford, Dodworth

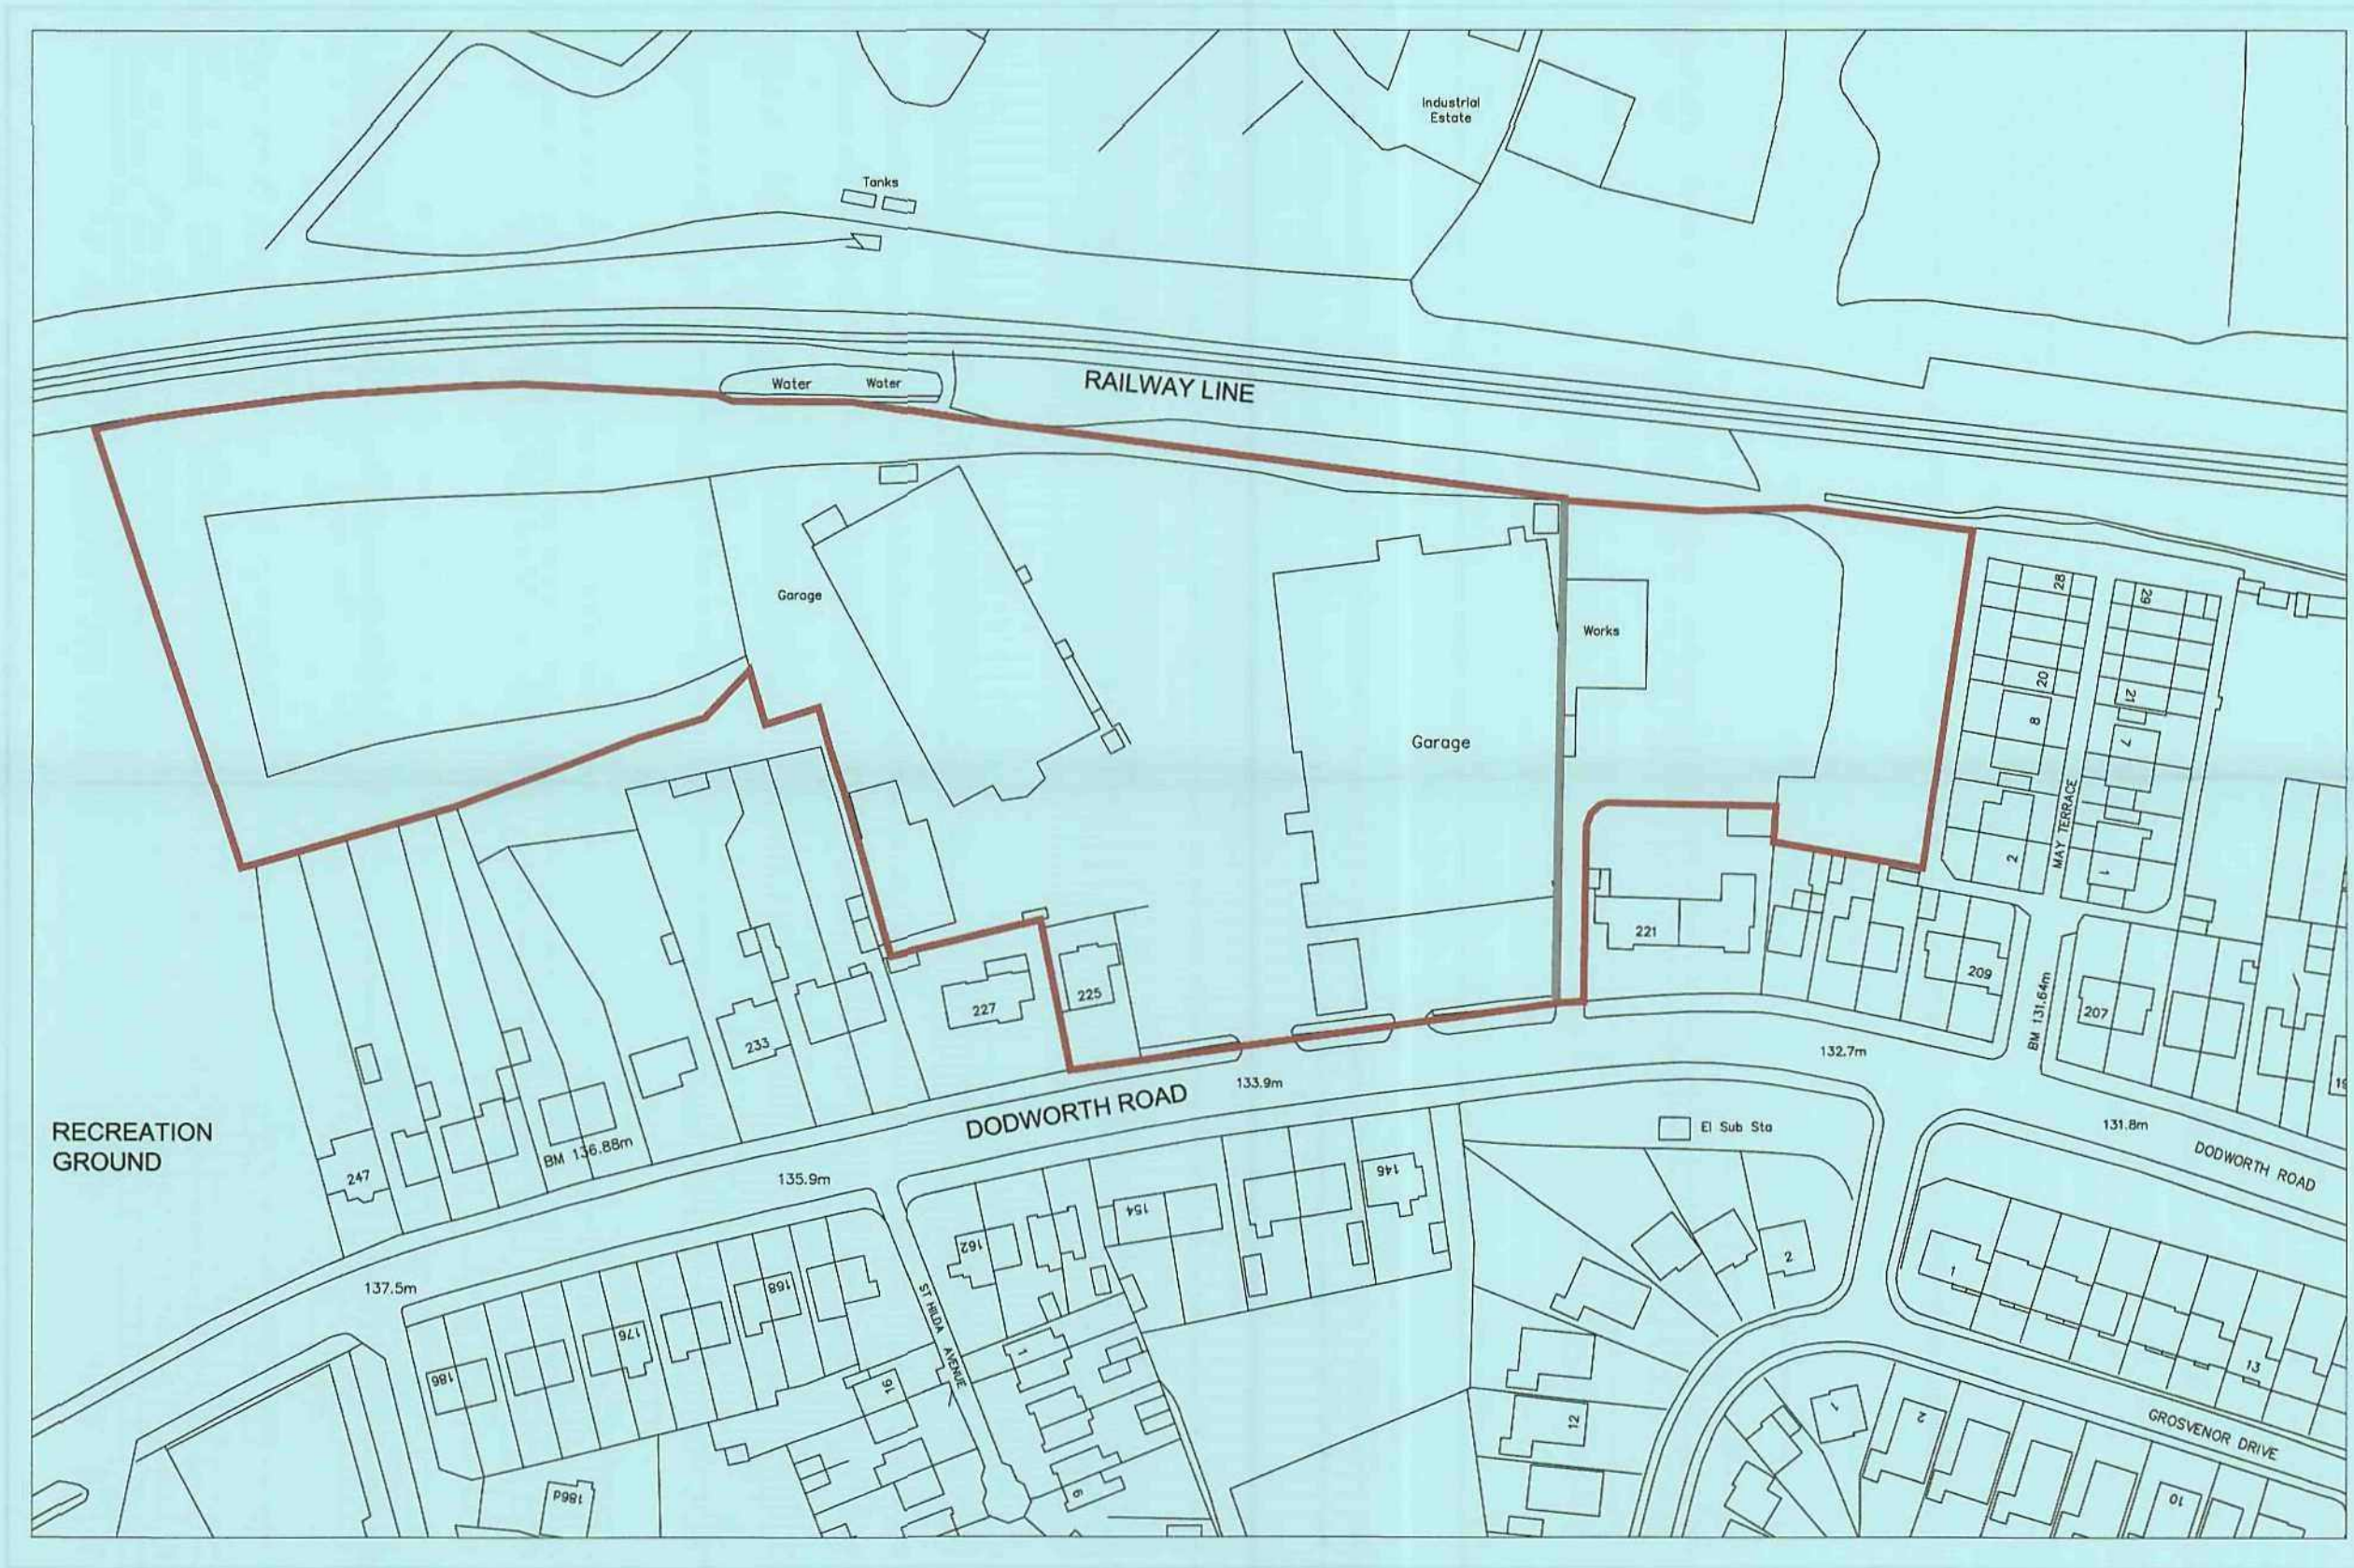


Development
**Polar Ford
Dodworth**


Drawing Title
Location Plan

Bellway
(Yorkshire Division)
(a member of the Bellway Plc Group of Companies)
2 Delighton Close, Wetherby, West Yorkshire
LS22 7GZ
Tel 01937 593 553 Fax 01937 596 147
www.bellway.co.uk

Scale	1:1250	Drawn	LB
Date	14 - 01 - 11	Checked	
Drawing No.	146 / 01 / LO	Rev	-

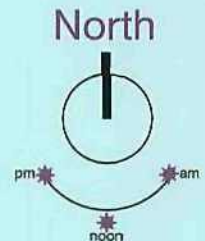


1800mm High Screen Wall

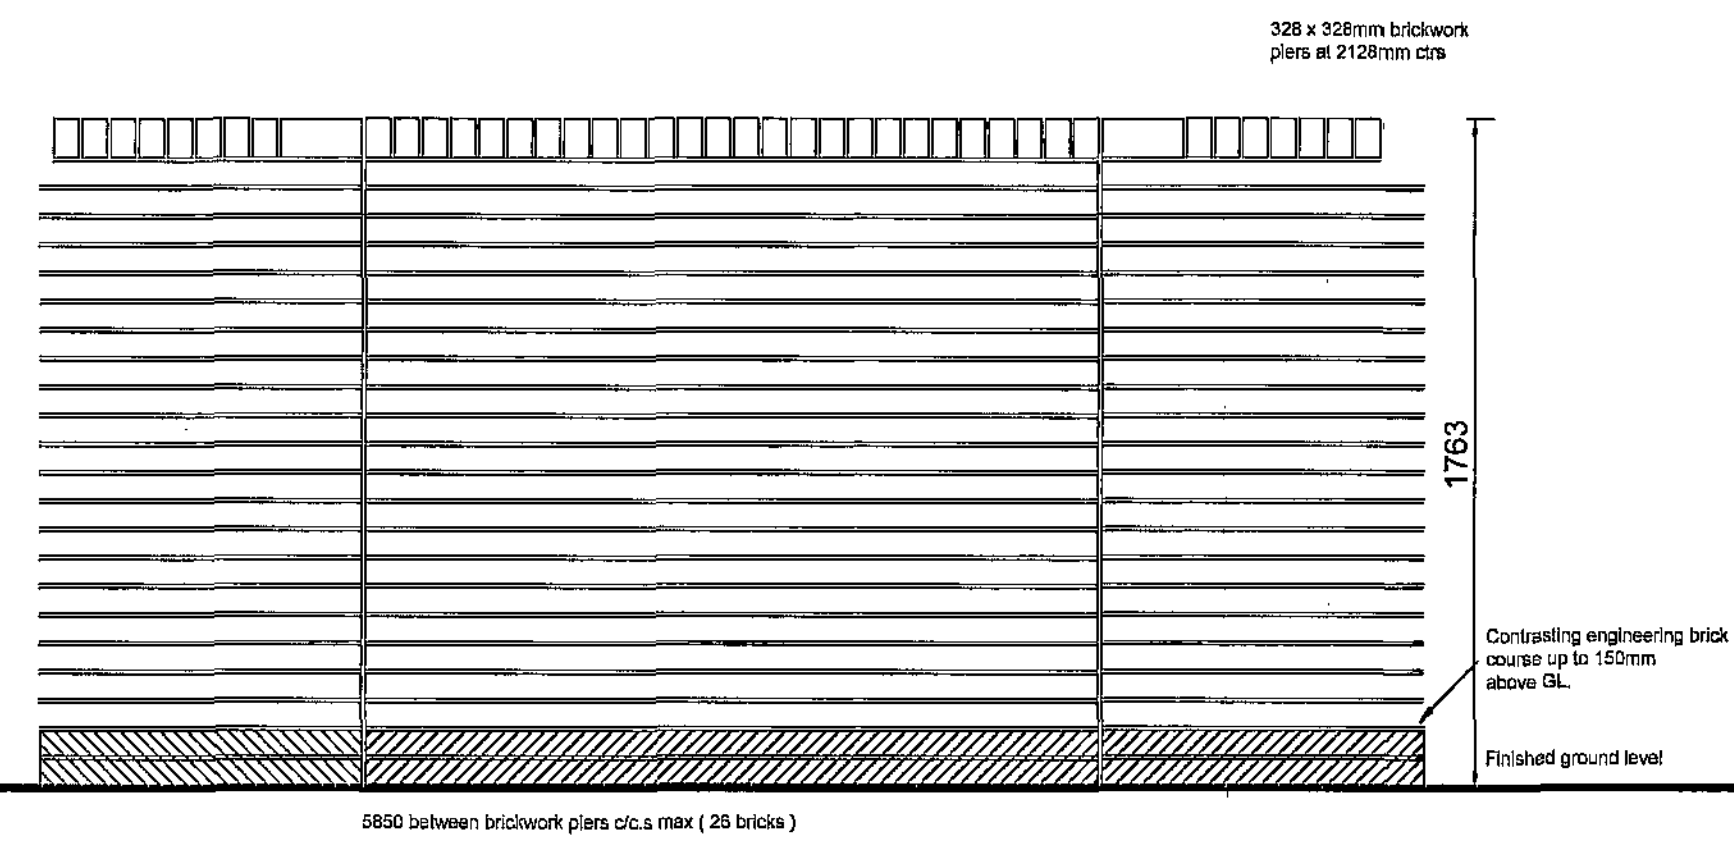

Elevation


450mm High Knee Rail Fence

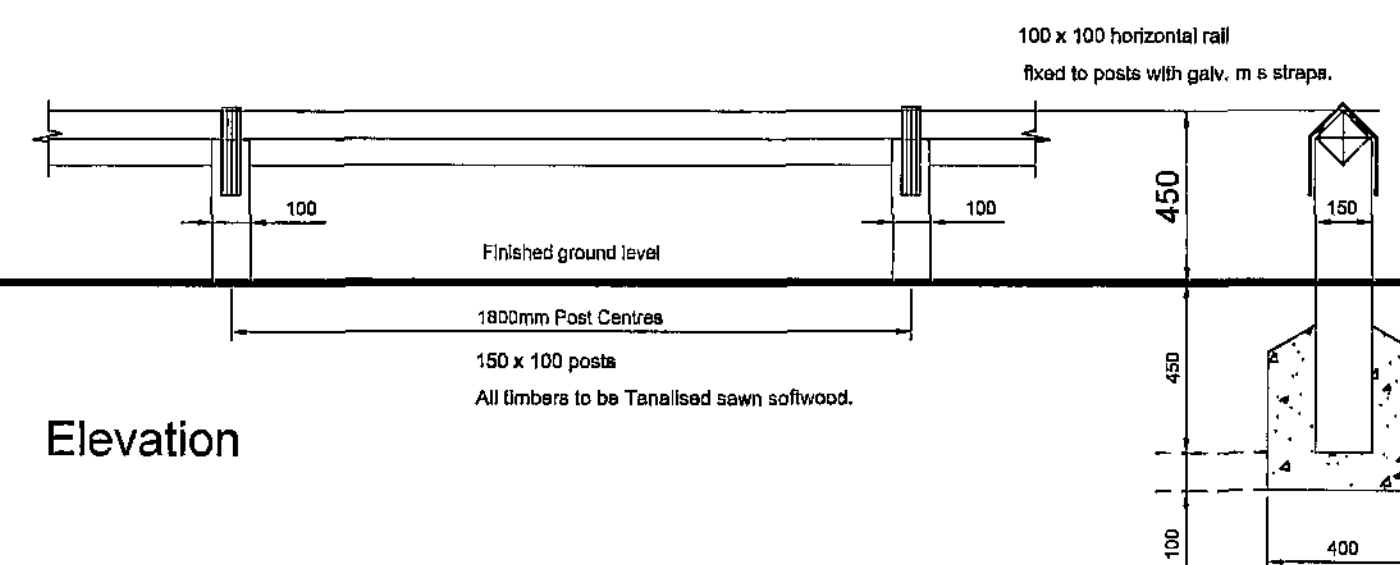

Elevation

Section


1800mm High Close Boarded Timber Fence

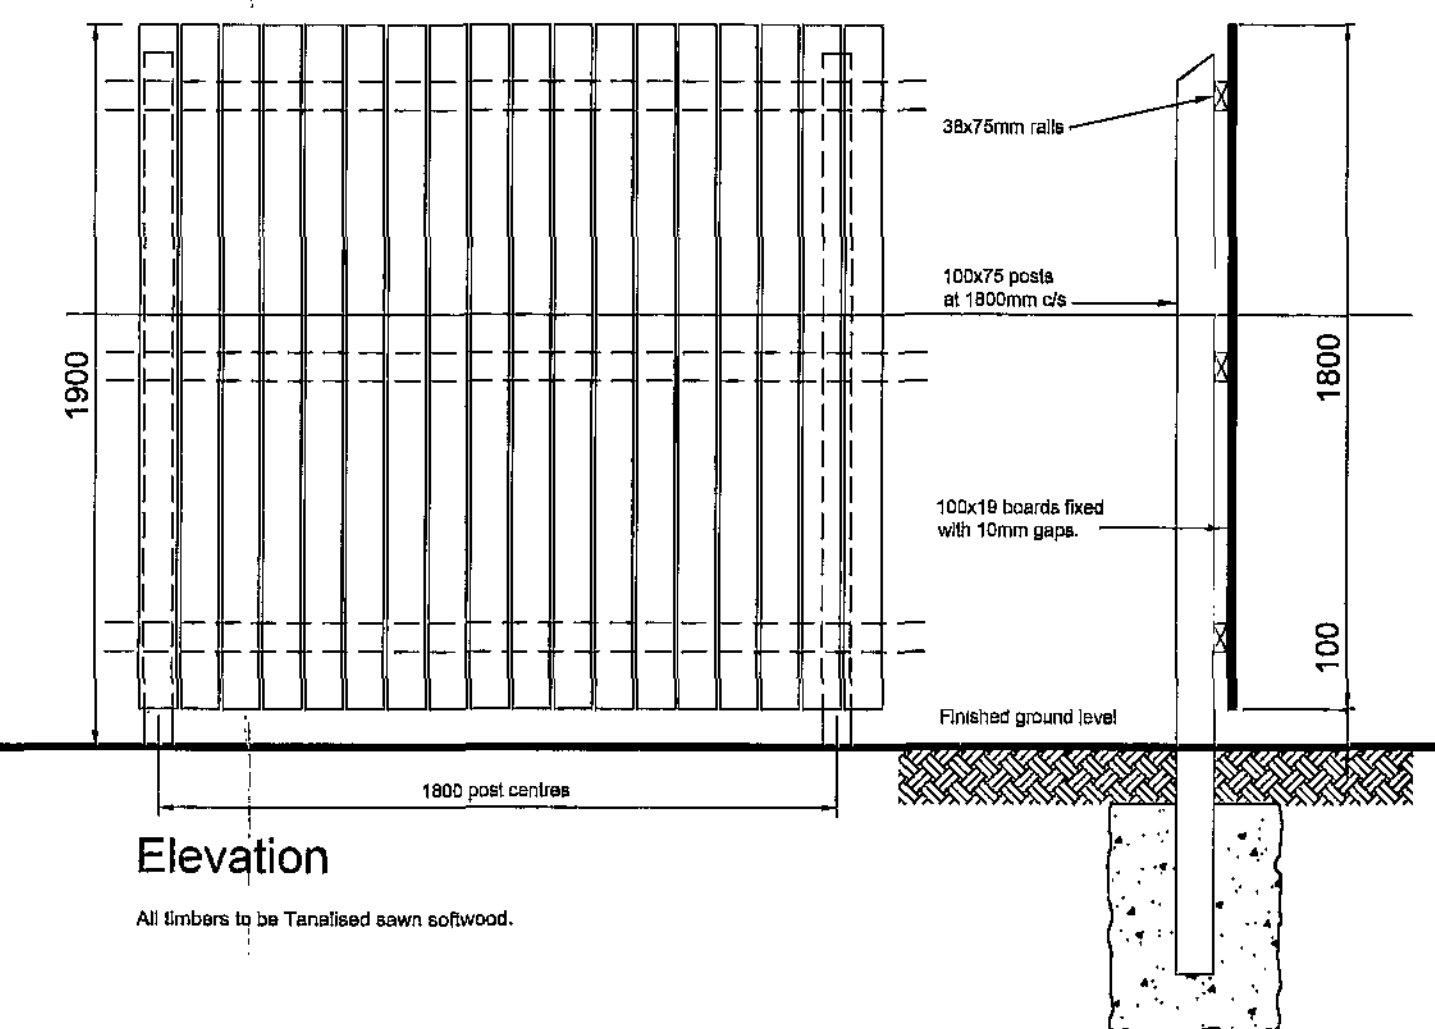

Elevation

Section


1200mm High Post & Rail Fence

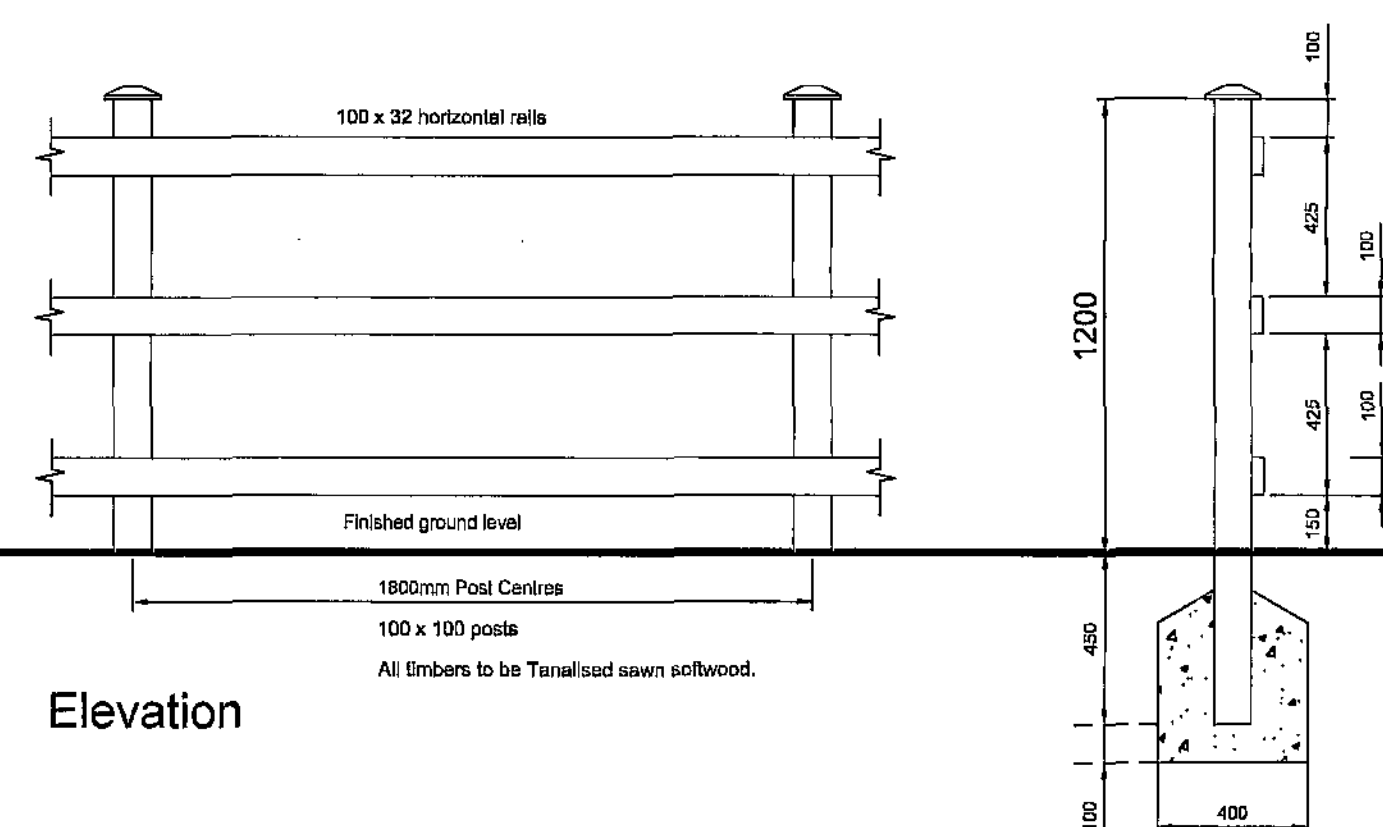

Elevation

Section

1200mm High Metal Railings

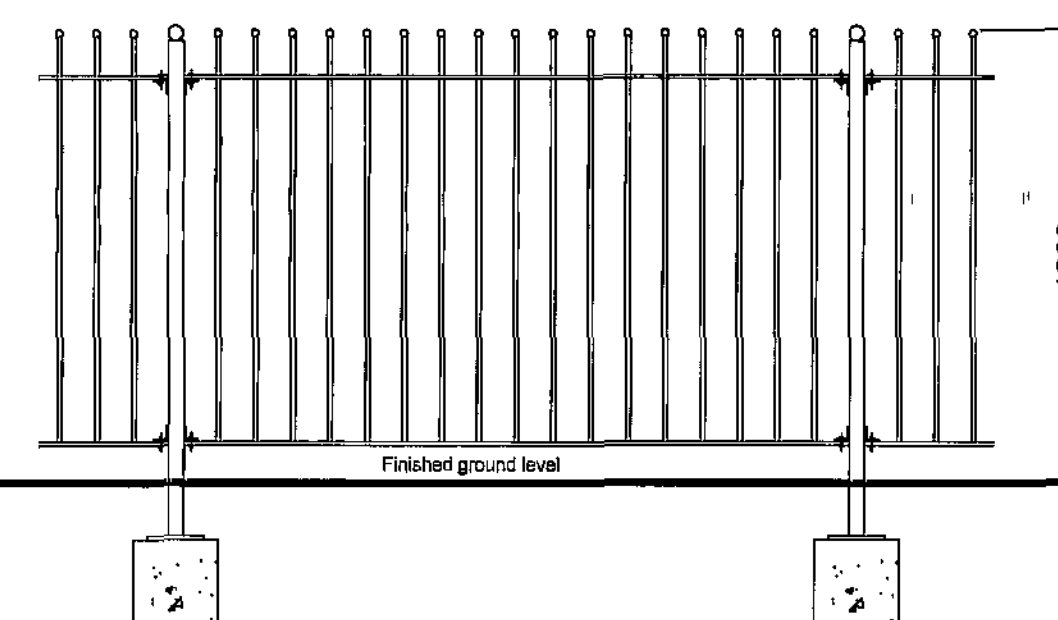

Drawing Title

Wall & Fence Details

Bellway

(Yorkshire Division)
(a member of the Bellway Plc Group of Companies)
2 Delighton Close, Wetherby, West Yorkshire
LS22 7GZ
Tel 01937 583 533 Fax 01937 586 147
www.bellway.co.uk

Scale	1:20	Drawn	jat / mjd
Date	May 2004	Checked	

Drawing No.	SD.14	Rev	-
-------------	-------	-----	---