



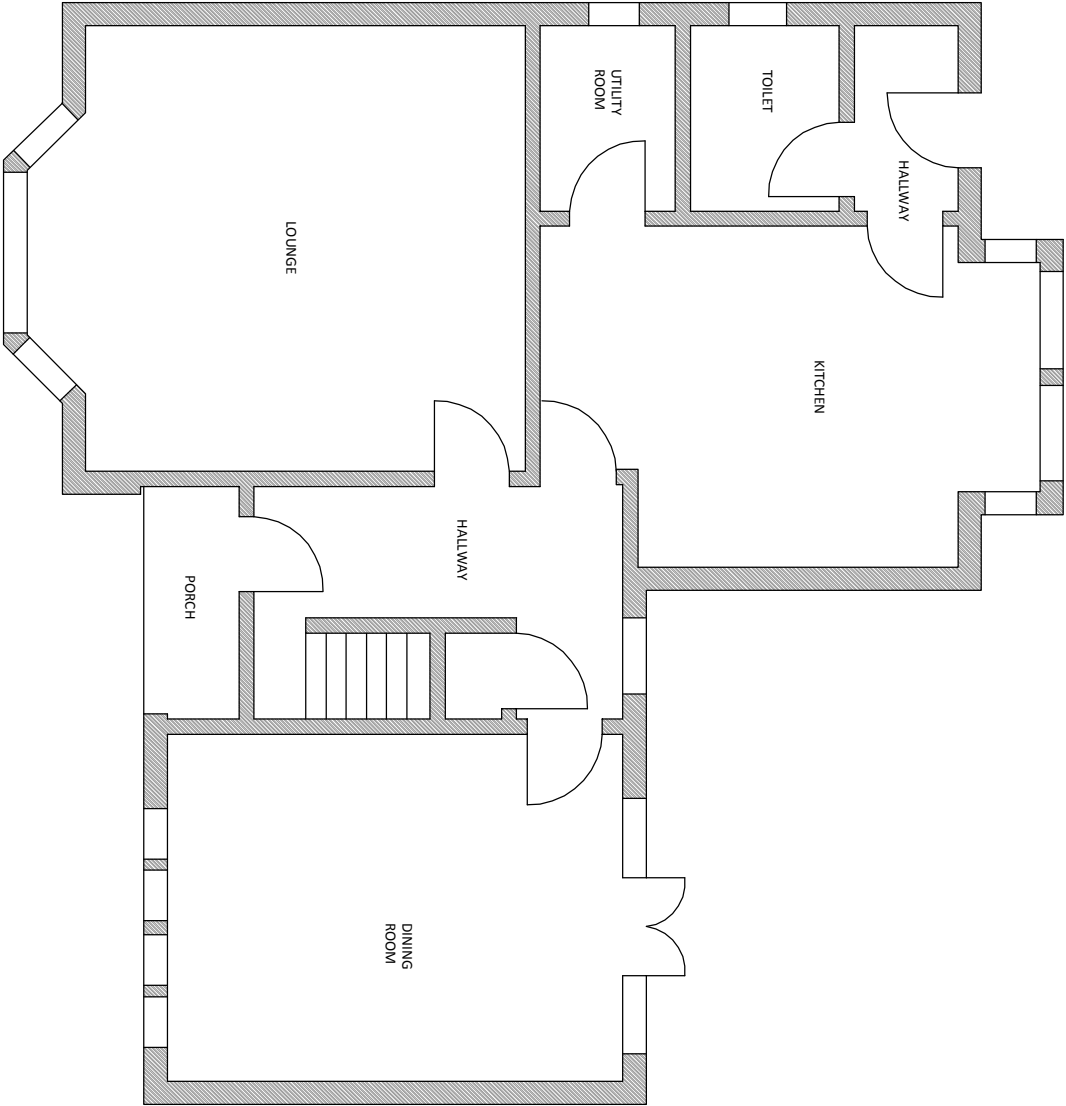

EXISTING GROUND FLOOR PLAN

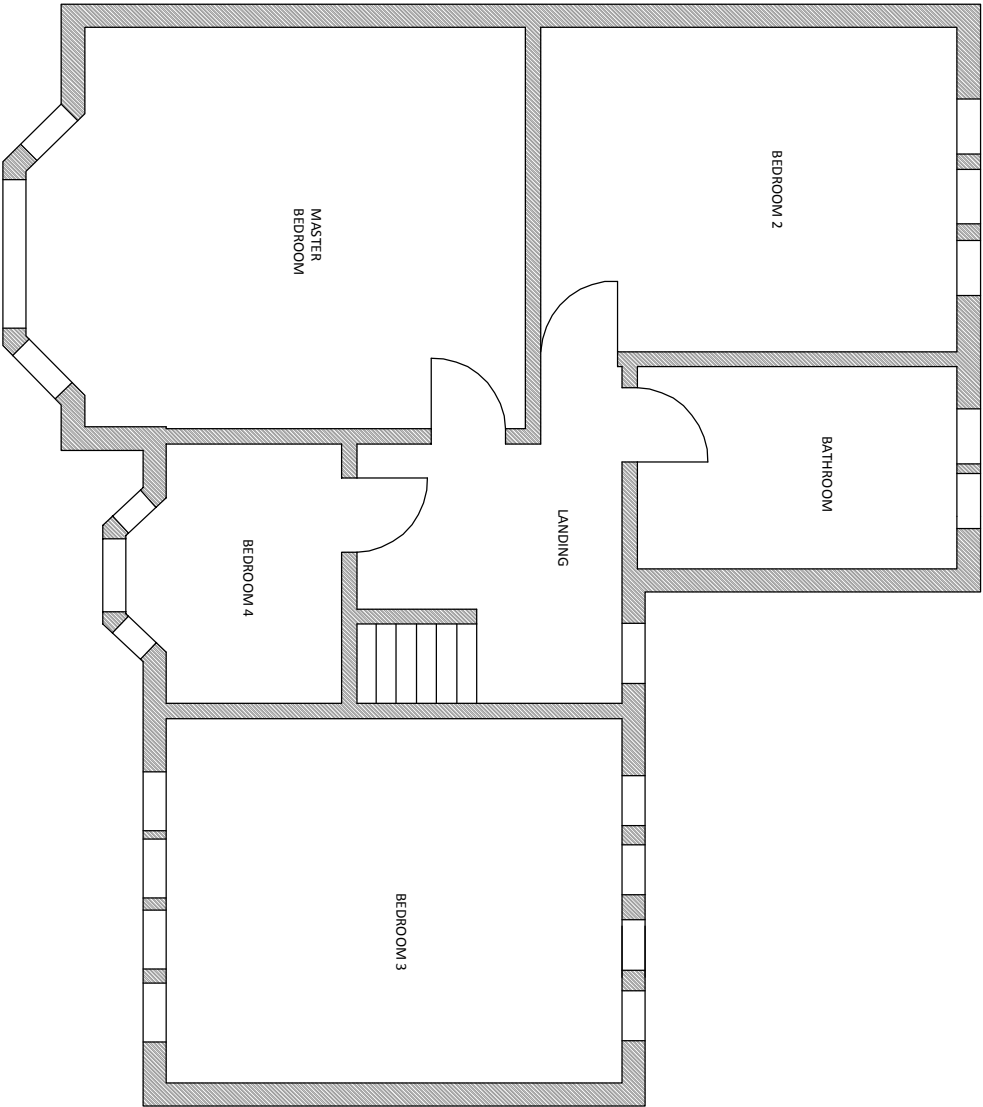

EXISTING FIRST FLOOR PLAN

268 PONTEFRAC T ROAD,
CUDWORTH,
S72 8AQ

EXISTING GROUND &
1st FLOOR PLAN

SCALE: 1:75 @ A3