





FRONT ELEVATION

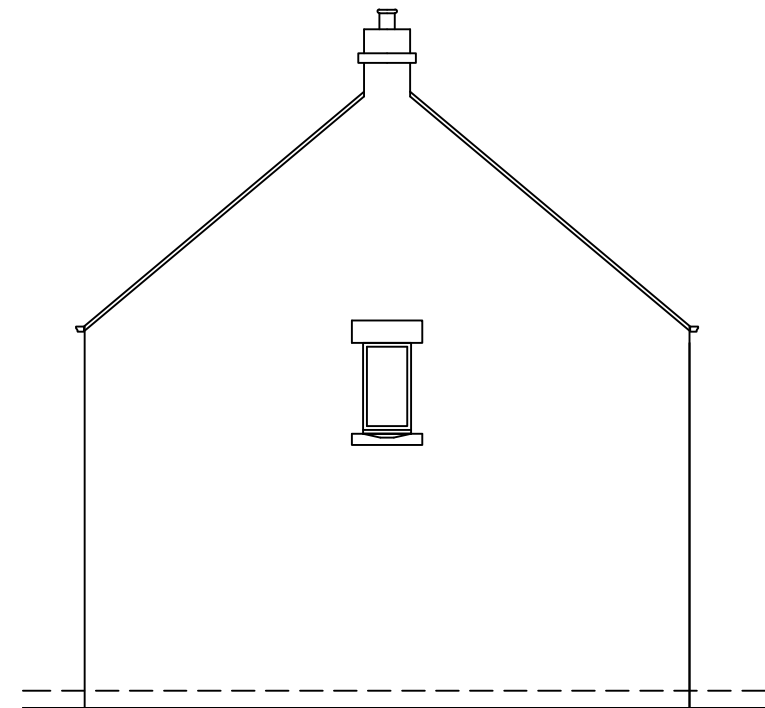


SIDE ELEVATION




REAR ELEVATION

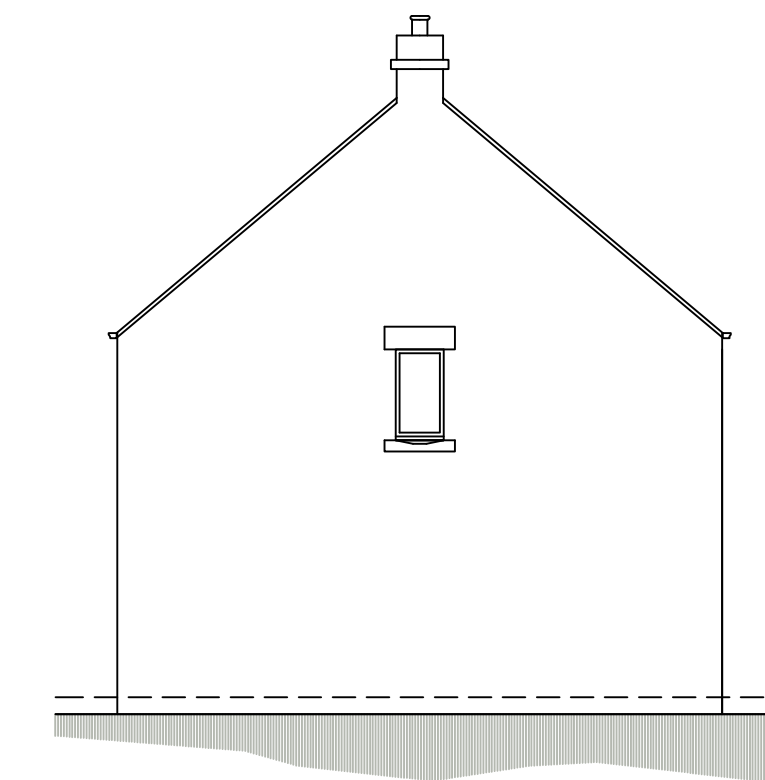

SIDE ELEVATION

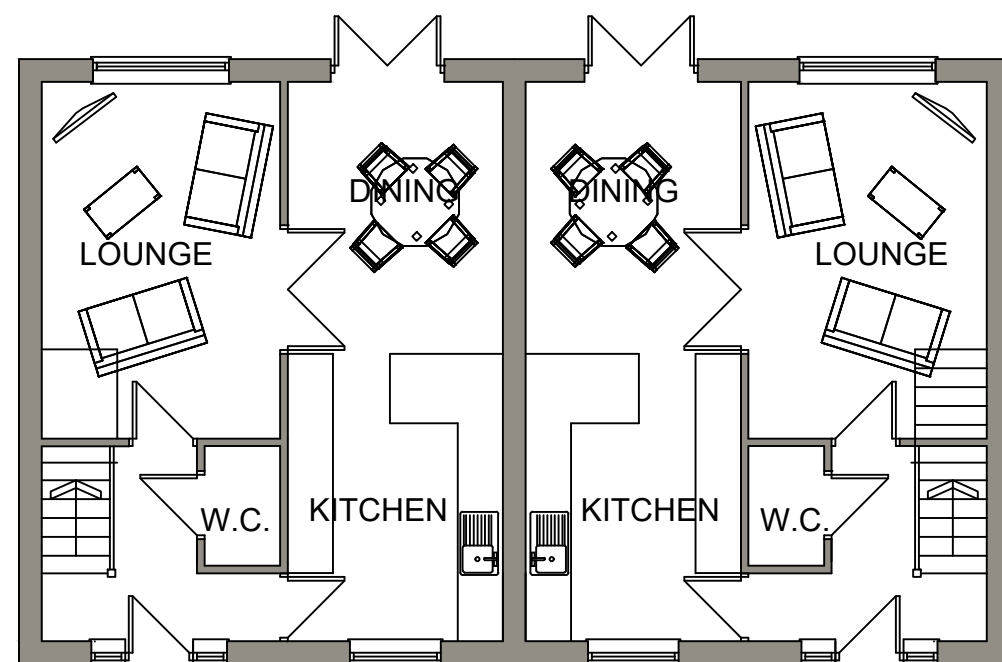

GROUND FLOOR PLAN

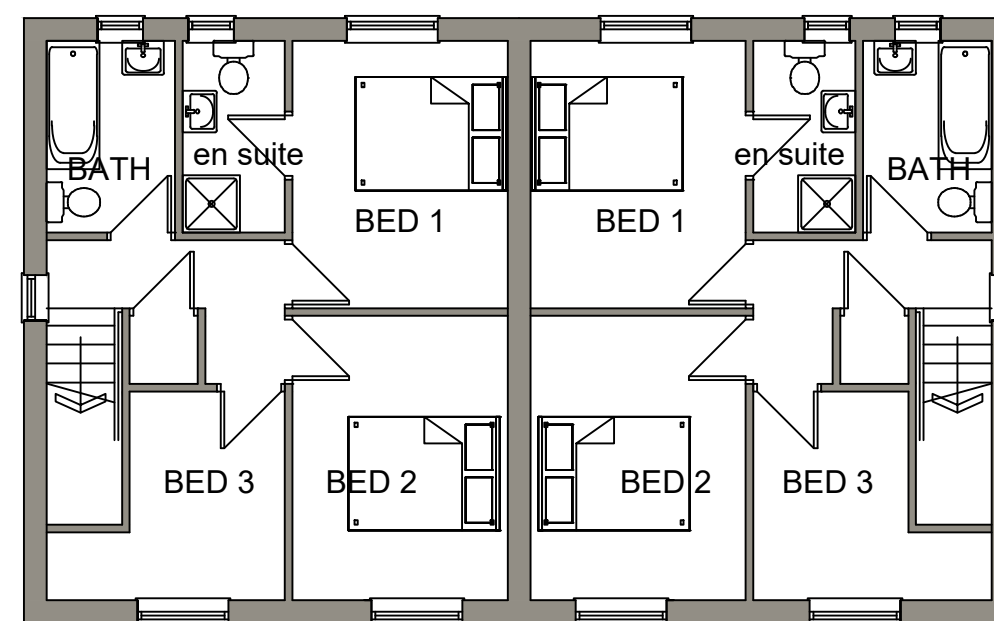

FIRST FLOOR PLAN

HOUSE TYPE A-P L O T S 1 & 2, 4 & 5 and 12 & 13

 White Agus PARTNERSHIP			OFFICE ONE 34 VICTORIA ROAD BARNSELEY. S70 2BU			Phone: 01226 208482 Email: info@whiteaguspartnership.co.uk Web: www.whiteaguspartnership.co.uk											
ARCHITECTURAL SERVICES						Client.											
Project. RESIDENTIAL DEVELOPMENT AT STUD FARM, SPRING LANE CARLTON, BARNSELEY						MR NOEL FERGUSON											
Drawing Title. PLANS AND ELEVATIONS TYPE A						Date. FEB 2019		Scale. 1:100 @ A2									
						Ref. 14-148		Dwg. No. 101									
						Rev.											
Date			Suffix			Description			Date			Suffix			Description		