


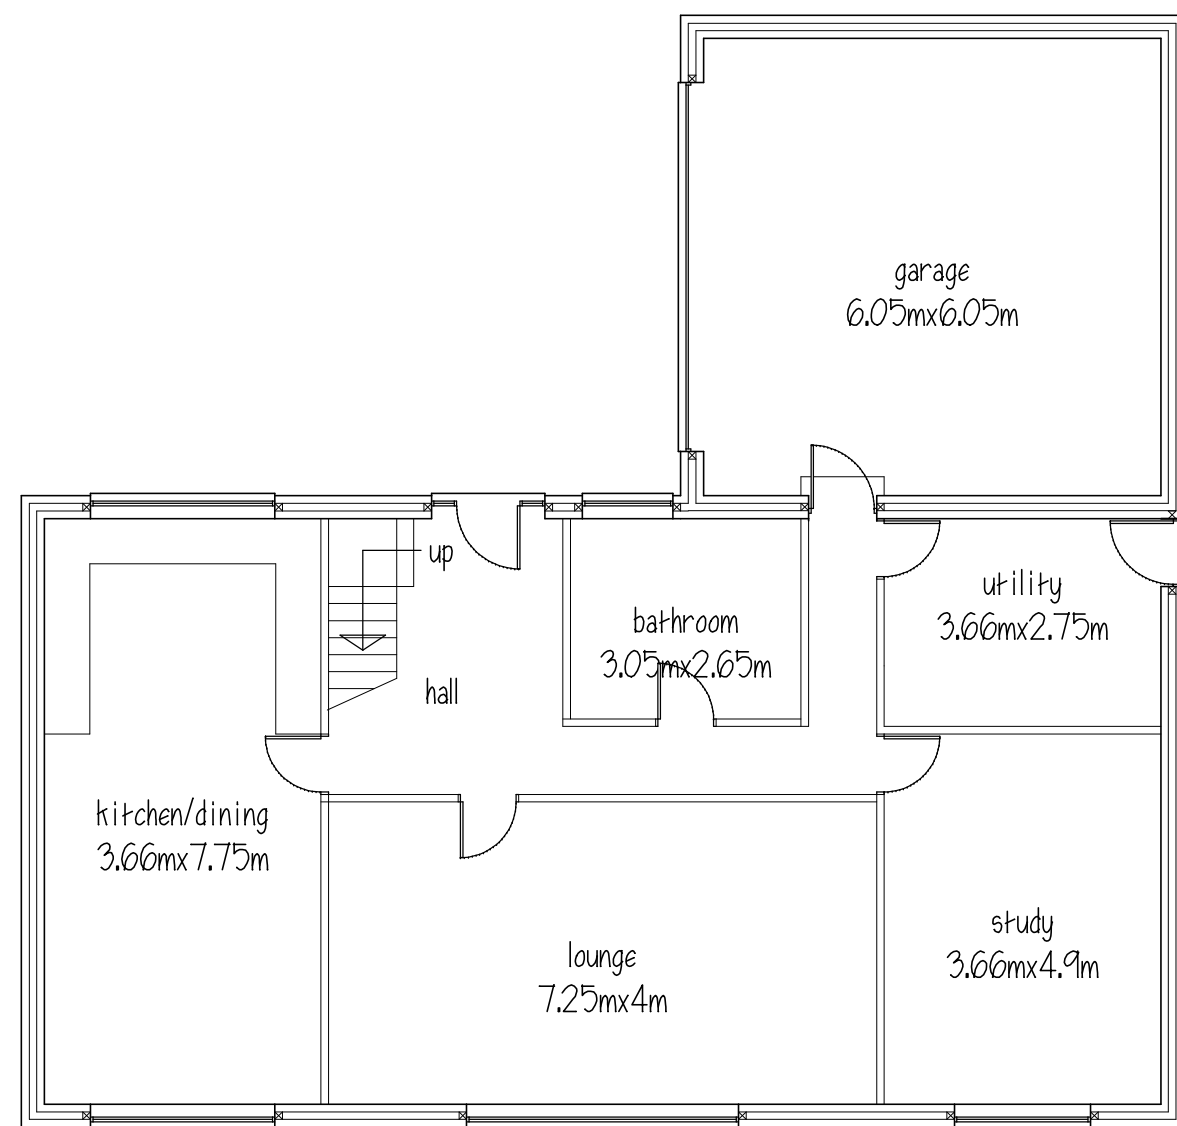
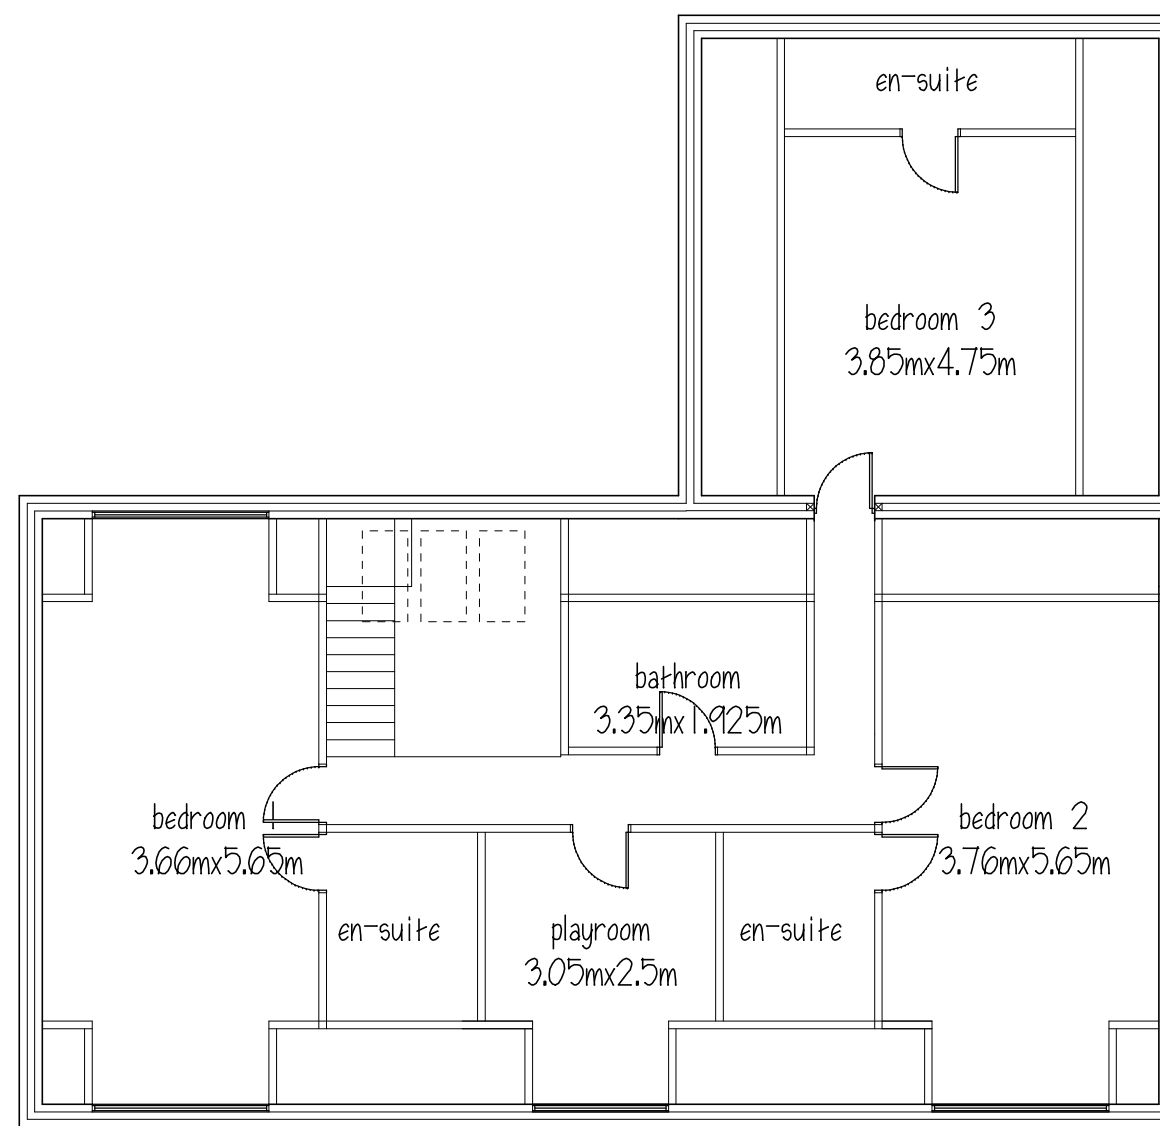
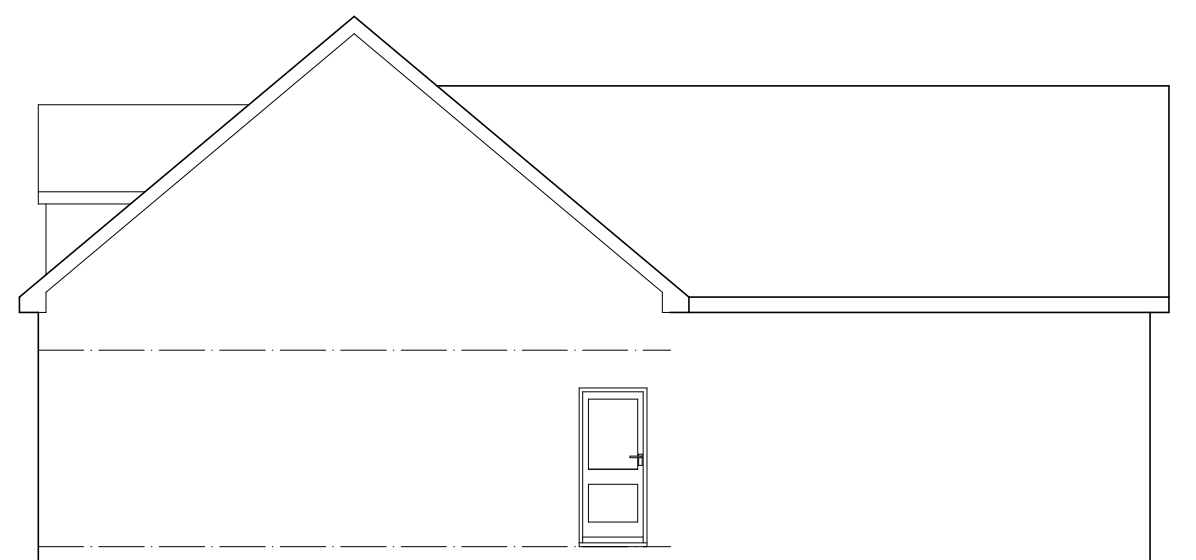


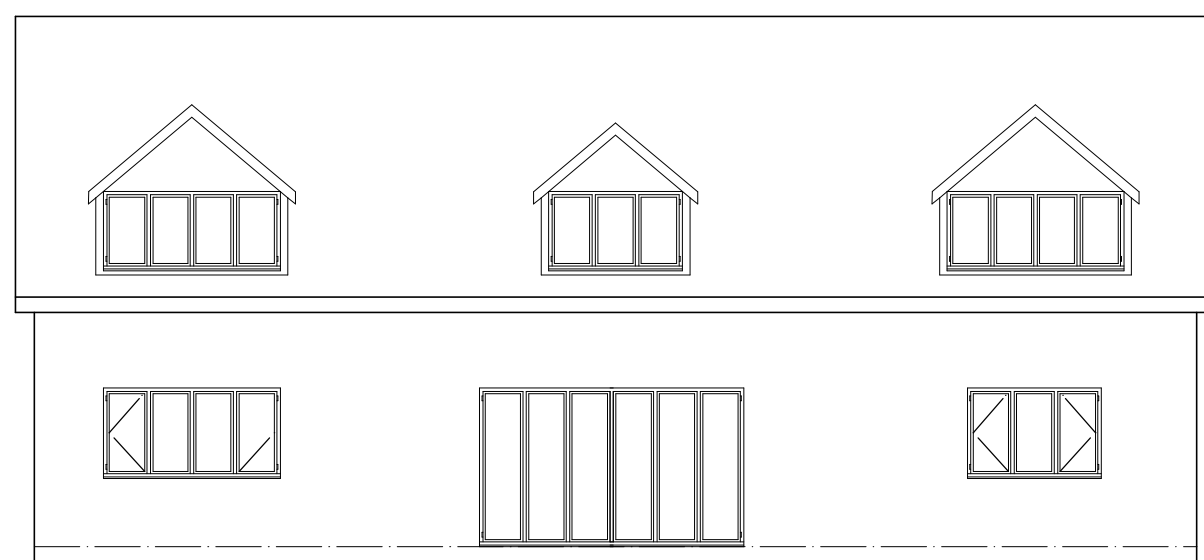

GROUND FLOOR

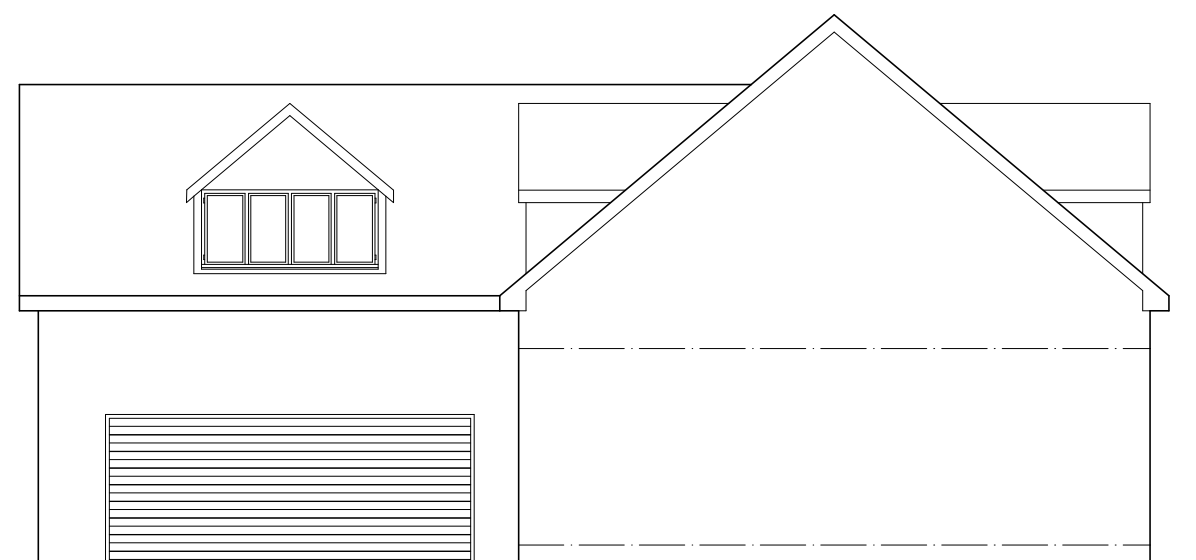

FIRST FLOOR

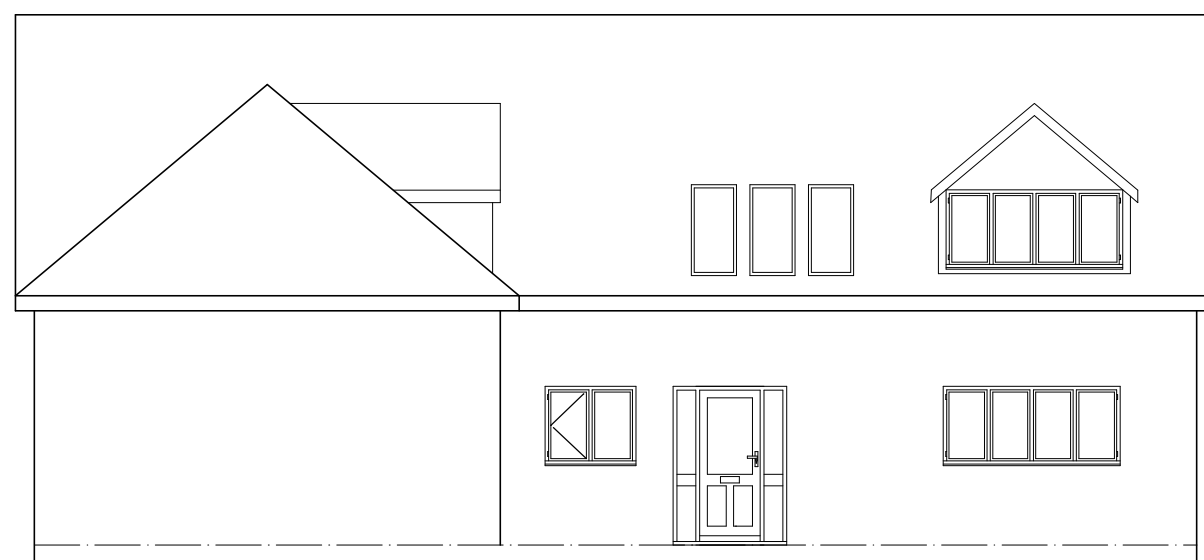

Mr & Mrs D THOMPSON
 PROPOSED BUNGALOW
 ADJ. SOUTHGROVE HOUSE
 SOUTHGROVE DRIVE
 HOYLAND

PLANS & ELEVATIONS

1:100@A2 SEPT14 Rev A

Peter Thompson
 "Linwood"
 Barnsley Road
 Dodworth
 Barnsley S75 3JR
 e-mail peter-thompson@hotmail.co.uk
 Tel. 01226 201391
 m. 07973251730
 M.C.I.A.T.