


COPYRIGHT RESERVED
DO NOT SCALE FROM THIS DRAWING
IT IS AN A3 SIZE DRAWING

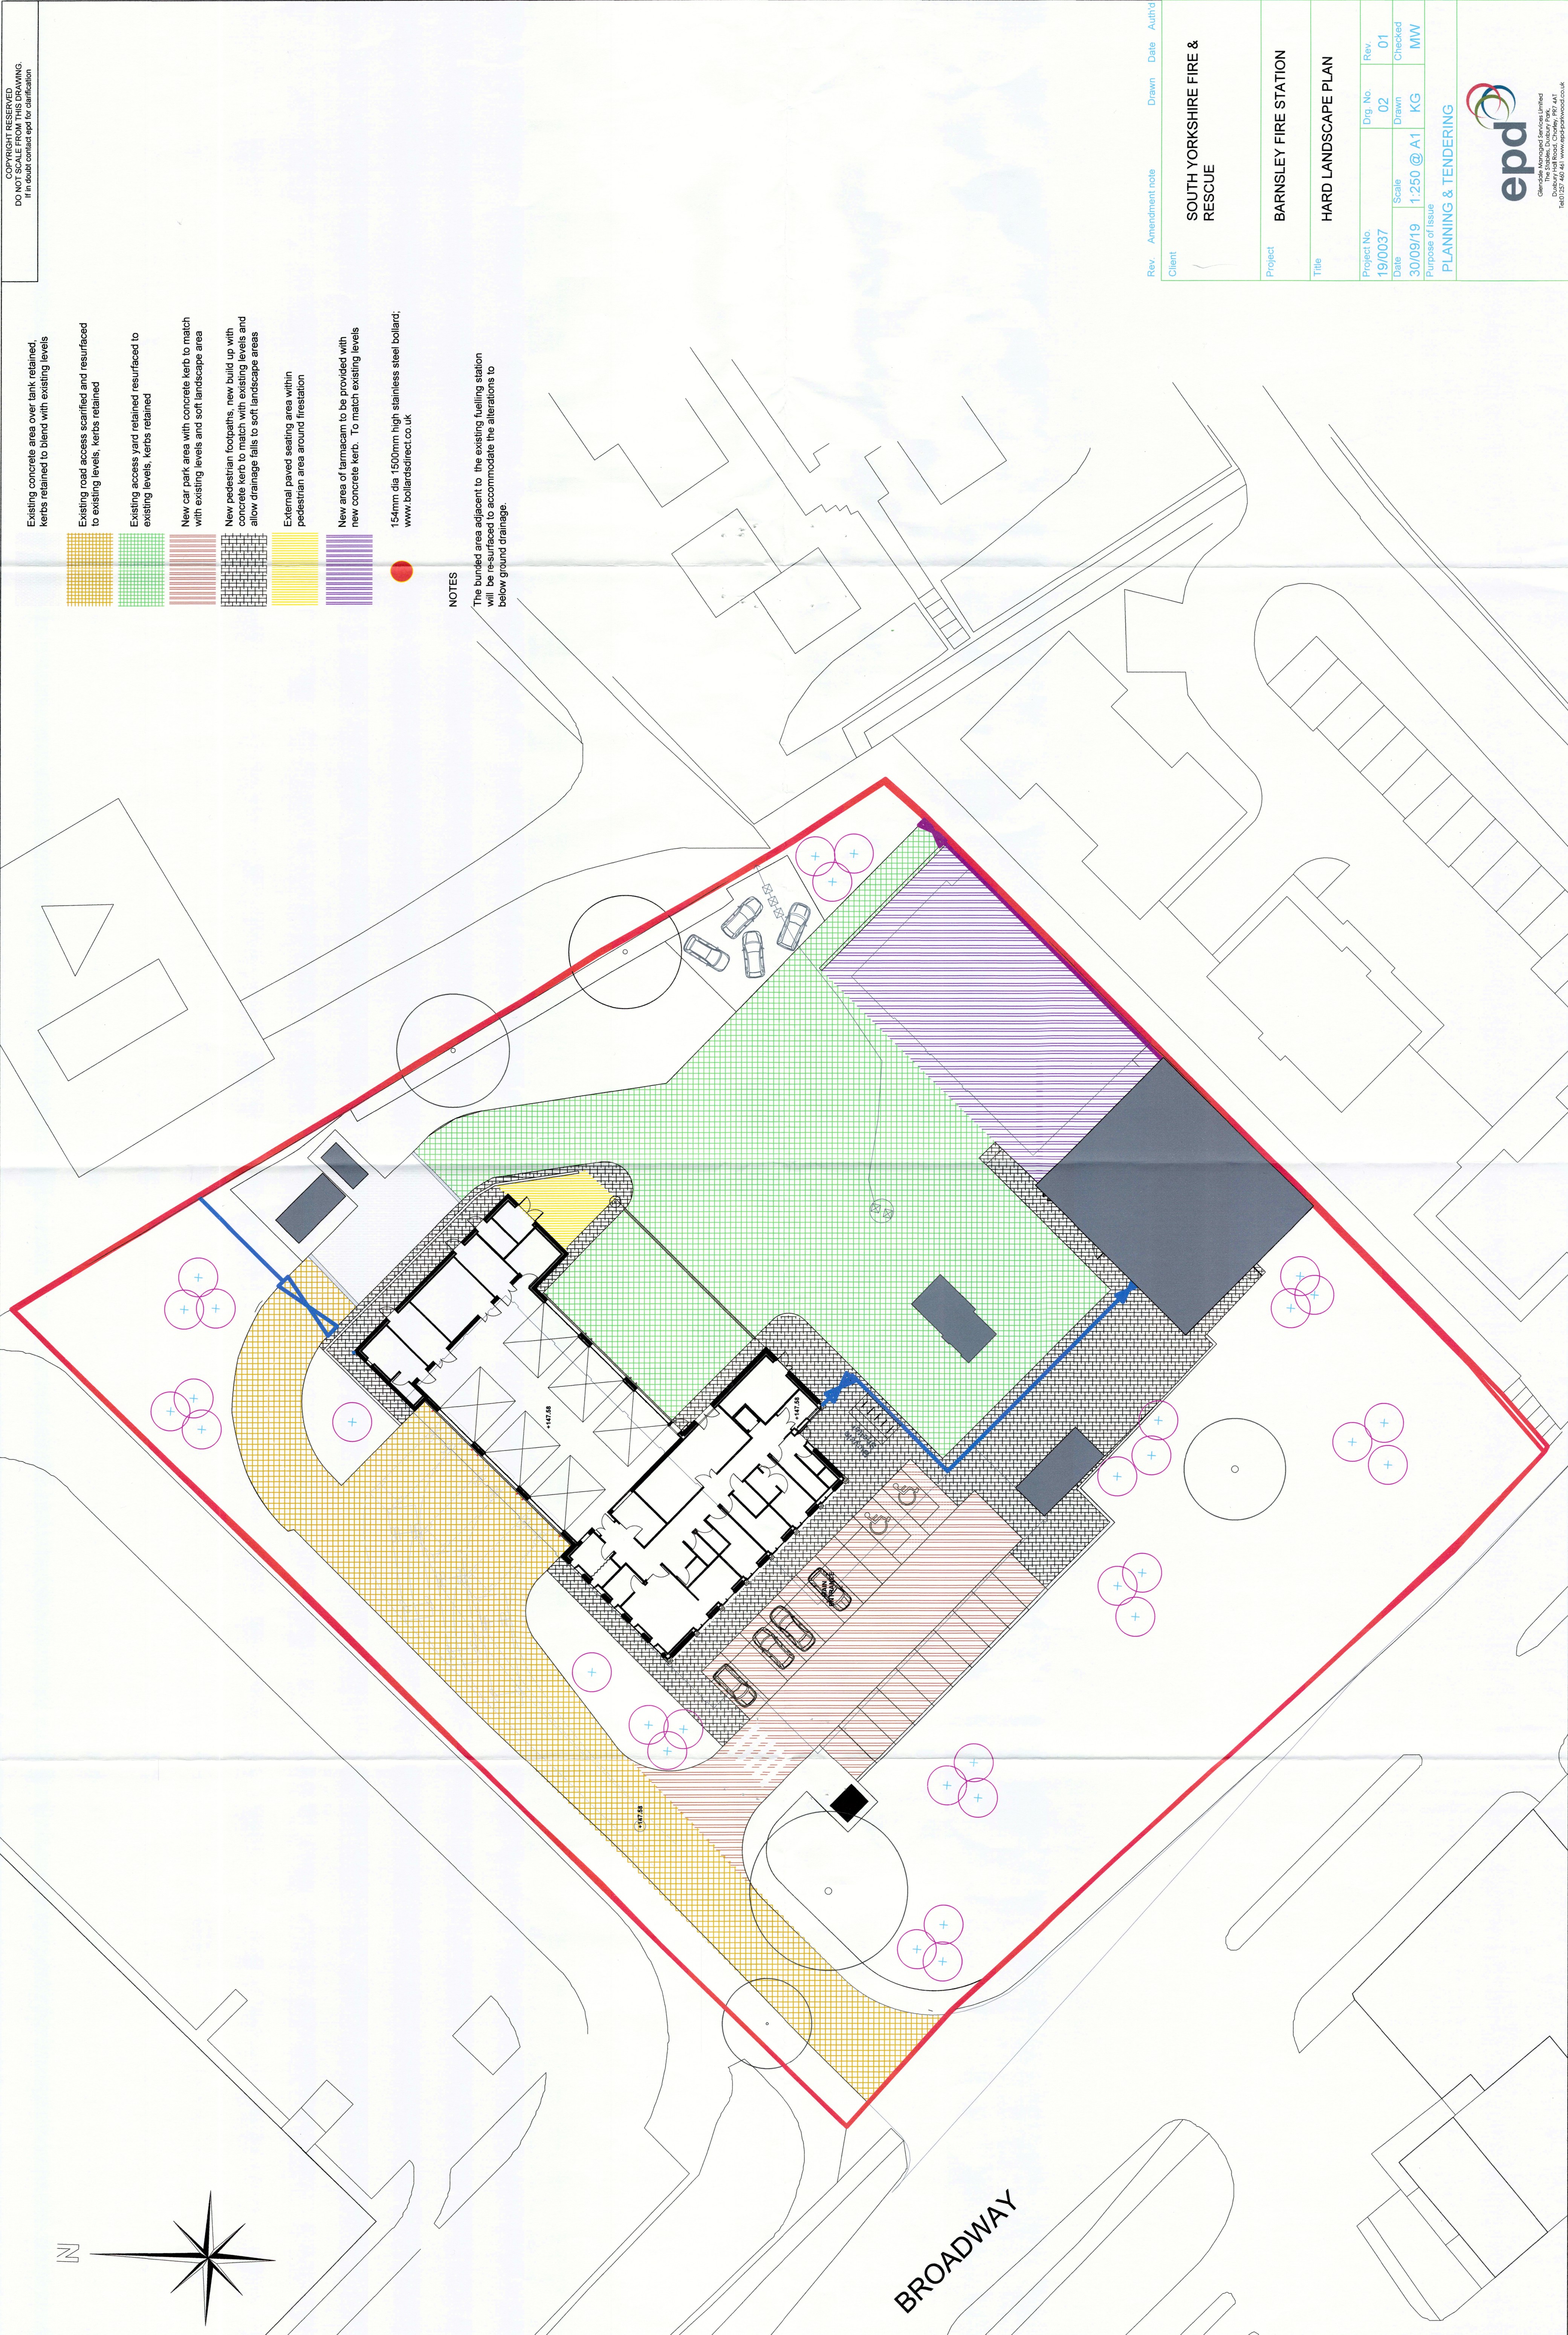

BROADWAY