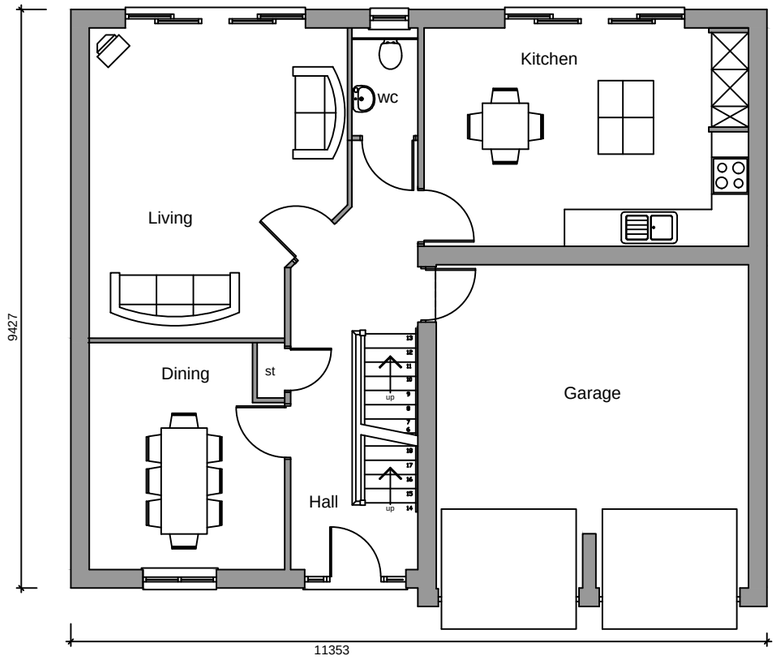

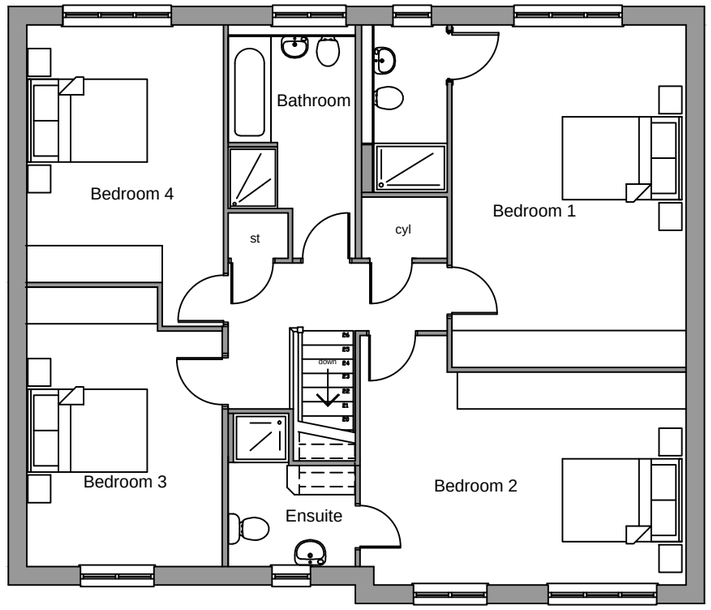

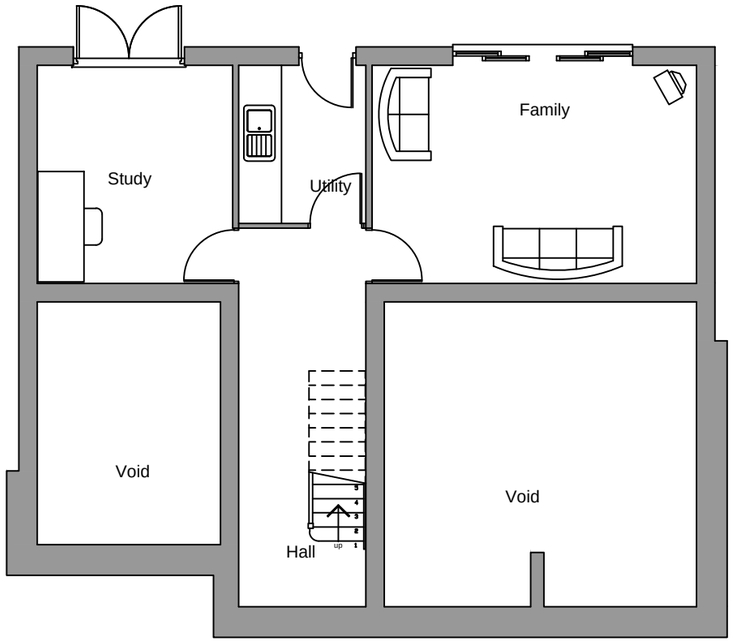

0 1 2 3 4 5

Wi - Plans
Planning

2164 sqft

Scale 1:100

Date July 13

Drawing No. P - Wi

Rev

Bellway

(Yorkshire Division)
(a member of the Bellway Plc Group of Companies)

2 Deighton Close, Wetherby, West Yorkshire
LS22 7GZ
Tel 01937 583 533 Fax 01937 586 147
www.bellway.co.uk