




Section A As Existing
1 : 100

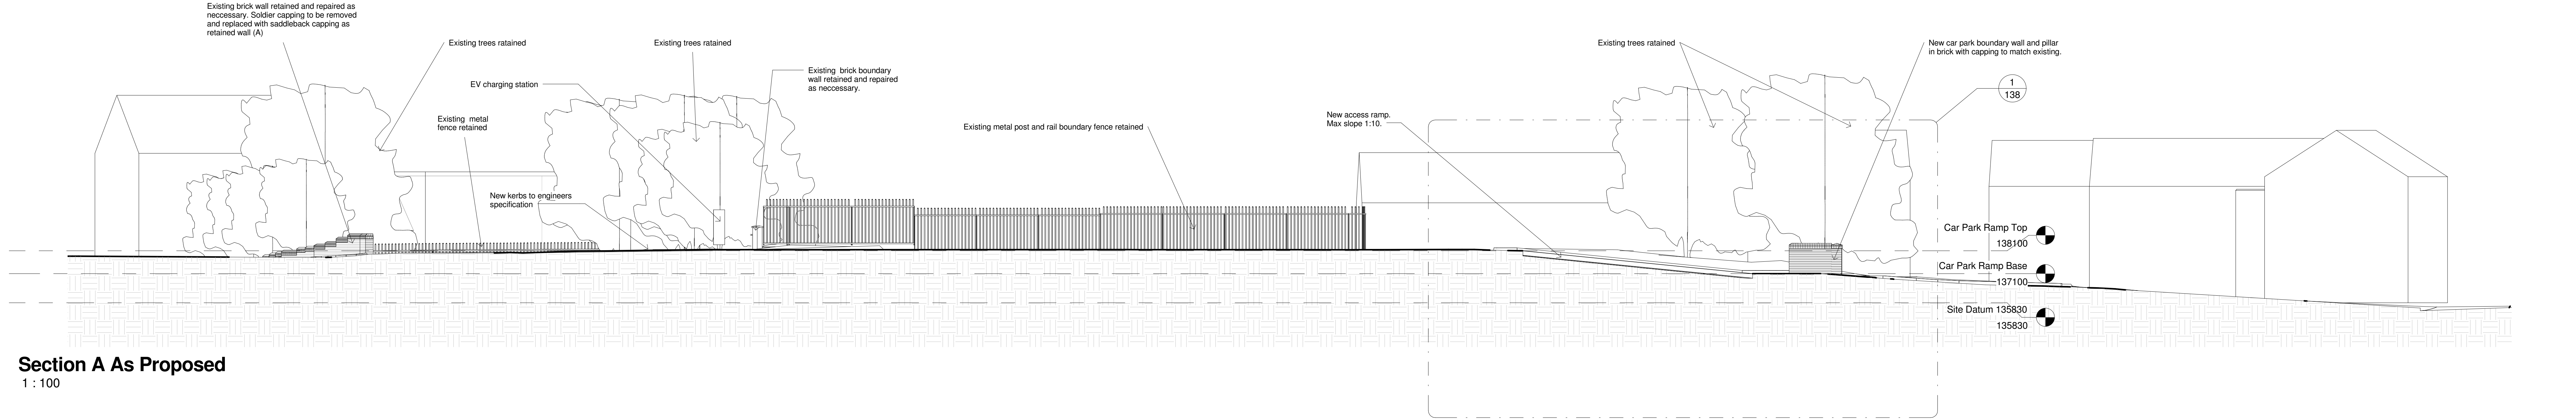


Section A As Proposed
1 : 100

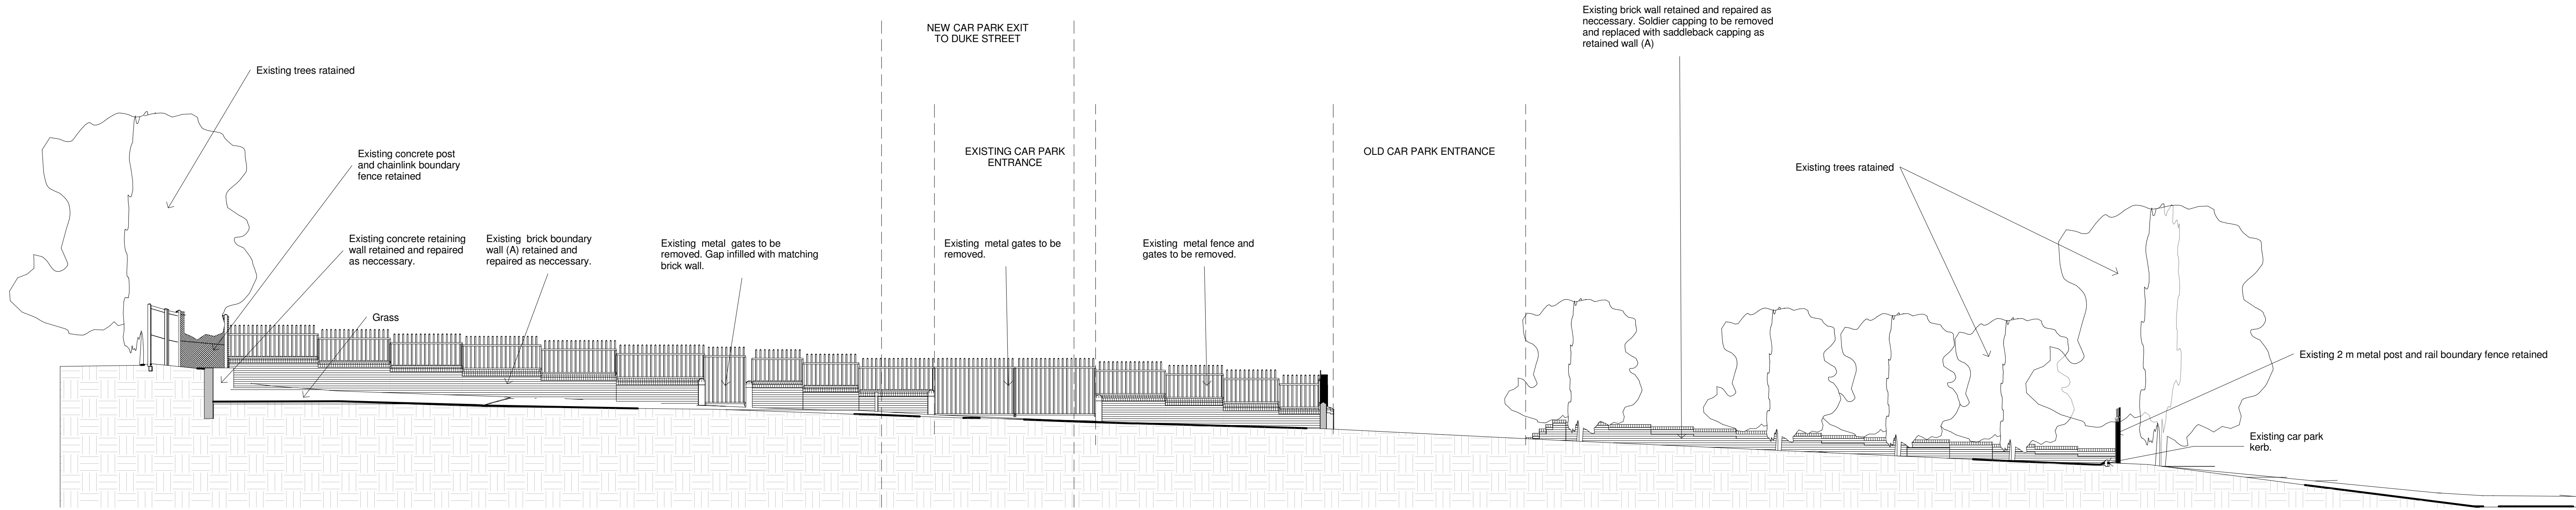

Section B As Existing
1 : 100

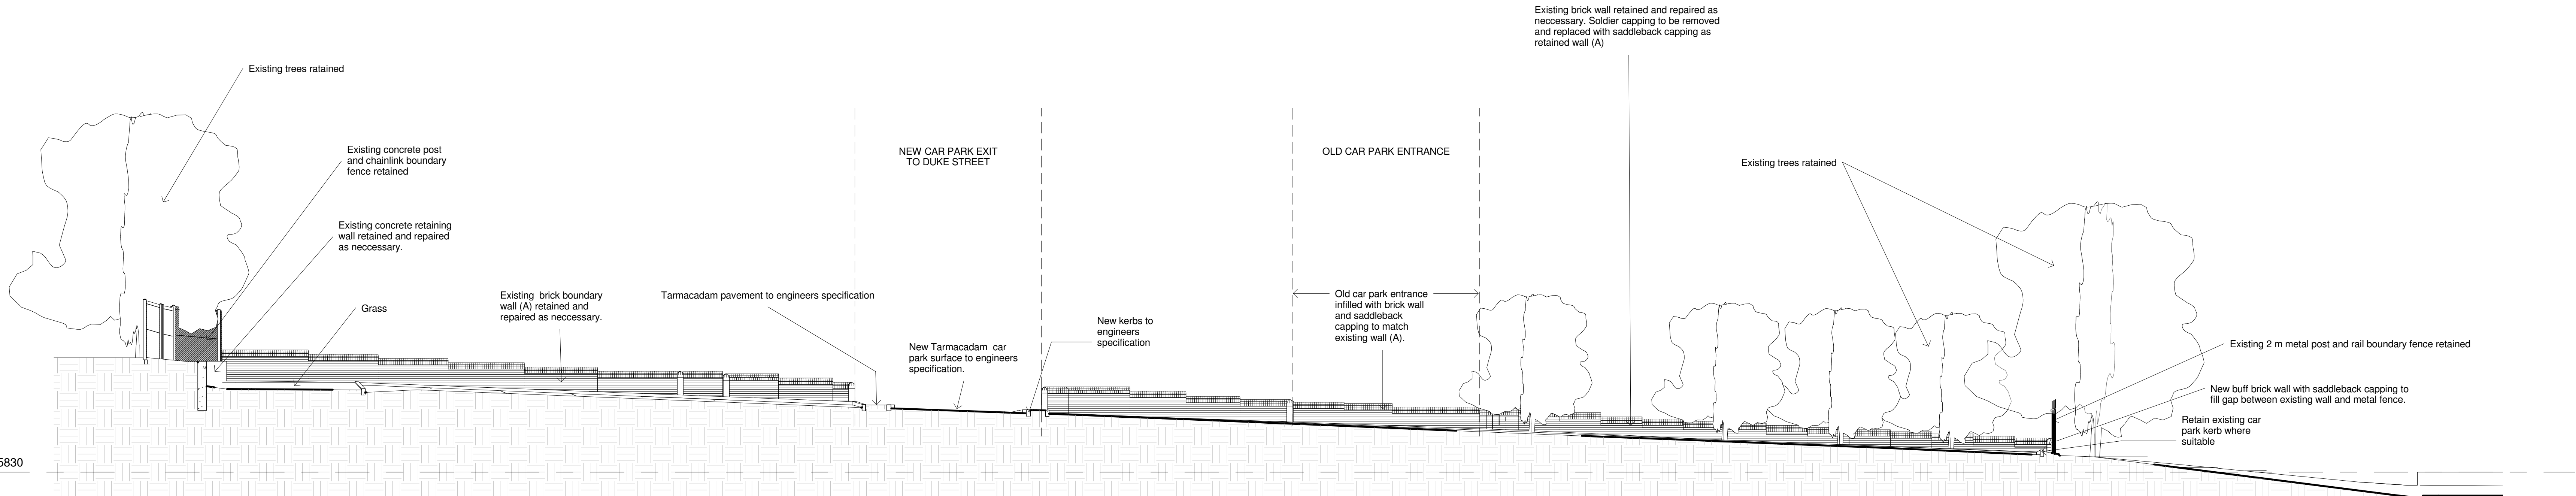

Section B As Proposed
1 : 100

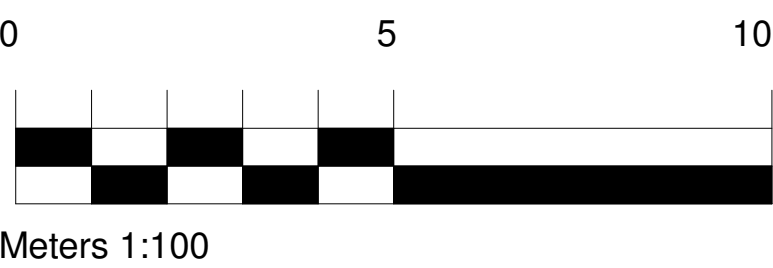

Rev	Date	Drawn	Description
A	27/07/15	SL	Amended Access Ramp
B	07/08/15	SL	Levels amended to SE Specification
C	08/09/15	SL	Access ramp amended

WhiteDesign

Client:
Resilient

Project:
Hoyland Site A, Duke Street,
Hoyland

Title:
Site Sections

Scales:
1: 100

Drawn:
SL

Date:
08/09/2015 07:04:10

Checked:
KU

Drawing no:
0010.13.02 134

Rev:
C

The White House, 24-26 St Andrews Road, Sheffield, S11 9AL,
T: 0114 224 1205 F: 0114 224 1206
E: office@whitedesign.co.uk W: www.whitedesign.co.uk