


Notes

This drawing and the information contained therein is issued in confidence and is the copyright of Met Geo Environmental Ltd. Disclosure of this information to third parties and unauthorised copying or replication of this data without approval is forbidden.

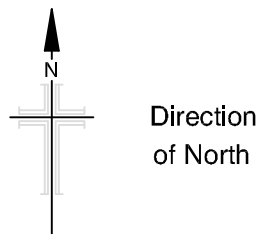

Grid : OS National Grid.
Using the OS GPS Network and applying OSTN02 transformation and then removing the scale factor for true distances with a one-step transformation centred on S1

Datum : OS Level Datum.
Using the OS GPS Network and applying OSGM02 National Geoid Model to obtain local area corrections.

Station Listing			
Station	Easting	Northing	Level
K1	436225.087	403825.311	77.464
S1	436161.156	403812.170	70.671
S2	436257.857	403764.883	70.550
S3	436275.399	403810.201	72.980
S4	436275.243	403838.728	74.429
S5	436261.013	403826.097	77.845
S6	436252.798	403841.051	77.990
S7	436232.532	403838.771	77.396
S8	436251.000	403851.442	75.539

KEY		
AIR VALVE	AV	KERB OUTLET
BENCH MARK	BM	LAMP POST
BN	BN	MANHOLE (CIRCULAR)
BOLLARD	BOL	MANHOLE (RECTANGULAR)
BORE HOLE	BH	MANHOLE (TRIANGULAR)
BRITISH TELECOM COVER	BT	MARKER POST
BUS STOP	BUS	GULLY
CABLE TV COVER	CATV	RODDING EYE
CABLE TV SUPPLY	CA	SIGN POST
COLUMN	COL	TELECOM COVER
EARTHING POINT	ER	TELEGRAPH POLE
ELECTRICITY COVER	ELEC	THRESHOLD LEVEL
ELECTRICITY POLE	EP	TRAFFIC LIGHT
FIRE HYDRANT	FH	TRIAL PIT
GAS VALVE	GAS	WASH OUT
GATE		WATER METER
INSPECTION COVER (CIRCULAR)	IC	WATER STOP COCK
INSPECTION COVER (RECTANGULAR)	IC	WATER STOP VALVE
COVER LEVEL	CL	CHAMBER BASE LEVEL
INVERT LEVEL	IL	WATER SURFACE LEVEL
UNABLE TO RAISE	UTR	UNABLE TO MEASURE
GIRTH OF TREE TRUNK	G	DIAMETER OF TREE TRUNK
HEIGHT TO TOP OF TREE CANOPY	H	MULTI BOLE TREE

-	--/--/----	--	--	--
Rev	Date	Drawn	Description	Check

Southgate House
Pontefract Road
Stourton
Leeds
West Yorkshire
LS10 1SW

T: +44 [0] 1132 008 900
F: +44 [0] 1132 008 901
E: admin@metgeoenvironmental.com
W: www.metgeoenvironmental.com

Client

CADVIS3D LTD
HUDDERSFIELD

Site

AUTUMN HOUSE
2 STATION ROAD, BARNSELY, S70 4SY

Title

TOPOGRAPHICAL SURVEY
2D

Surveyed	AF, KK	Drawn	AF
Chk.	DA	Date	13/07/2016
Scale	[A1 Sheet] 1/200	DWG Ref 12900-102_2DT	Status FINAL
Job No	12900-102		Rev 0

