



FAO Mr Kaiton Dunn
Planning Services

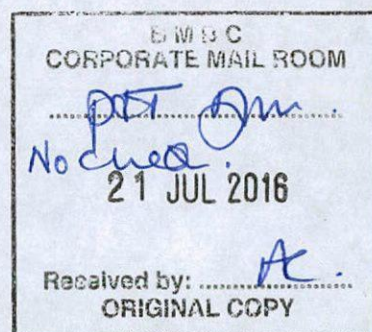

PC 43 Whinside Cres
Thurnscoe


revised of details



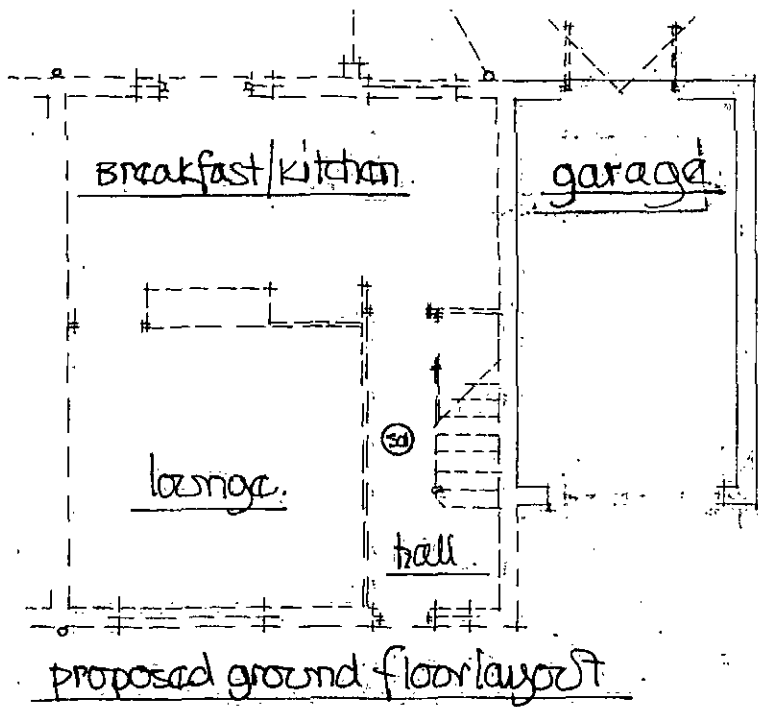

proposed ground floor layout

proposed front view

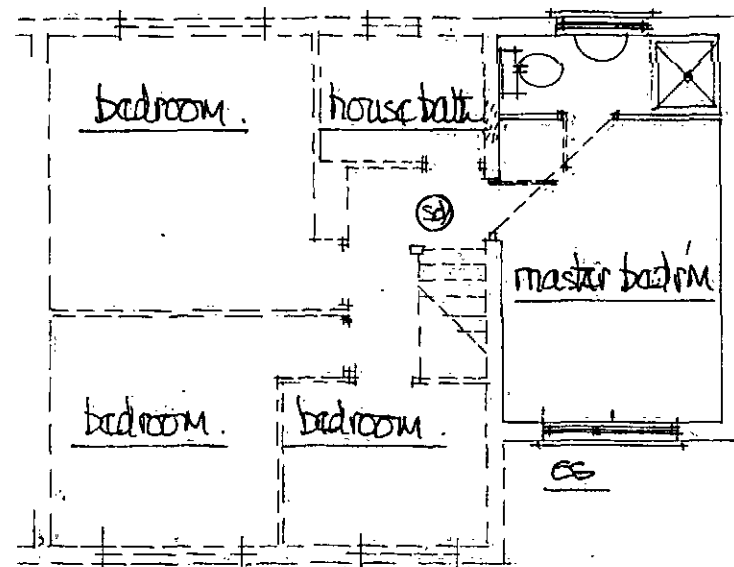




proposed first floor layout

proposed gable view

scale 1:100m

es shows fire safety escape sash 450mm wide x 750mm high to open thro' 90° bottom of sash between 800/1100 above floor.
 (S) shows ceiling mounted smoke detectors wired together + to fuse bd fixed 300mm min from wall junctions + light fittings - battery backup

proposed rear view

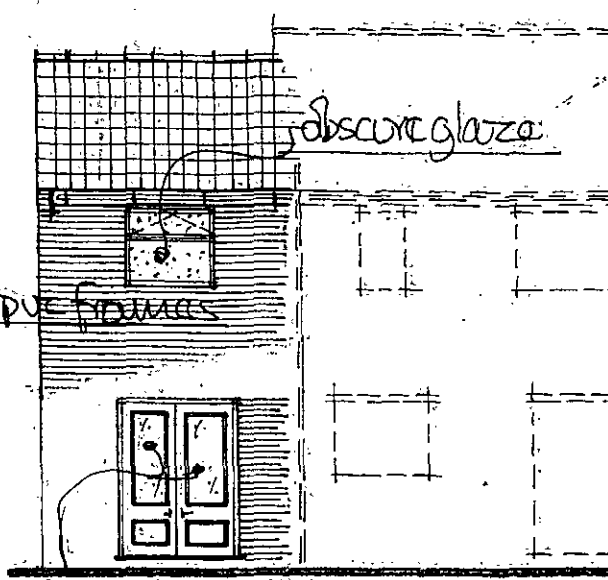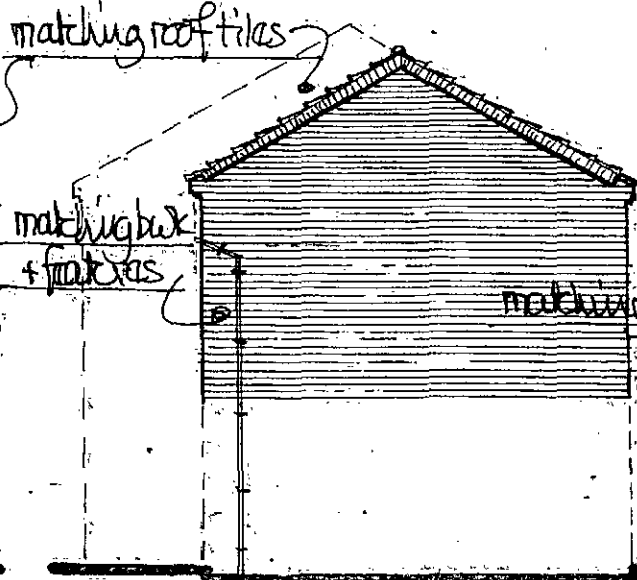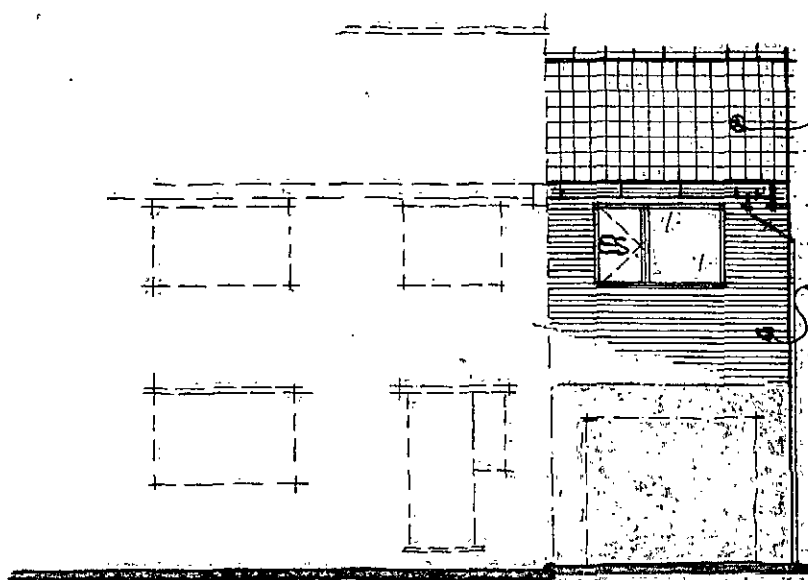

safety glazing - factory etched with marks visible when frame fixed