

■ Home

■ Contact Us


■ Quotation

■ About Us

■ The Team

■ FAQ

■ Terms

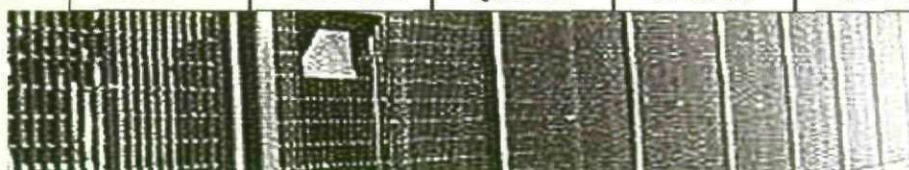

■ PRODUCTS

■ Palisade

■ Electrified Fence

■ Taut Wire

■ Security Accessories

■ Architectural Fencing

■ Decorative Electronic

Fencing

■ Diplomat Prestige

■ Estate/Rural Fencing

■ ParaRailing Tubular

■ Betafence Welded Mesh

■ LINKS

■ Paramount Security


■ Aspect Powder Coating

Palisade Fences and Gates

◆ Fencing

The recent increase in crime and vandalism has dictated the need for a secure perimeter fencing system.

Paramount Steel Palisade provides a high level of protection at a reasonable cost and is increasingly seen by Owner and Insurance company alike as a high quality cost effective solution.

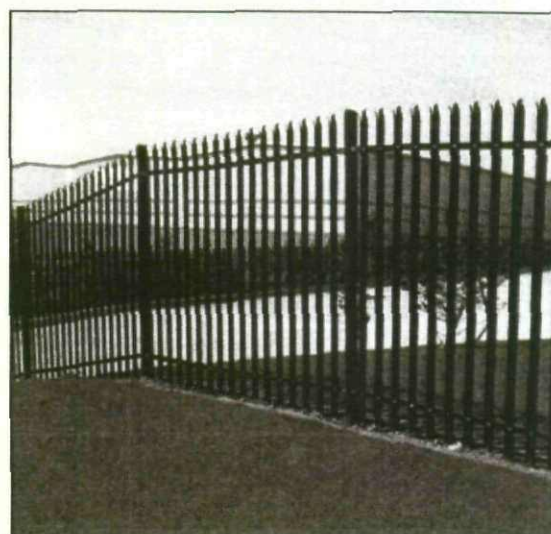

◆ Construction

A standard panel is constructed from hot and cold rolled steel section supplied for assembly on site. Panels consist of 17 vertical pales man in "D" or "W" profile with a choice of tops. The pales are fixed to roll angle horizontals which are supported by 102 x 44 joist posts.



A fish plate passes through slot in the post and secures horizontal rail captive in position. The pales are connected to the horizontal form the panel and are secured together by util vandal resistant security fasteners.


Stock Fencing Available

STANDARD HEIGHT	PALE SECTION	HEAD PROFILE
1.2M	3.0mm "D"	ROUNDED & NOTCHED
1.5M	3.0mm "D"	ROUNDED & NOTCHED
1.8M	3.0mm "D"	ROUNDED & NOTCHED
1.8M	3.0mm "D"	TRIPLE POINTED
1.8M	2.0mm "W"	TRIPLE POINTED
2.0M	3.0mm "D"	ROUNDED & NOTCHED
2.0M	3.0mm "D"	TRIPLE POINTED
2.0M	2.0mm "W"	TRIPLE POINTED
2.1M	3.0mm "D"	TRIPLE POINTED
2.1M	2.0mm "W"	TRIPLE POINTED
2.4M	3.0mm "D"	TRIPLE POINTED
2.4M	3.0mm "D"	ROUNDED & NOTCHED
2.4M	2.0mm "W"	TRIPLE POINTED
2.4M	2.5mm "W"	TRIPLE POINTED
3.0M	3.0mm "D"	TRIPLE POINTED

Stock Gates Available

GATE HEIGHT	GATE WIDTH
1.8M SINGLE	1.0M
1.8M DOUBLE	3.0M
1.8M DOUBLE	4.0M
1.8M DOUBLE	5.0M
1.8M DOUBLE	6.0M
2.4M SINGLE	1.0M
2.4M DOUBLE	3.0M
2.4M DOUBLE	4.0M
2.4M DOUBLE	5.0M
2.4M DOUBLE	6.0M
2.4M DOUBLE	7.0M
2.4M DOUBLE	8.0M

"D" section Pale

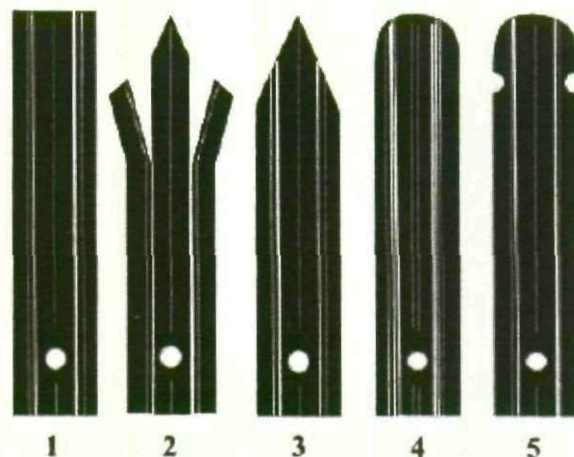


D Section is available
3 thicknesses
3.00mm - General P
3.50mm - Security P
4.00mm - Special O

Pale Heads

1. Square Top
2. Triple pointed Top
3. Single pointed top
4. Round Top
5. Round and Notch T

"W" section Pale

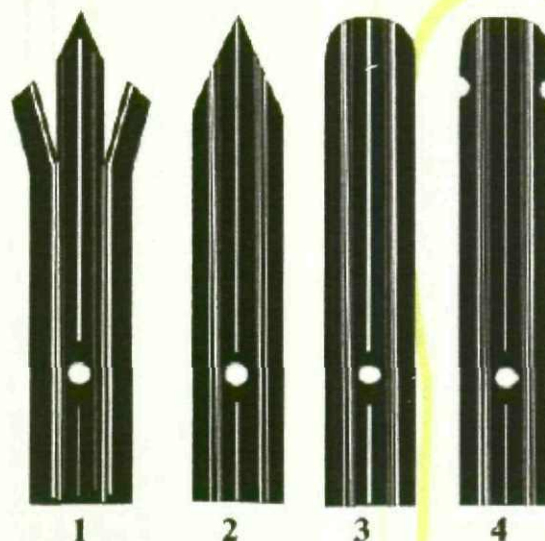

W Section is available
3 thicknesses
2.00mm - General P
2.50mm - Security P
3.00mm - Special P

Choice of Pale J

1. Triple Pointed To
2. Single Pointed To
3. Round Top
4. Round and Notch

♦ Fast Deliveries from Stock

Paramount offer an unrivalled 24/48 hour delivery service.

A range of standard heights and specifications are available together with a range of **complementary gates**.