


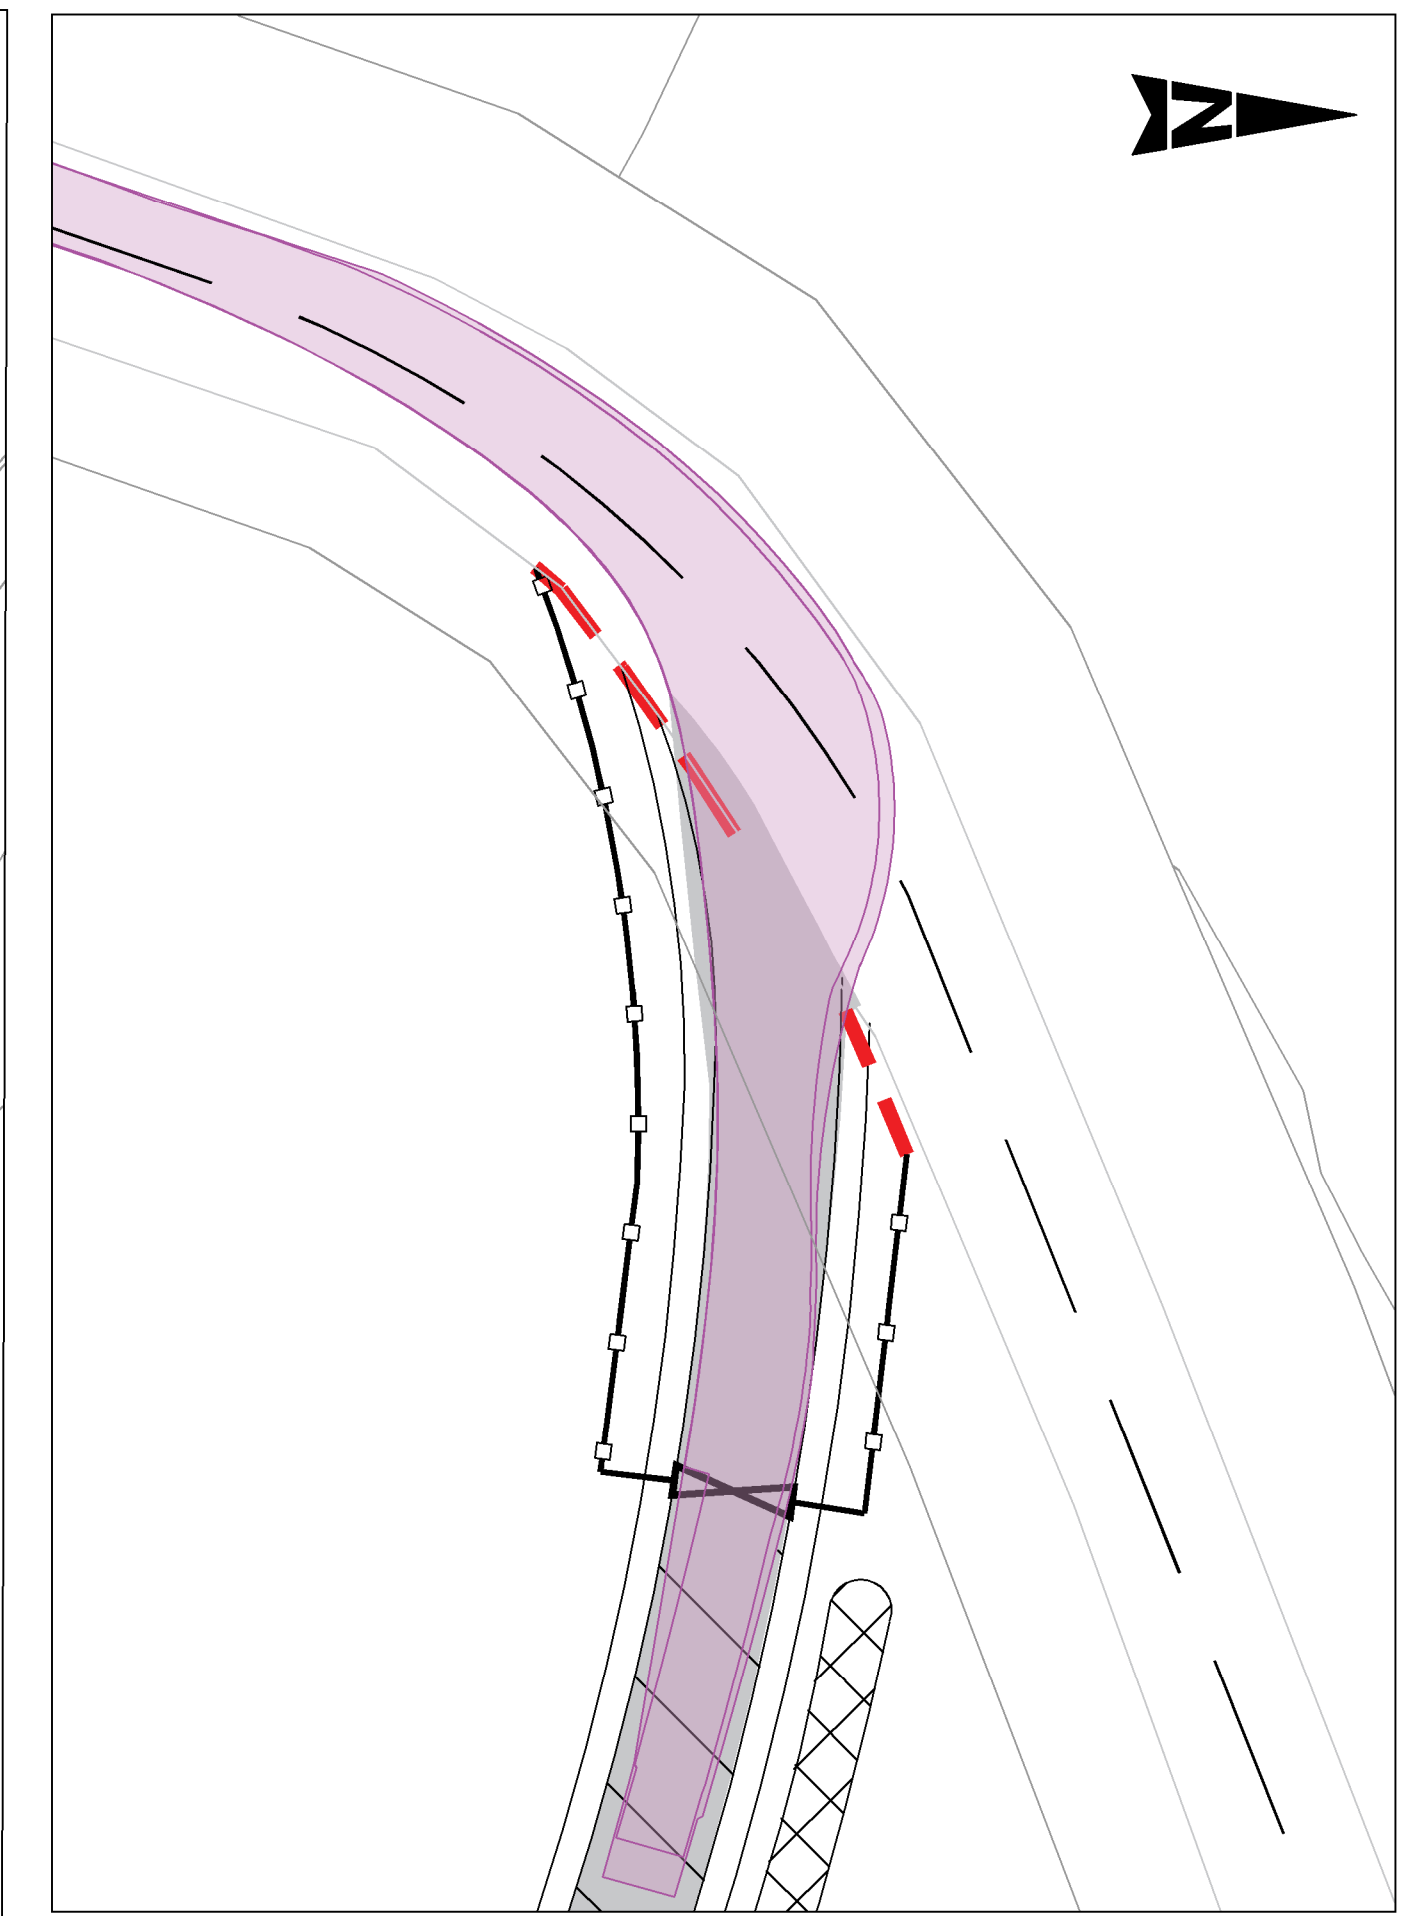

- NOTES:**
1. THIS DRAWING IS FOR INFORMATION ONLY.
 2. ALL MEASUREMENTS ARE IN METRES ONLY.
 3. BACKGROUND MAPPING IS BASED ON OS MAP DATA ONLY.
 4. VEHICLE TRACKING HAS BEEN CARRIED OUT WITH A 16m LOW LOADER ONLY.
 5. ROAD MARKINGS SHOWN ARE INDICATIVE ONLY.
 6. THE NUMBER OF LOW LOADER MOVEMENTS ARE INSIGNIFICANT COMPARED TO THE OTHER CONSTRUCTION VEHICLES

KEY:

LOW LOADER SWEEP PATH



PURPOSE: ISSUED FOR PLANNING

Rev	Description	Issued	Checked	Drawn	Appr'd	Date
1	ISSUED FOR PLANNING	HW	RR	CN		21/11/19

nationalgrid

Master Scheme No:	33492	Sub-Scheme No:	—	SITE:	400KV OHL
Scheme Name:	VISUAL IMPACT PROVISION – WORK PACKAGE 1				
Document Title:	PEAK DISTRICT NATIONAL PARK				

LOW LOADER ACCESS ROUTE TO AP7

Created by:	HW	Date:	21/11/19	Checked by:	RR	Date:	21/11/19	Approved by:	CN	Date:	21/11/19
Development Stage:	D.SPURK	Document Title:	2D DRAWING	Scale:	NON STANDARD	Format:	A1	Sheet(s) of:	1 of 1	Rev:	P01

Notional Grid Document Number: PDD-33492-LAV-085

FEDD Document Number:

REPRODUCED FROM OSNAMES SURVEY MAPS, BY THE
CONTROL OF HER MAJESTY'S STATIONERY OFFICE.
OS LICENSE NO. 10004871