



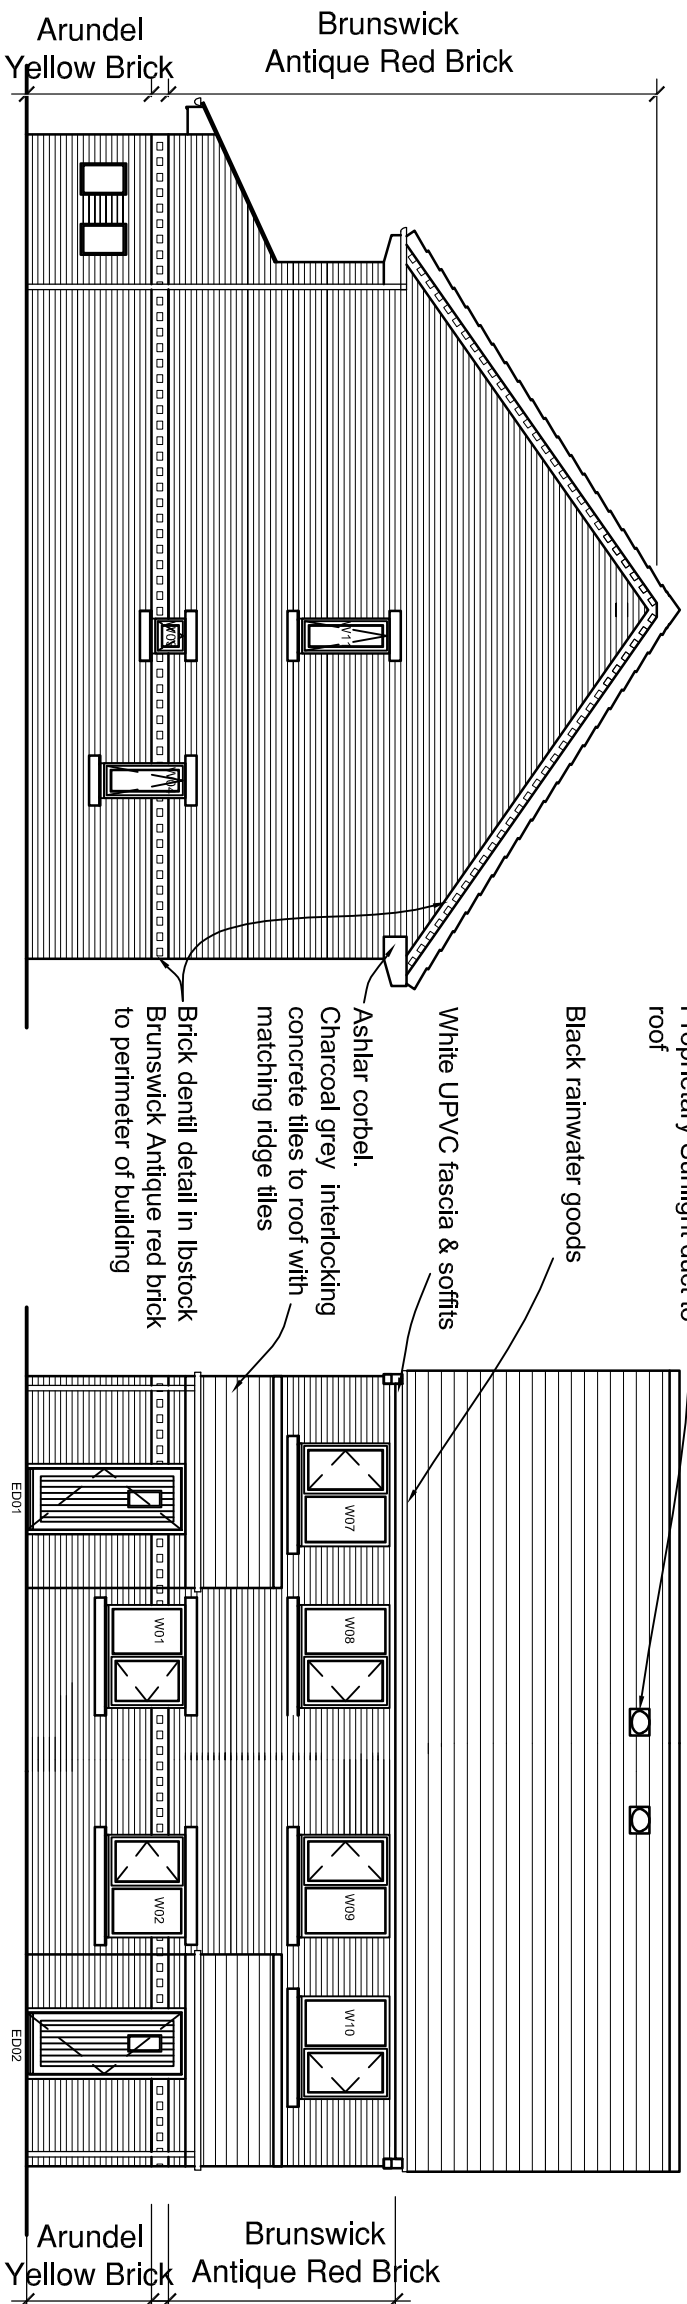


## ELEVATION C

## ELEVATION D

## ELEVATION A

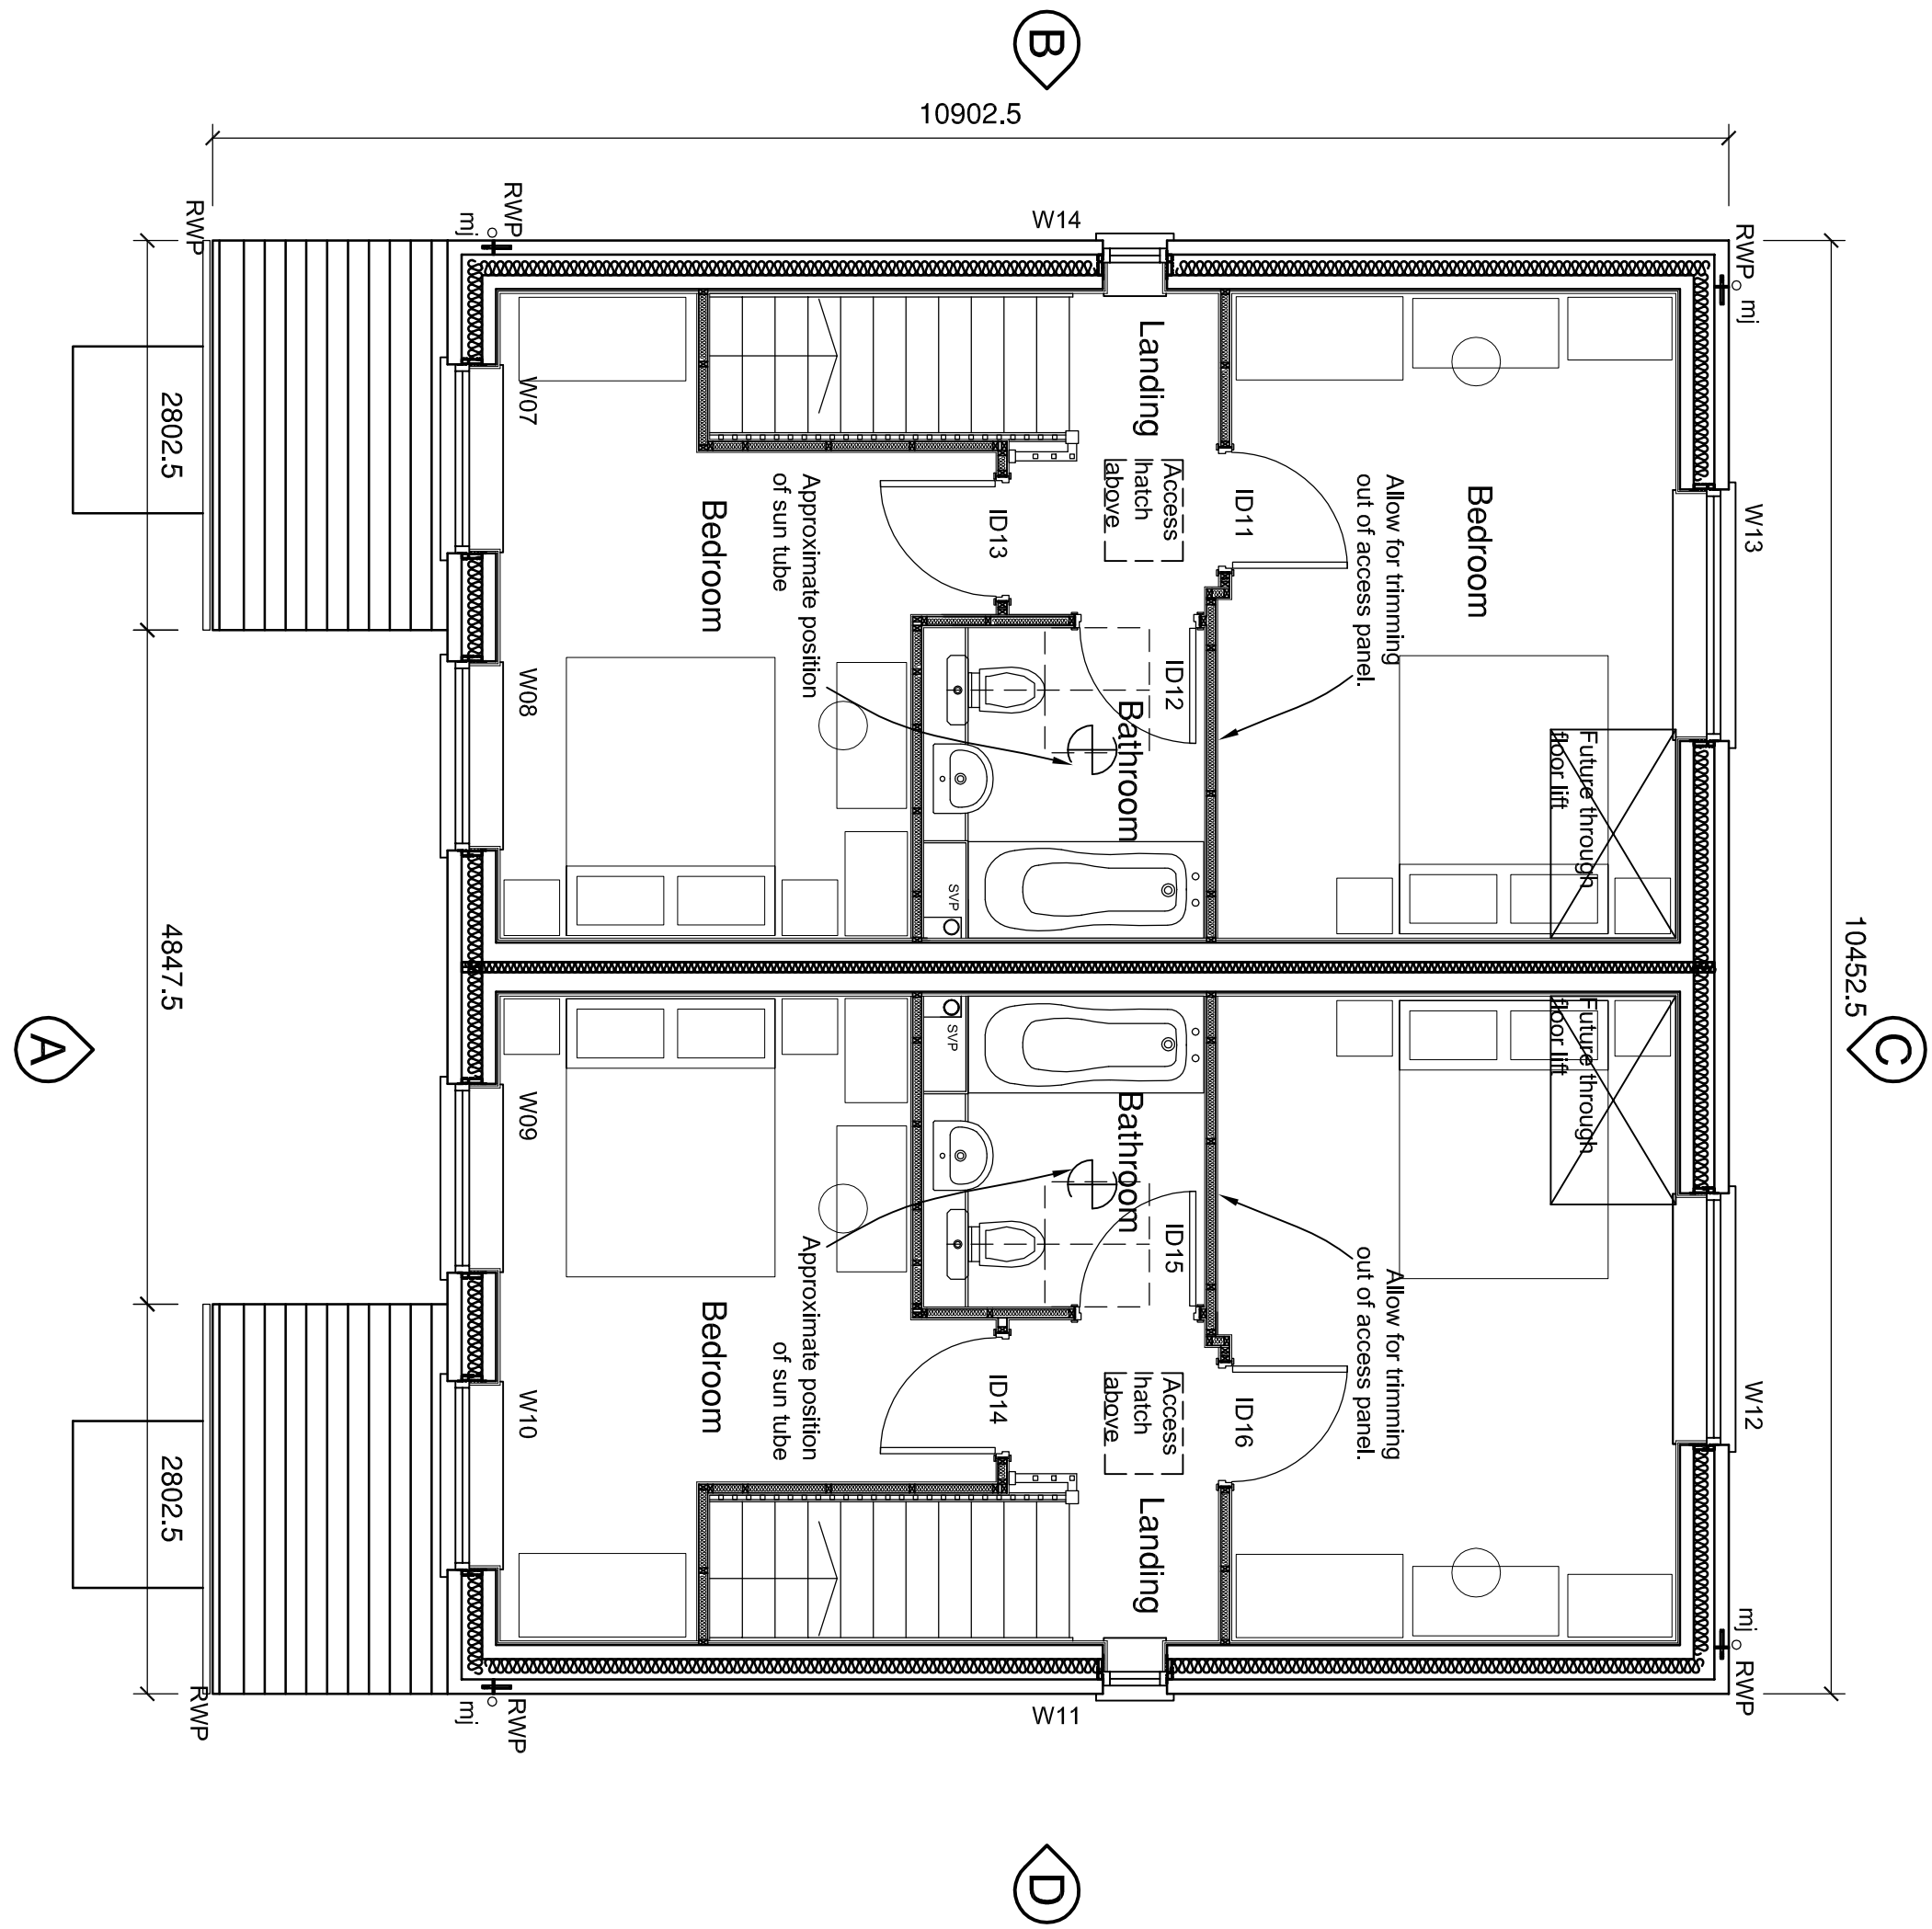

## FIRST FLOOR PLAN

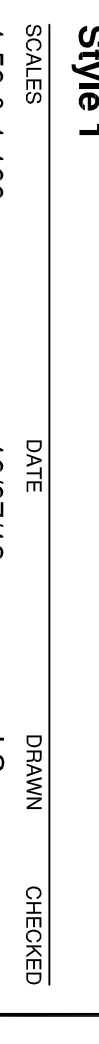[illegible]