
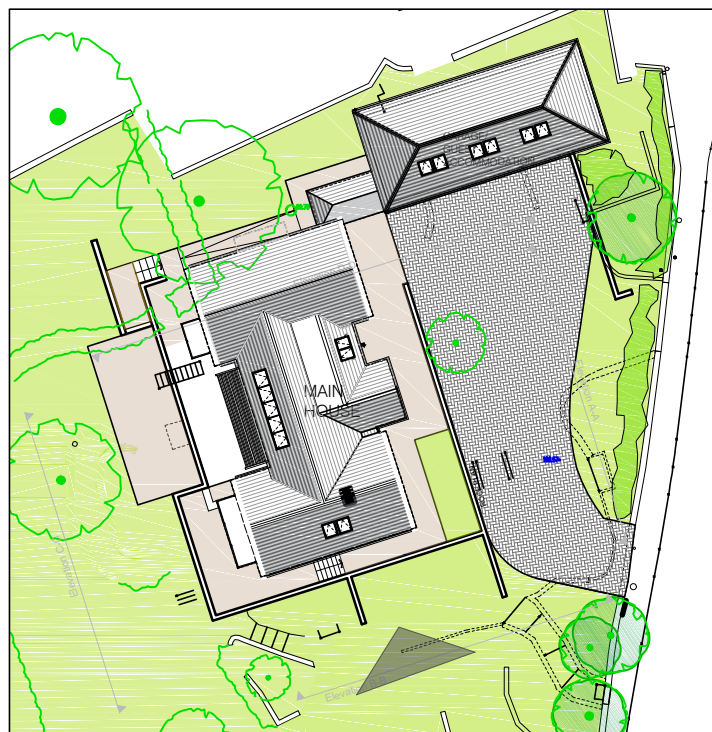


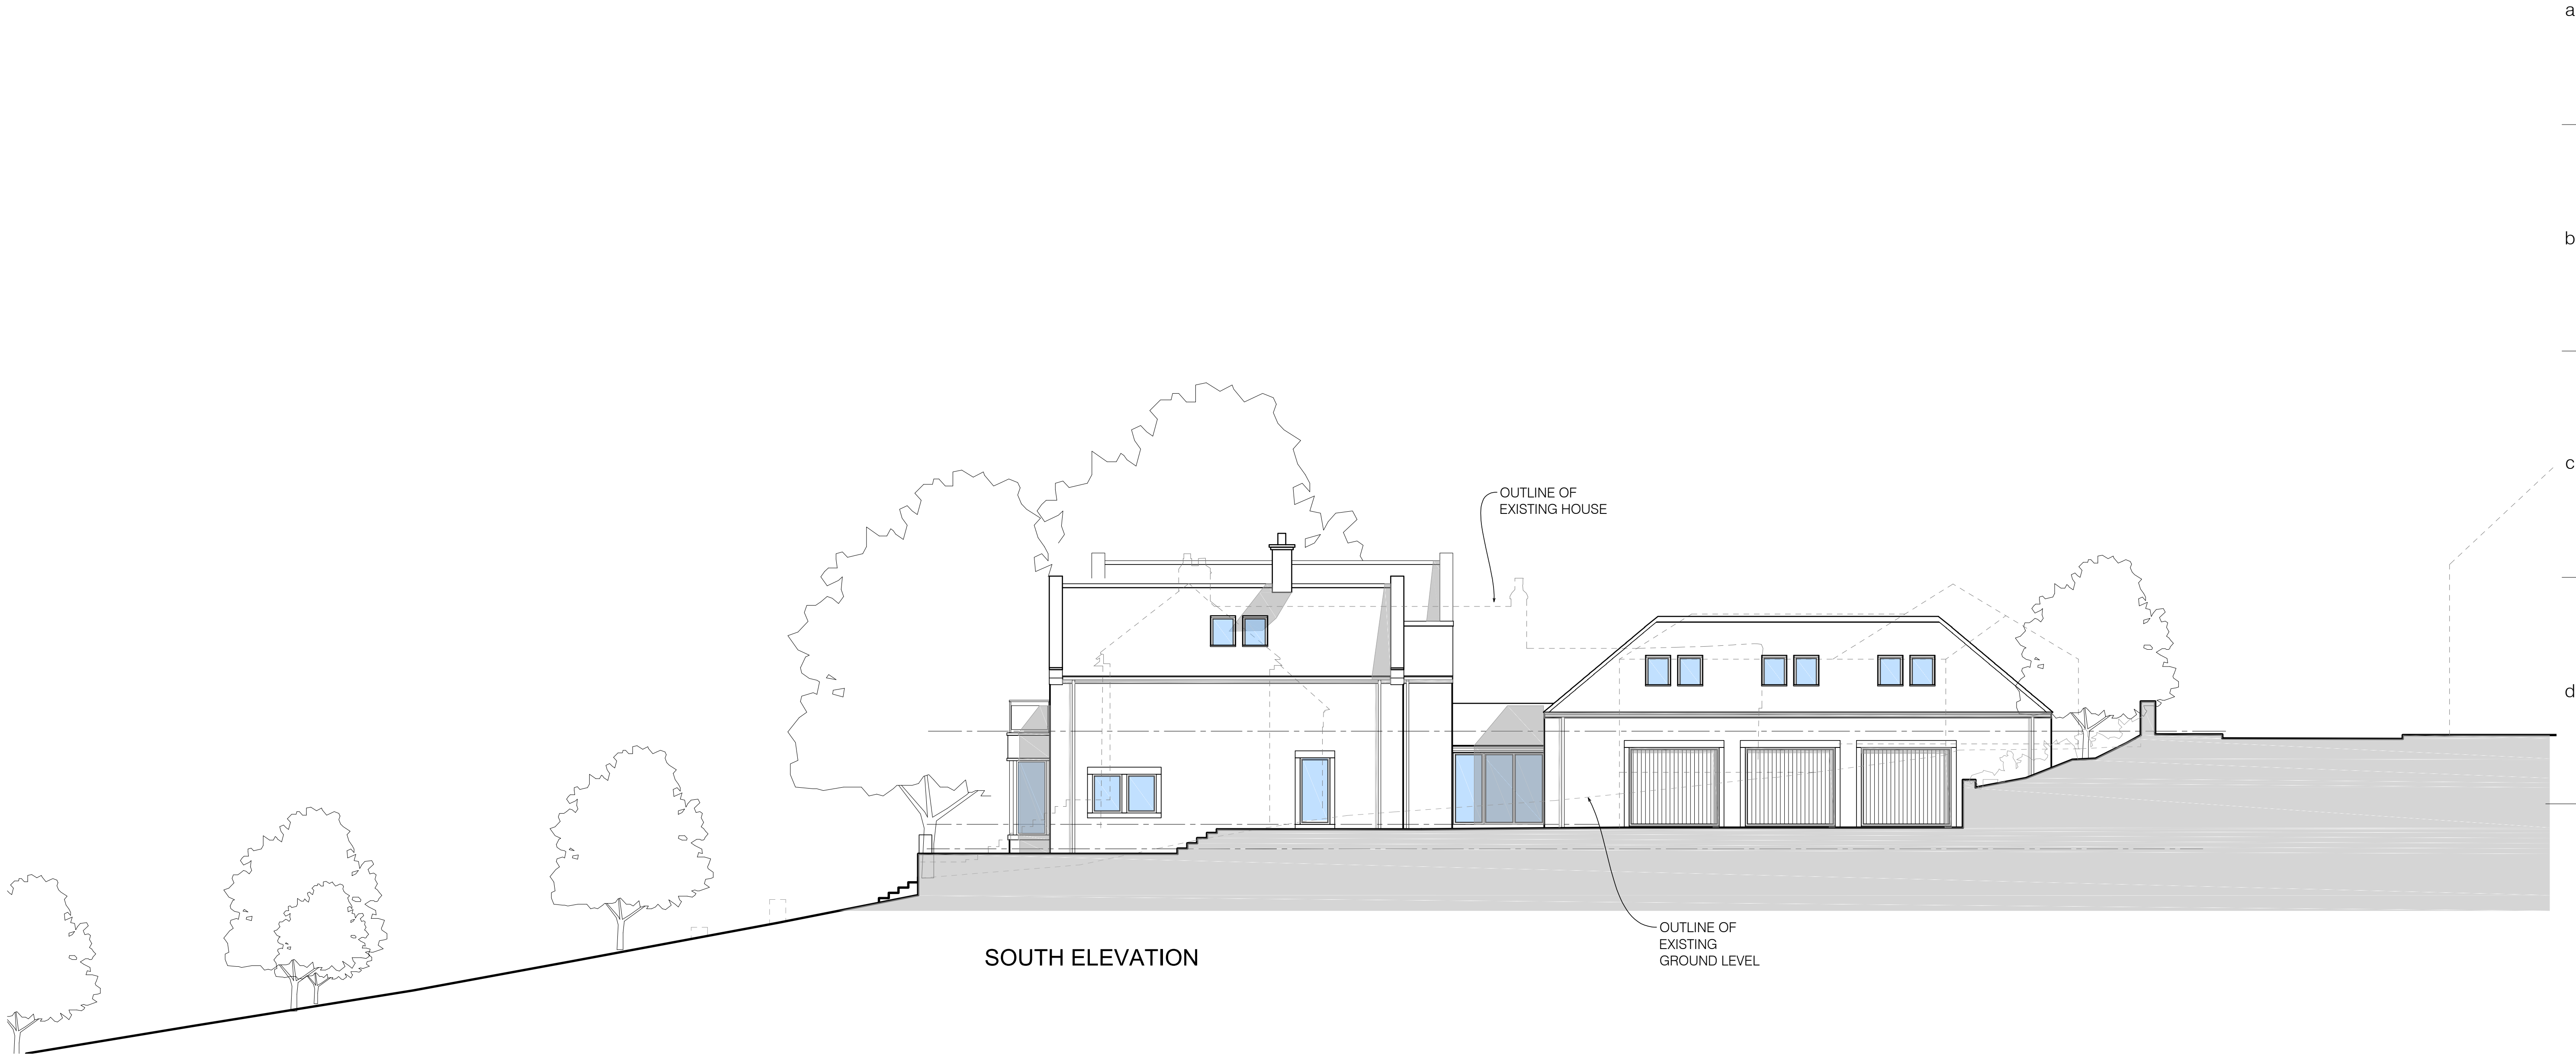

A PLANNING ISSUE | SG 28/07/2017

Revision

axis
architecture

Talbot Chambers 2-6 North Church Street Sheffield S1 2DH
tel: +44(0)114 2490944 fax: +44(0)114 2490966 www.axis-architecture.com

2 HILLTOP
CAWTHORNE
BARNESLEY
Jean & James Mclean

PROPOSED ELEVATIONS
SITE ELEVATION SOUTH

A1 Scale	A3 Scale	Date	Drawn By	Revision
1:100	1:200	APR17	A X I S	RILEY

Drawing Number: **27081 A(04)03** Revision: **A**

PLANNING

© COPYRIGHT EXISTS ON ALL DESIGN AND INFORMATION SHOWN
DO NOT SCALE for manufacture. Verify all dimensions prior to construction