

LAN REFERENCE

COUNTY SOUTH YORKSHIRE

DISTRICT BARNESLEY

© Crown copyright 1

F. in B




KEY:

 - NOT REGISTER

- SYK 17435






ANTHONY A. CHURCH
14 HUNTERS LANE, SHEFFIELD S10 7GS
14 HUNTERS LANE, SHEFFIELD S10 7GS
Tel: 01226 766308

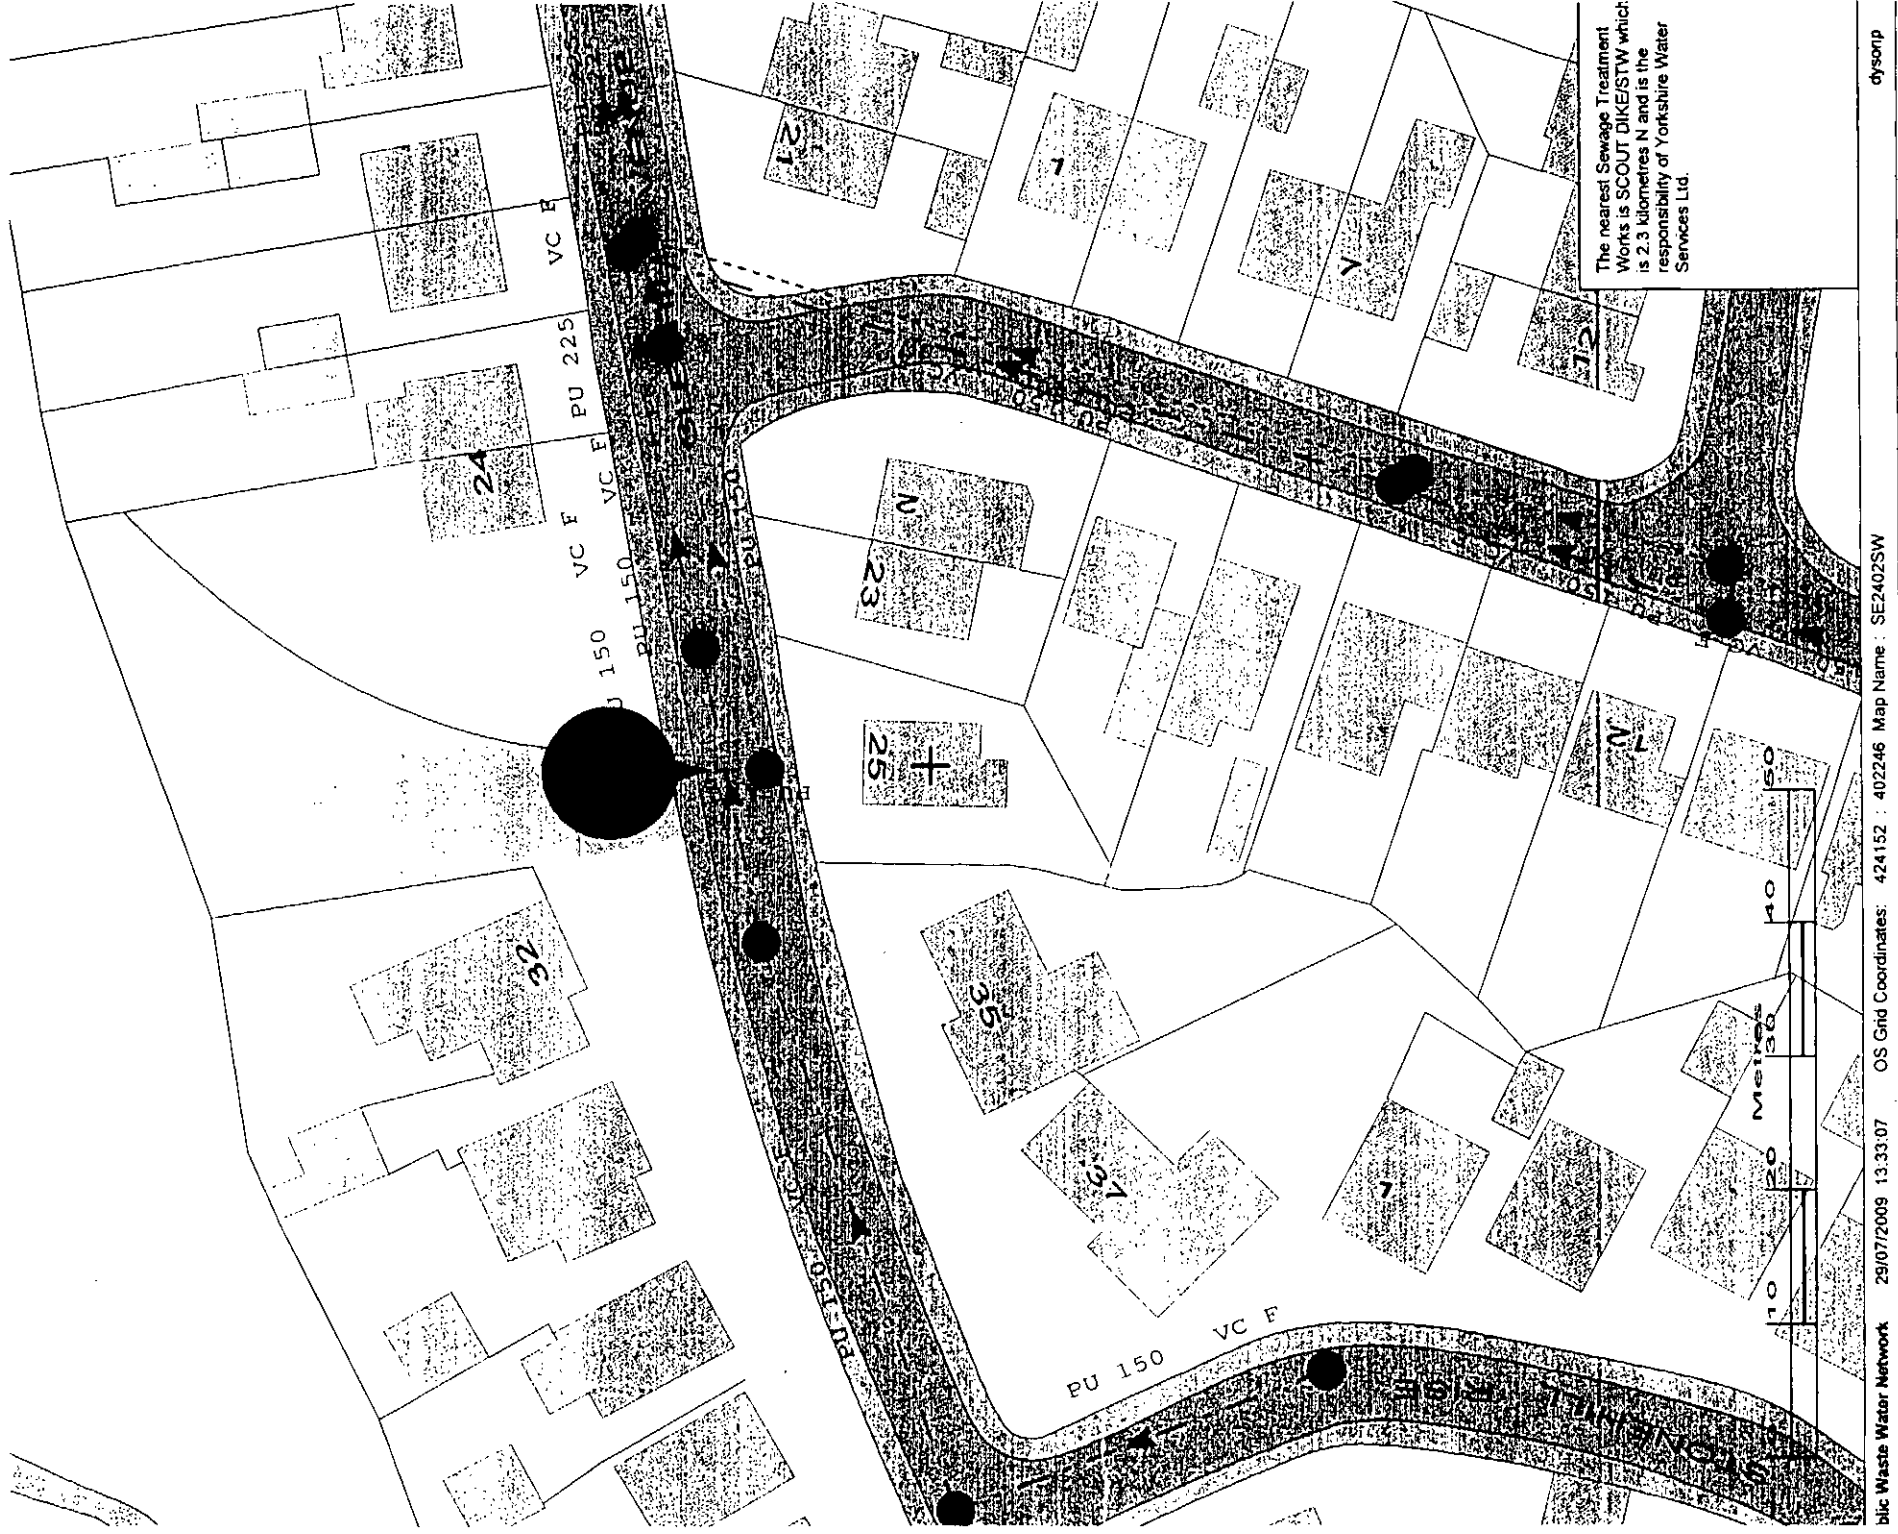




blic Waste Water Network 29/07/2009 13.33.07 OS Grid Coordinates: 424152 : 402246 Map Name : SE2402SW

dysonp


FOUL DRAINAGE POSITION

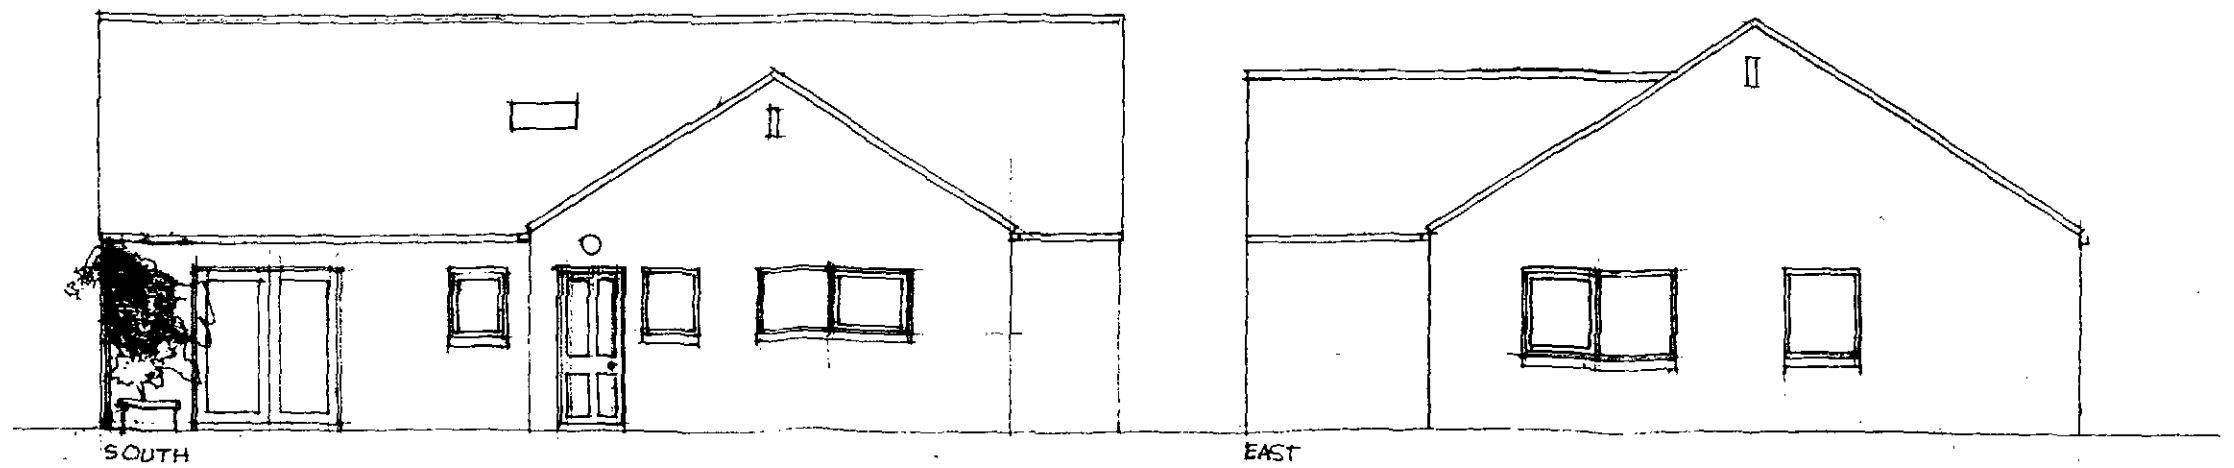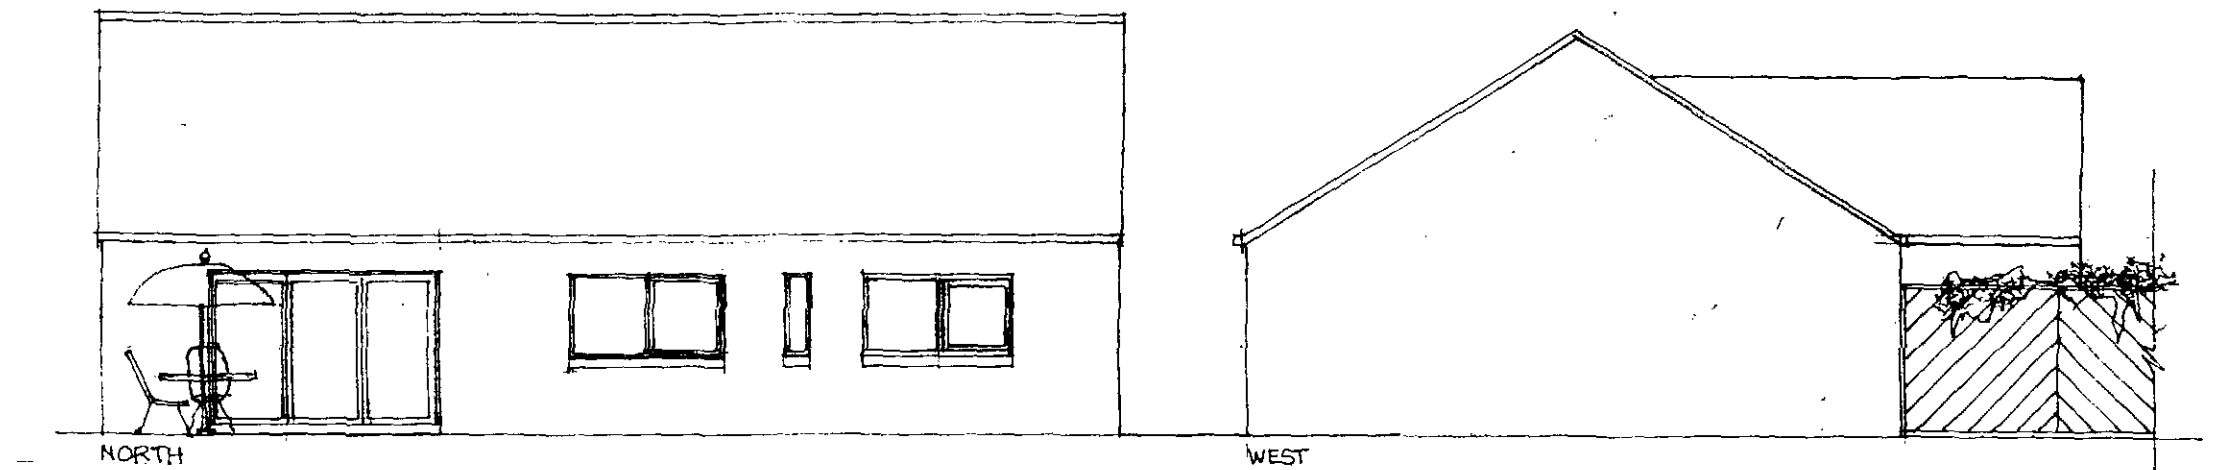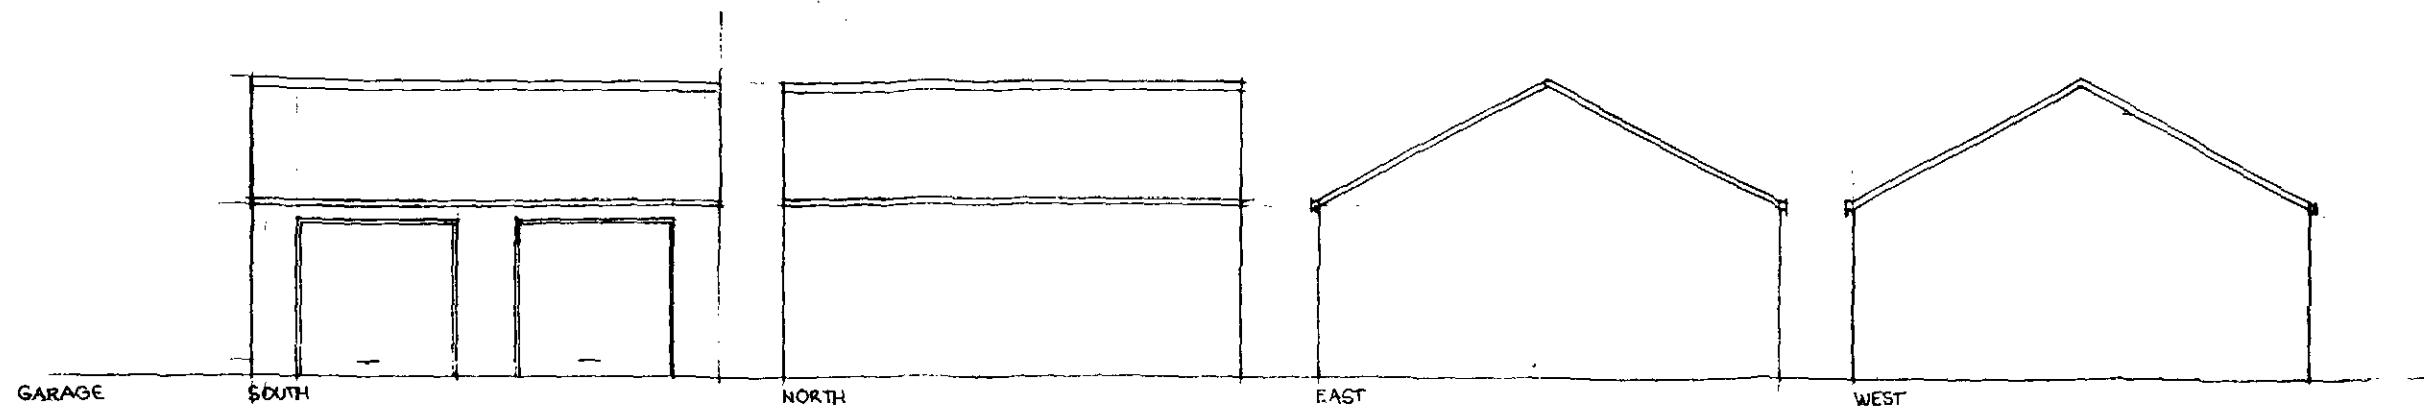

1/2 CLASE BOARD FENCE

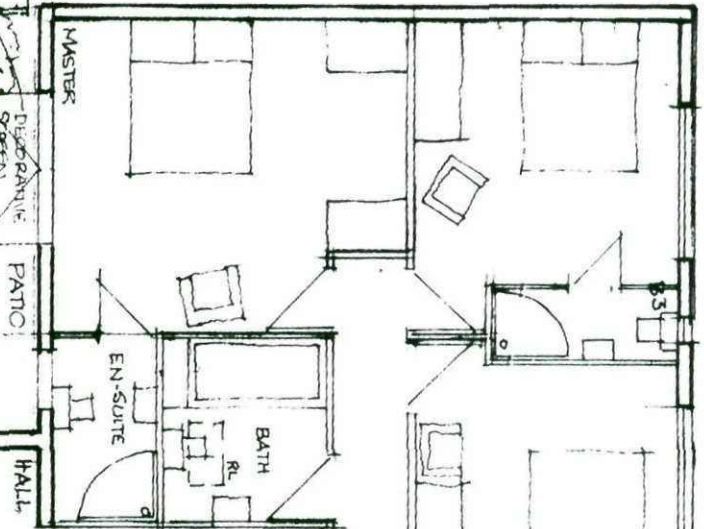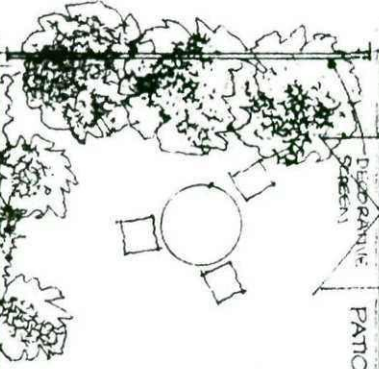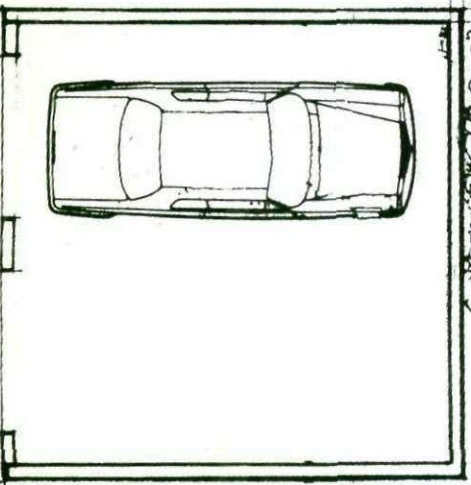

PATIO

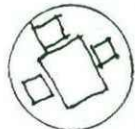

LOUNGE

FEEL APPROX 250.00

DINE

KIT




HALL

BATH

EN-SUITE

MASTER

1/2M FENCE 1/2 BOARD

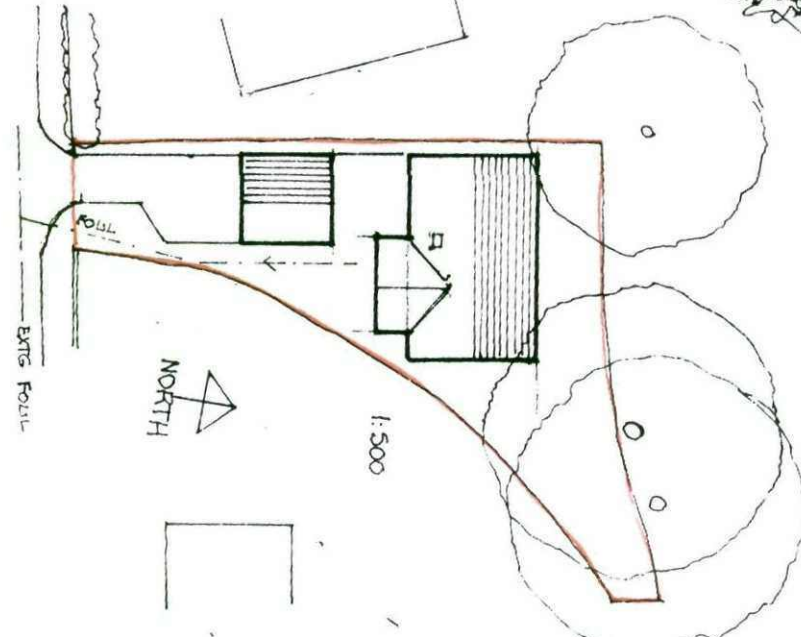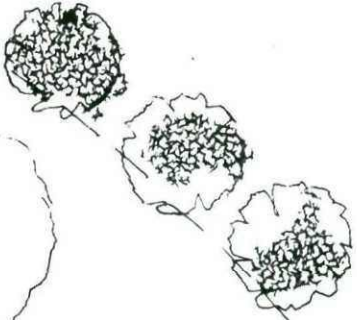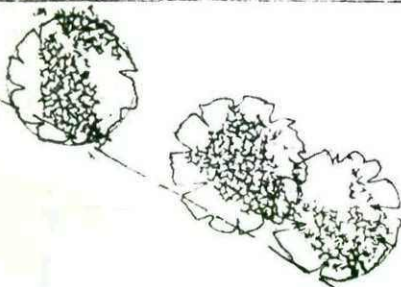

NORTH

1:500

EXTS FOLL


NEW BUNGALOW SLEDHILL AVE
SCALE 1:100 1:500 8/2010

PENISTONE
DRA 3A1

PLAN, SITE

MICHAEL A
Dip. Arch

424175E
402375N
402350N
402325N
424175E

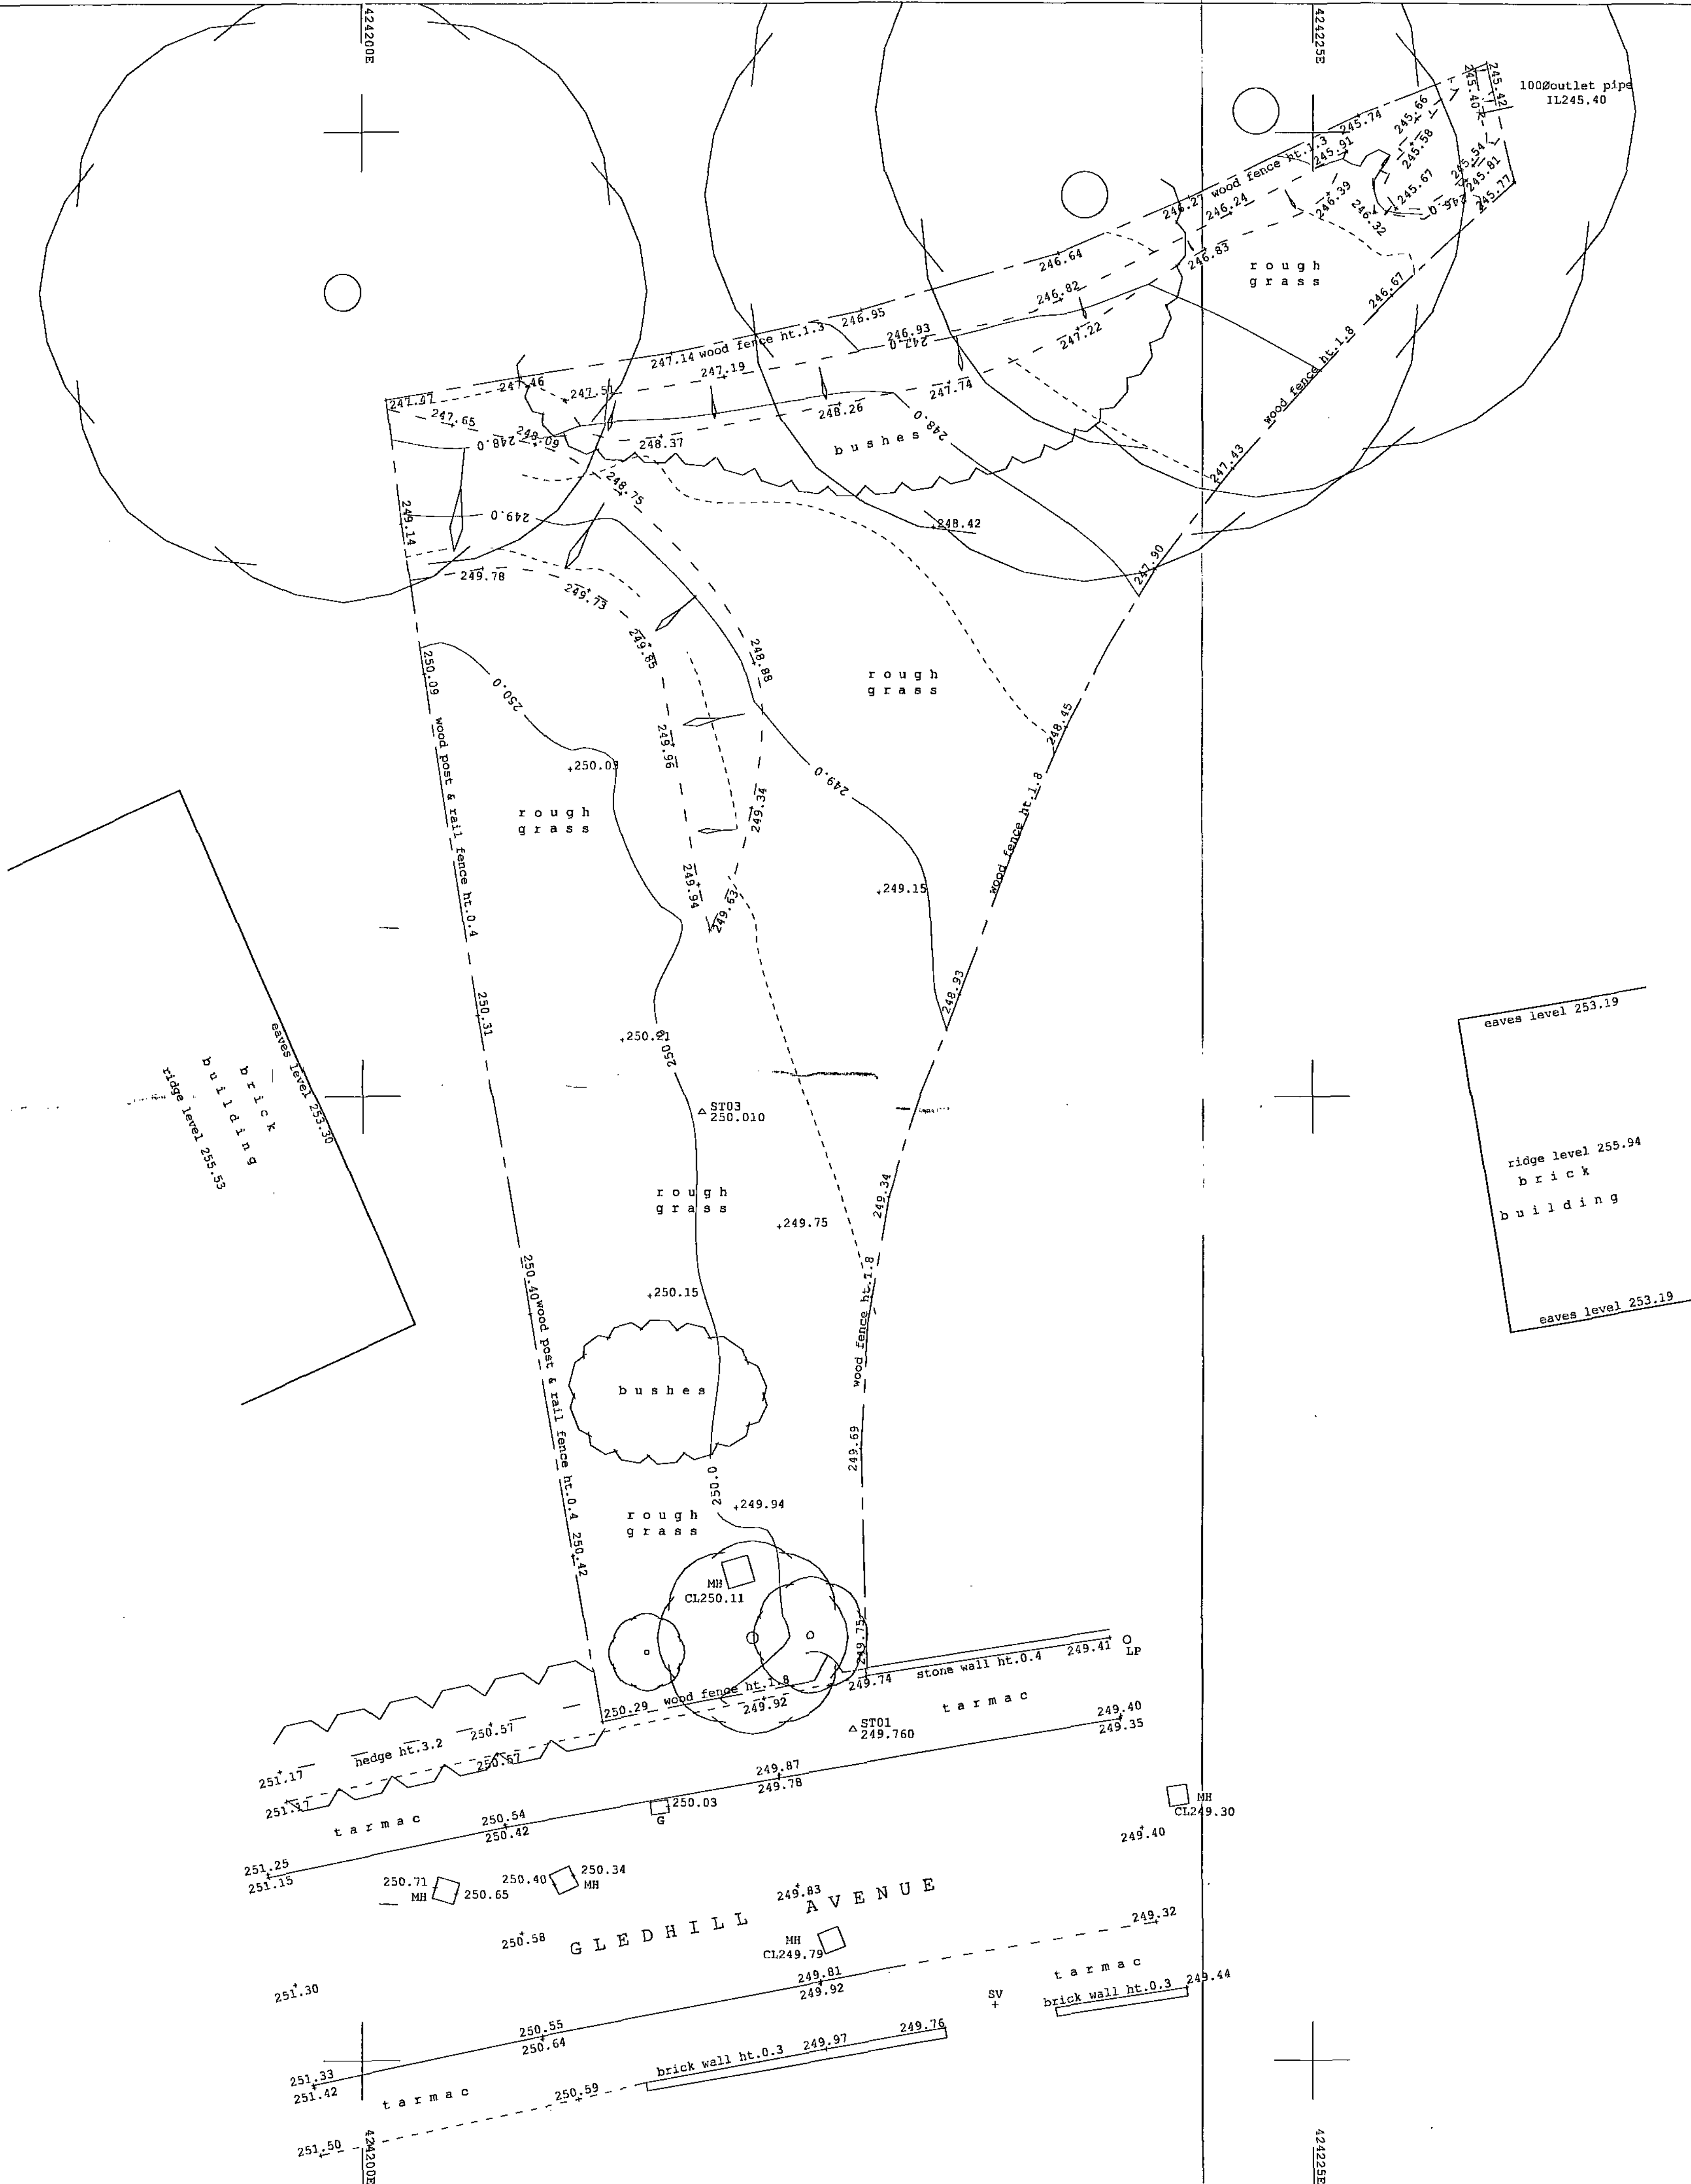

Topographic & Building Surveys

THE OLD MILL
HIGHFIELD, TINGLEY
WAKEFIELD
WF3 1LA

Tel : 0113 2697023
Mob : 07799 180564
email : mail@ct-surveys.com
Web Site : www.ct-surveys.com

A member of
THE
SURVEY
ASSOCIATION

LEGEND

AV	AIR VALVE
B	BUSLAND
BS	BURSTHOLE
BS	BUS STOP
BT	BRITISH TELECOM
CC	CONCRETE CURB
CM	CABLE MARKER
CP	CATCH PIT
CATV	CABLE TV
CP	CORNER PILE
ECP	ELECT. CABLE PIT
EP	ELECT. TELEPHONE
ER	EARTH ROD
FE	FIRE HYDRANT
FWS	FULL WATER SEWER
G	GULLY
GV	GAS VALVE
HV	HIGH VOLTAGE
IC	INSULATION COVER
JR	JUNCTION BOX
KW	KEED WIRE
LD	LIGHTS ON
LP	LAMP POST
MC	METAL COVER
MH	MANHOLE
MV	MEDIUM VOLTAGE
P	POST / POLE
RE	RECORDING TAPE
RS	ROAD SIGN
ST	STOP SIGN
SC	STOP COCK
SV	STOP VALVE
SV	STOP VALVE
SW	SURFACE WATER SEWER
TC	TRAFFIC CONTROL
TL	TRAFFIC LIGHTS
TP	TELEPHONE POLE
TR	THRESHOLD
VP	VIEW PILE
WM	WATER METER
WO	WASH OUT

CL: CELL HEIGHT
H: HEAD HEIGHT
CH: CEILING HEIGHT
RM: RAILING HEIGHT
S: SIGN HEIGHT
SP: SPONGE POINT
OM: DOWN LIGHT
STARS UP

CLIENT

Michael Clynych

LOCATION

Land adjacent
32 Gledhill Avenue
Penistone

RECEIVED
8 JUL 2010
CORPORATE
PLANNING

SHEET 1 OF 1
SCALE 1 : 100
DATE June 2010
LEVEL DATUM OSGB by GPS
GRID DATUM OSGB fixed at ST01
R.M. USED Null at ST01 surveyed
by GPS Value 249.760m

DRAWING NO.
1966IS/1

All Services to be Field Verified
All Drawings remain the property of
CT Surveys until all payments have been made.
© Copyright CT Surveys Limited 2010