




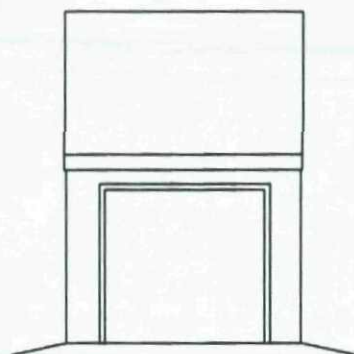


FRONT ELEVATION

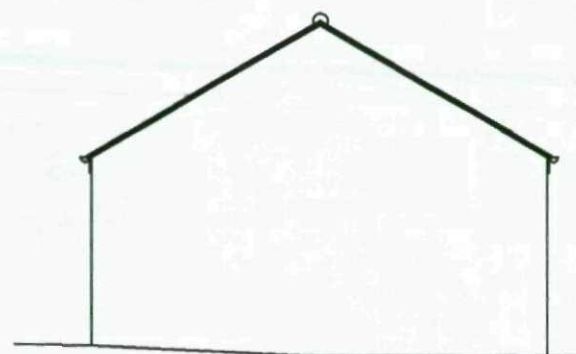


SIDE ELEVATION

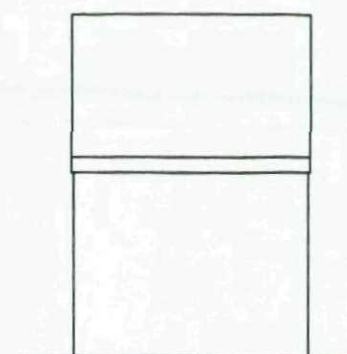

REAR ELEVATION

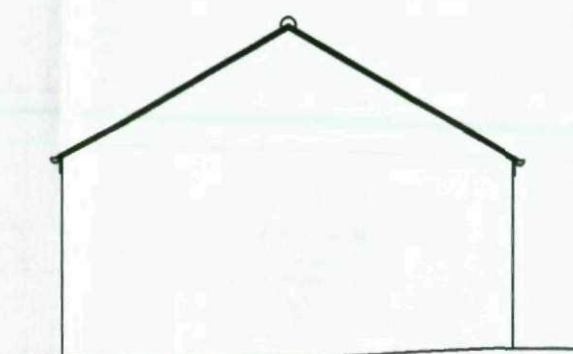

SIDE ELEVATION

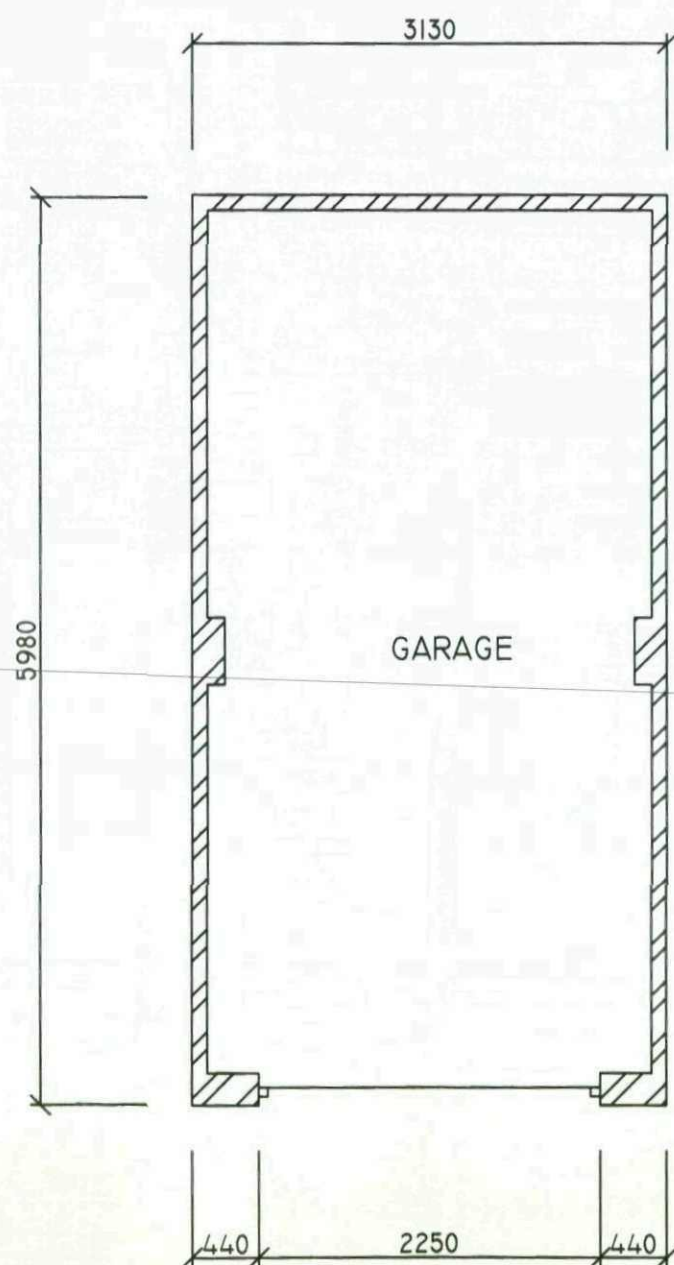

GROUND FLOOR PLAN

Barnsley Metropolitan
Borough Council

11 AUG 2008

Corporate Mail Room

PROJECT
PROPOSED HOUSES
ANGEL STREET
BOLTON ON DEARNE
ROTHERHAM

CLIENT
K & K BUCK

SCALE

1 : 100 & 1 : 50

DATE


6 : 8 : 08

DRWG NO

611/5


GORDON STEPHENSON

RIBA CHARTERED ARCHITECT
10 PARKWOOD RISE
BARNBY DUN
DONCASTER DN3 1LY
TEL 01302 882687

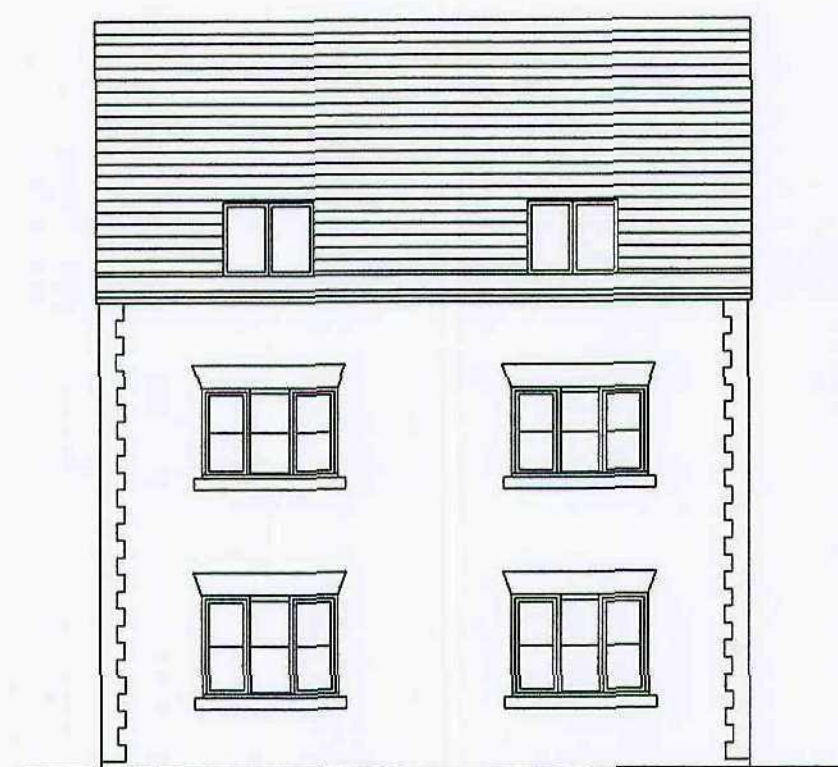


FRONT ELEVATION


ELEVATIONS PLOTS 2 & 3

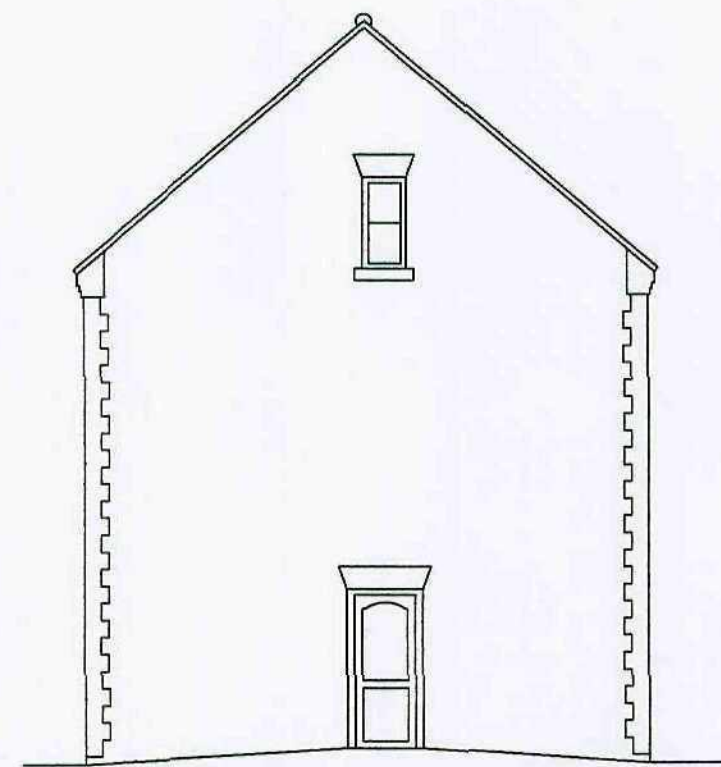

SIDE ELEVATION

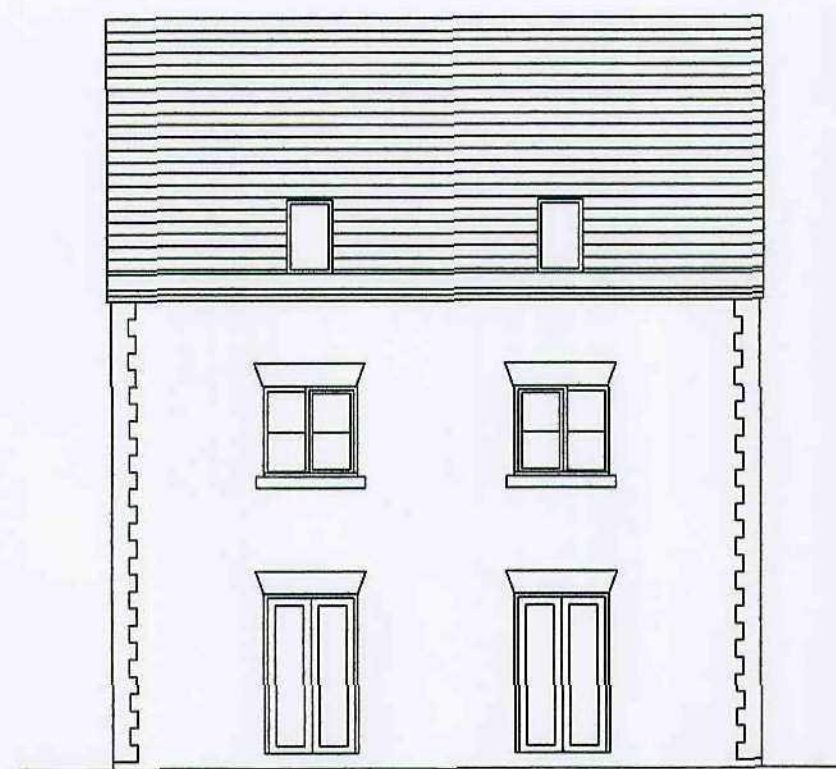

REAR ELEVATION

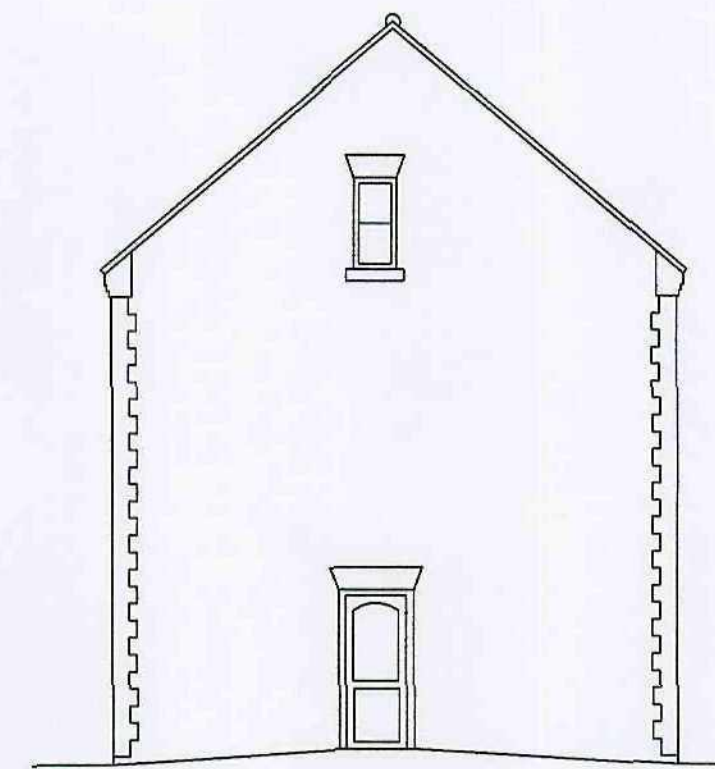

SIDE ELEVATION


MATERIALS

WALLS - RED MULTI FACING BRICK
WITH CAST STONE WINDOW SILLS
& HEADS

ROOF - DARK GREY CONCRETE
TILE


WINDOWS - WHITE UPVC

QUOINS CAST STONE

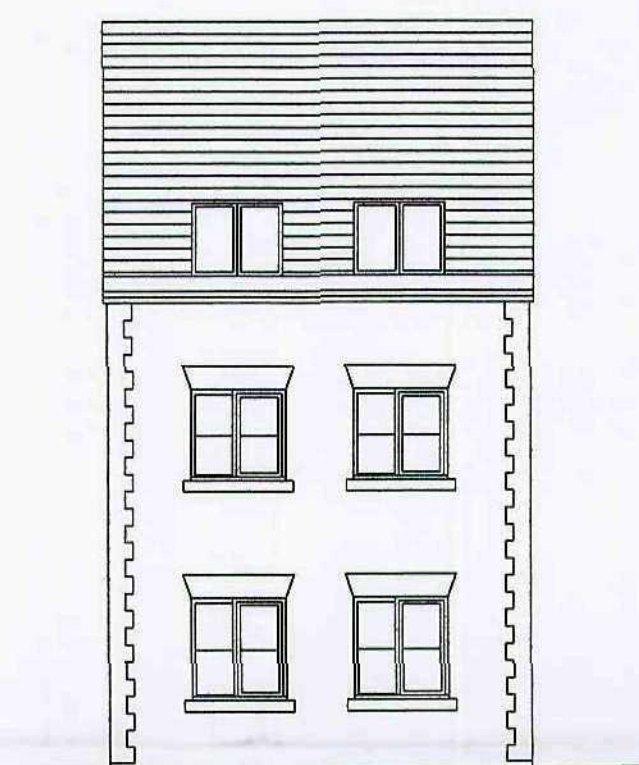


FRONT ELEVATION


ELEVATIONS PLOT 1

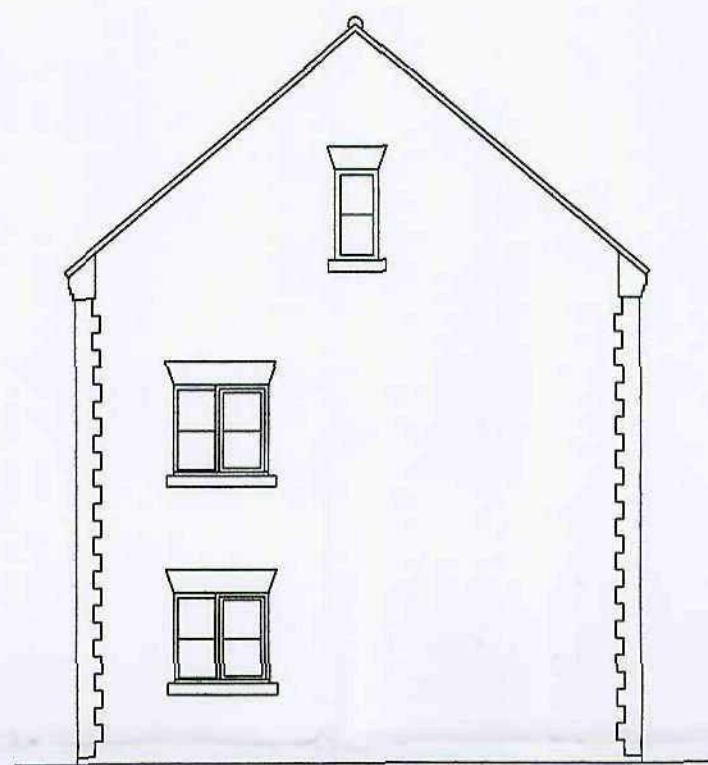

SIDE ELEVATION

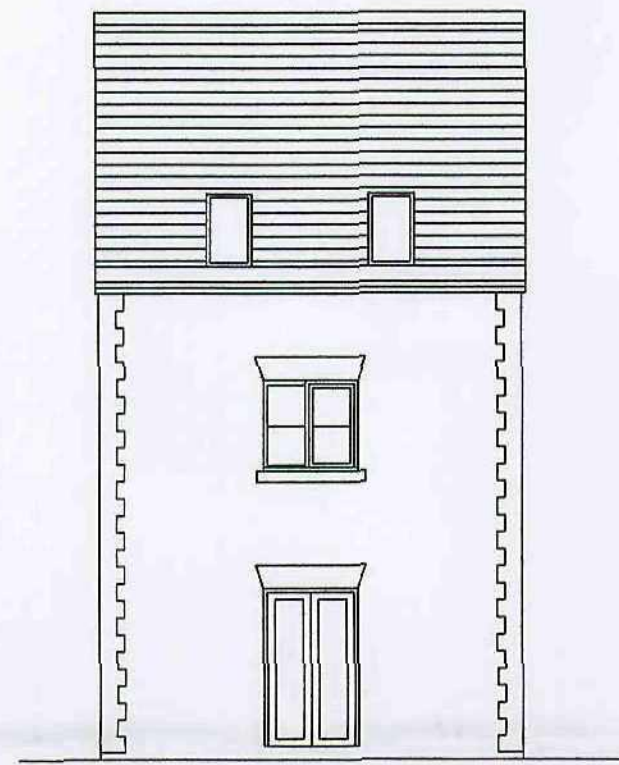


REAR ELEVATION

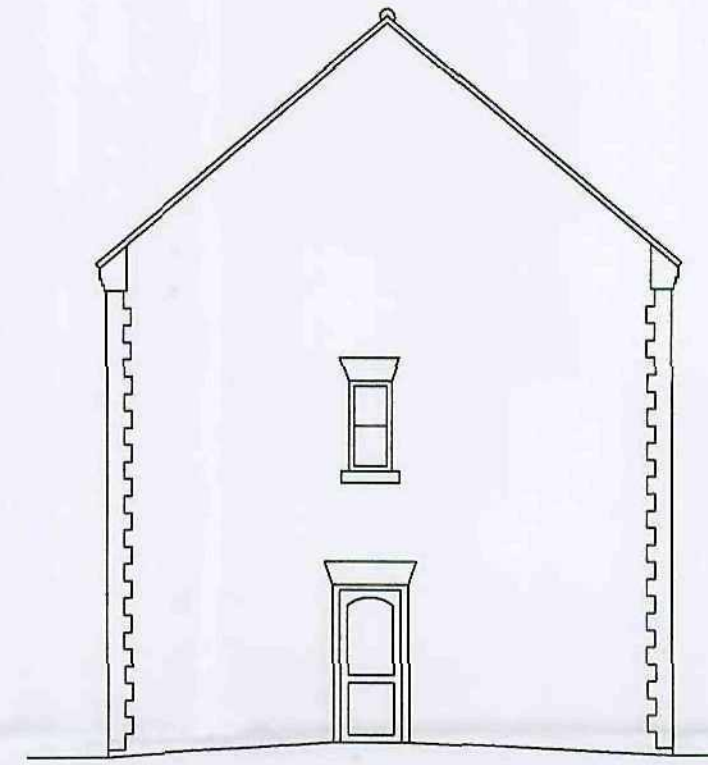

SIDE ELEVATION




SITE PLAN SCALE 1 : 500

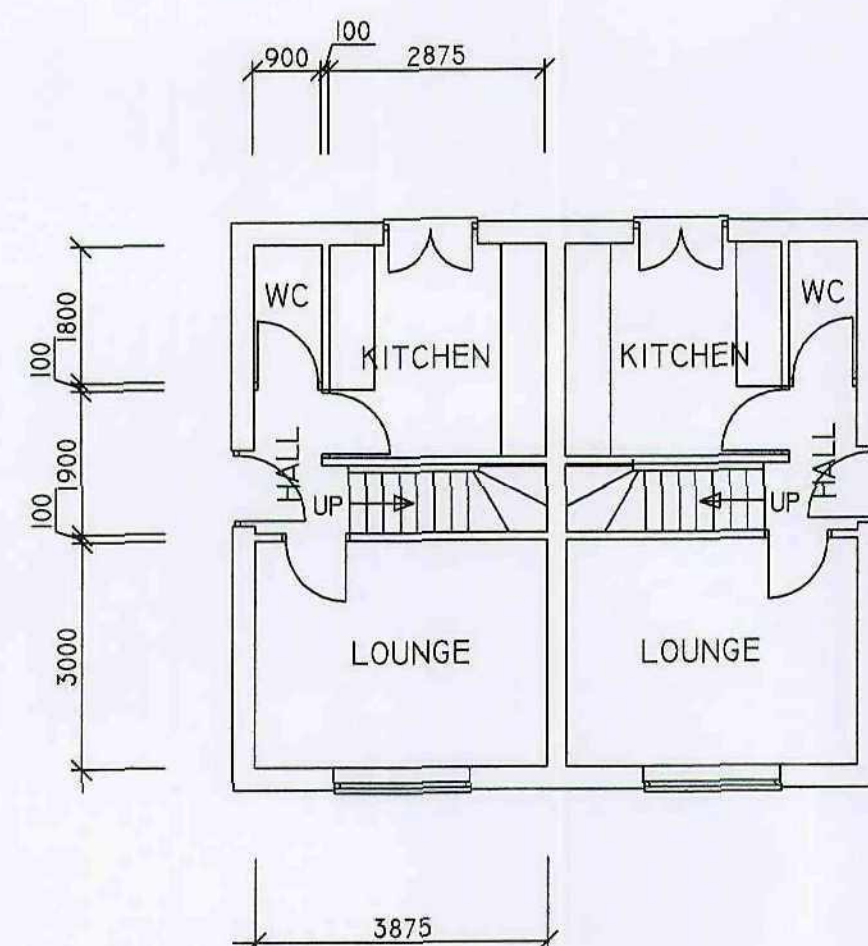


GROUND FLOOR PLAN


PLANS PLOTS 2 & 3

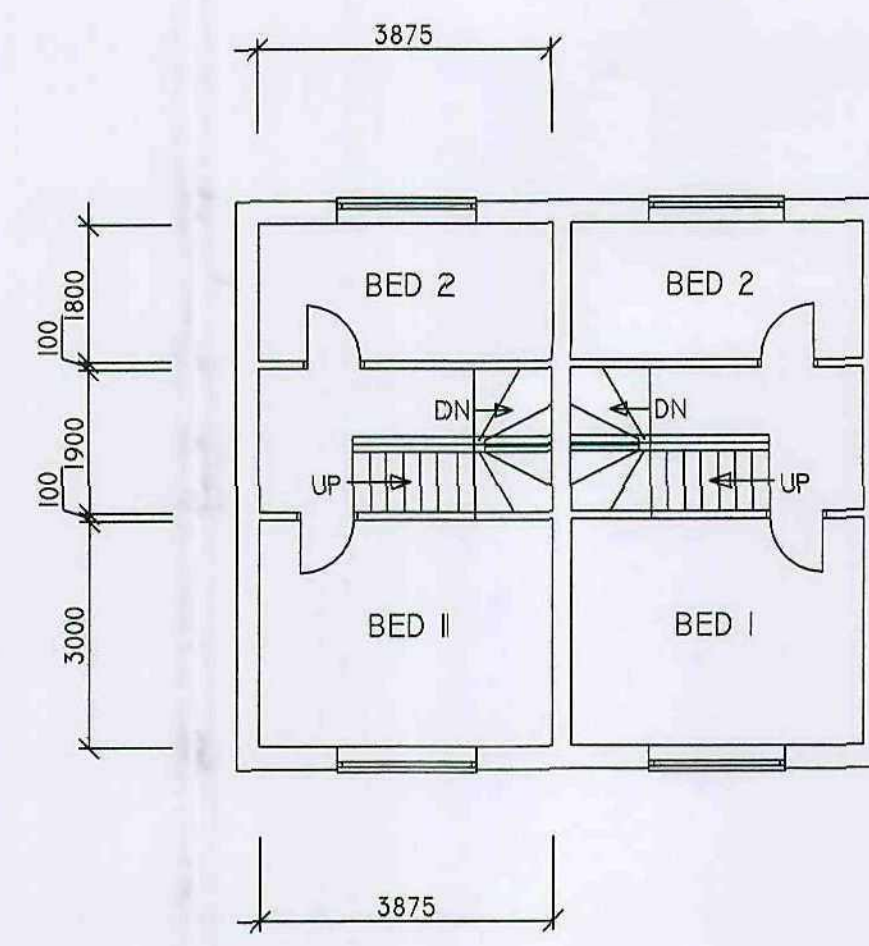

FIRST FLOOR PLAN

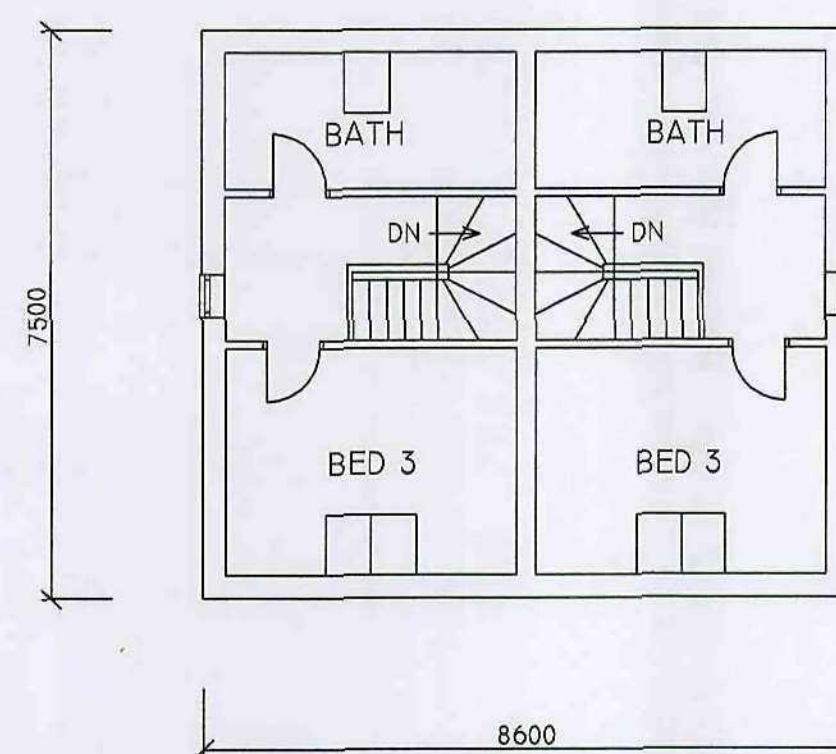


SECOND FLOOR PLAN

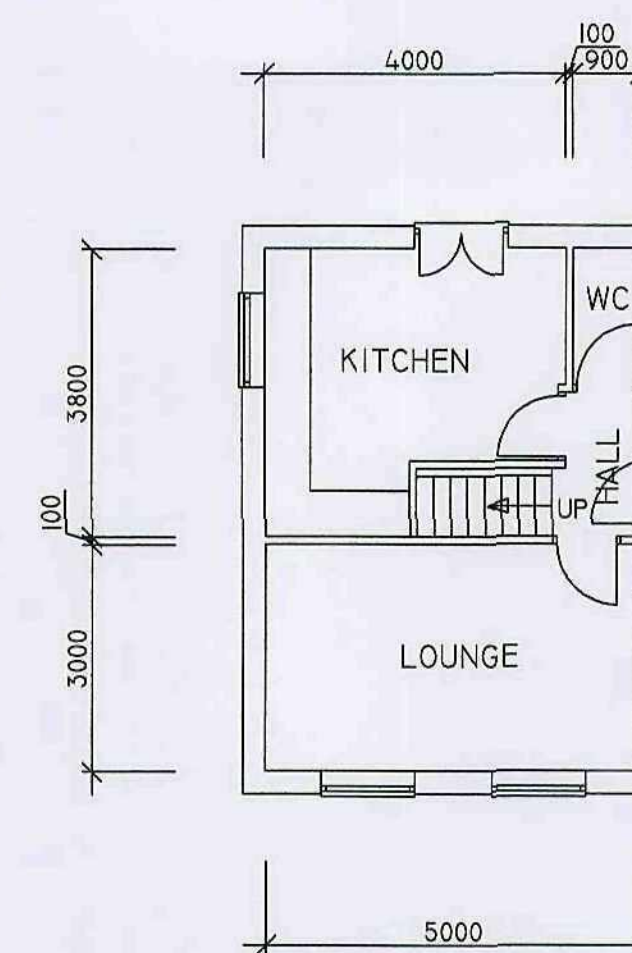


GROUND FLOOR PLAN

PLANS PLOT 1

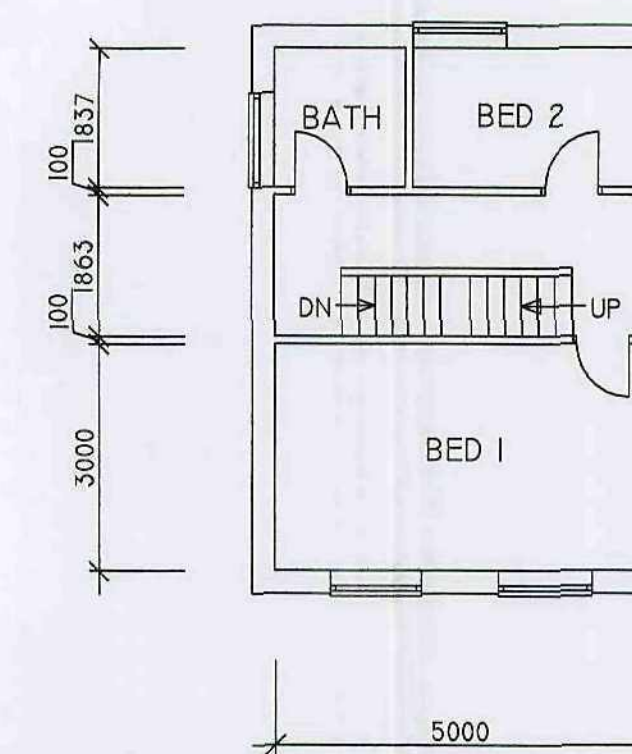

FIRST FLOOR PLAN

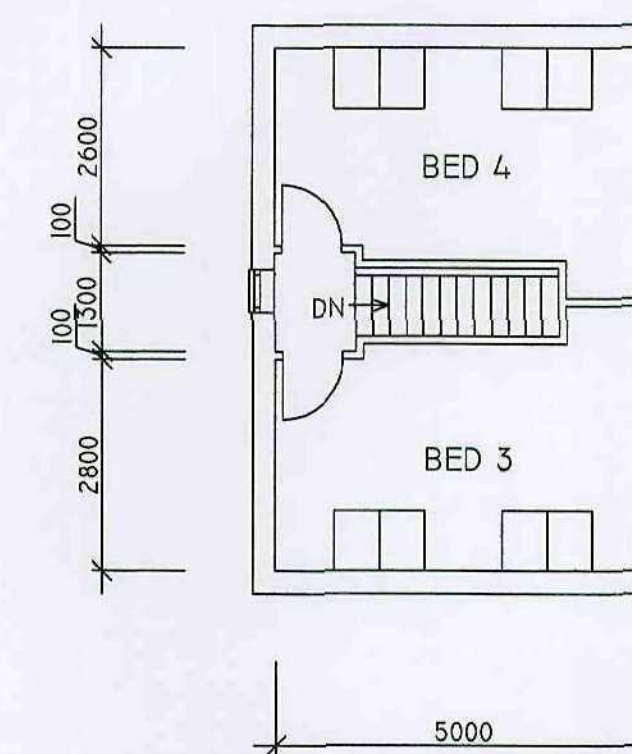

SECOND FLOOR PLAN

Jarvisley Metropolitan
Borough Council
11 AUG 2008
Doncaster Visit Room

PROJECT PROPOSED HOUSES ANGEL STREET BOLTON ON DEARNE	CLIENT K & K BUCK
	SCALE 1 : 100
	DATE 14 : 5 : 2008
GORDON STEPHENSON RIBA CHARTERED ARCHITECT 10 PARKWOOD RISE BARNEY DIN DONCASTER DN3 1LY TEL 01302882687	DRWS NO 611/4