


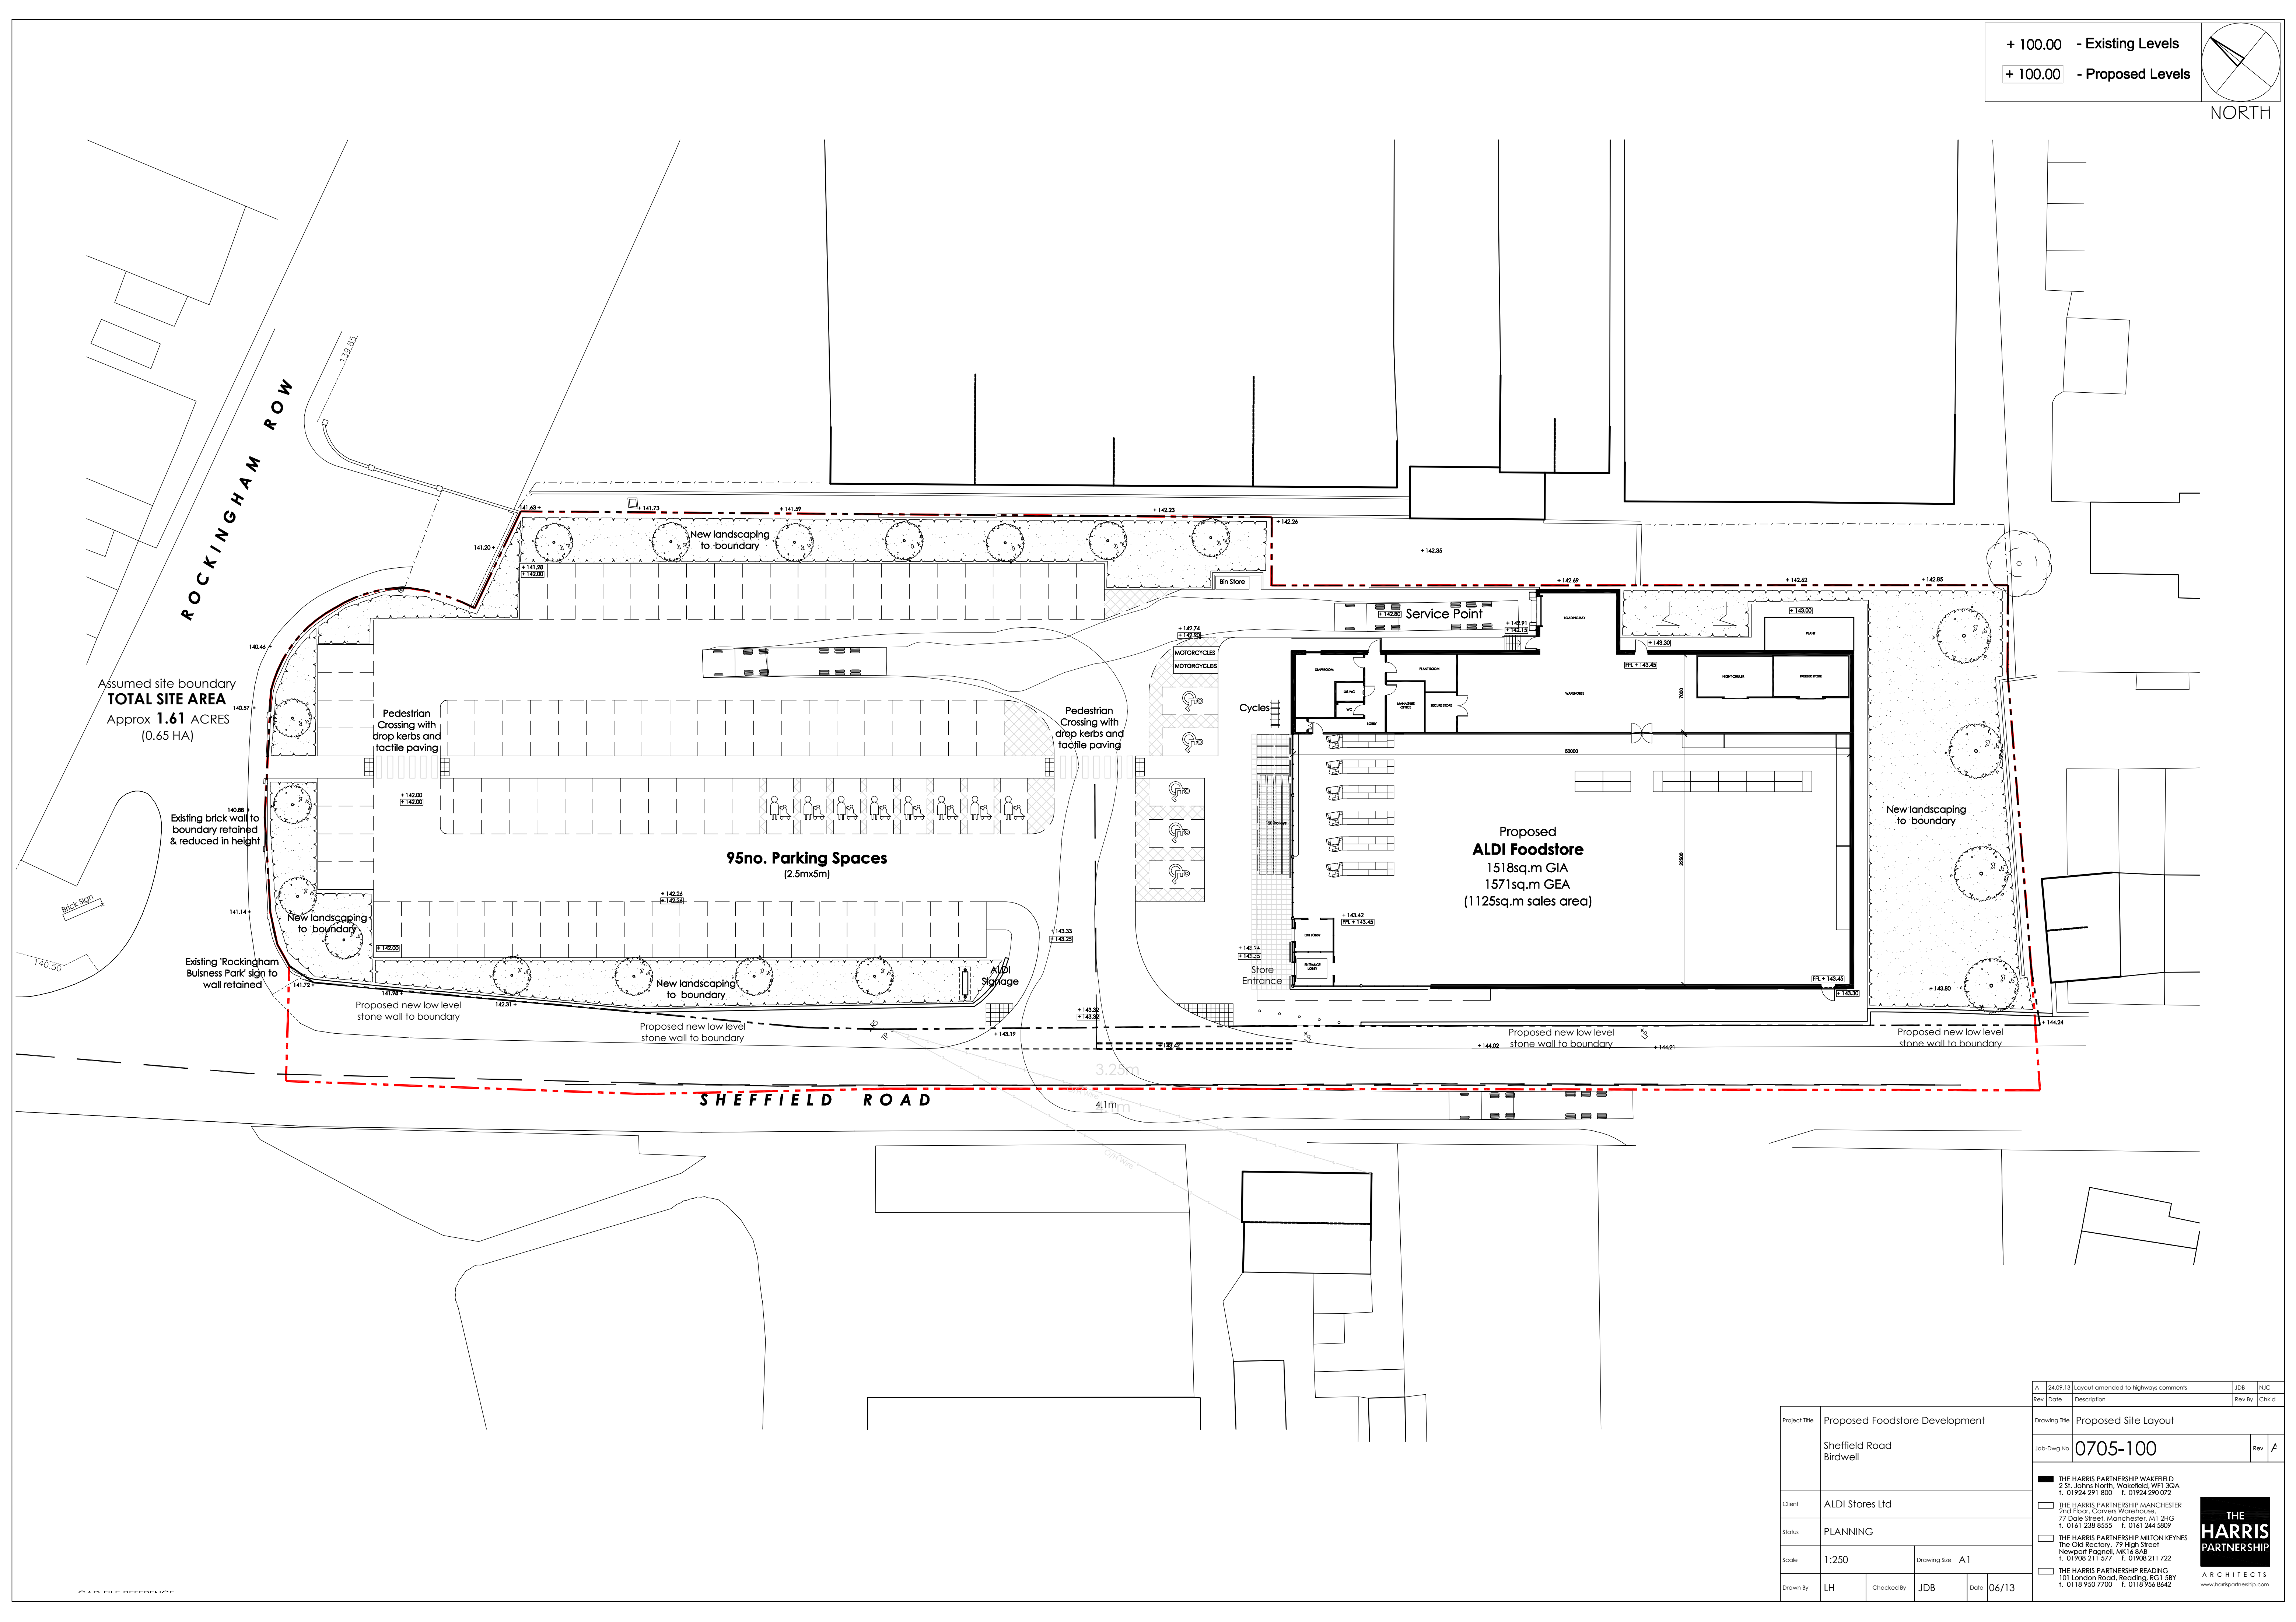

Project Title	Proposed Foodstore Development				
	Sheffield Road Birdwell				
Client	ALDI Stores Ltd				
Status	PLANNING				
Scale	1:250			Drawing Size	A1
Drawn By	LH	Checked By	JDB	Date	06/13