


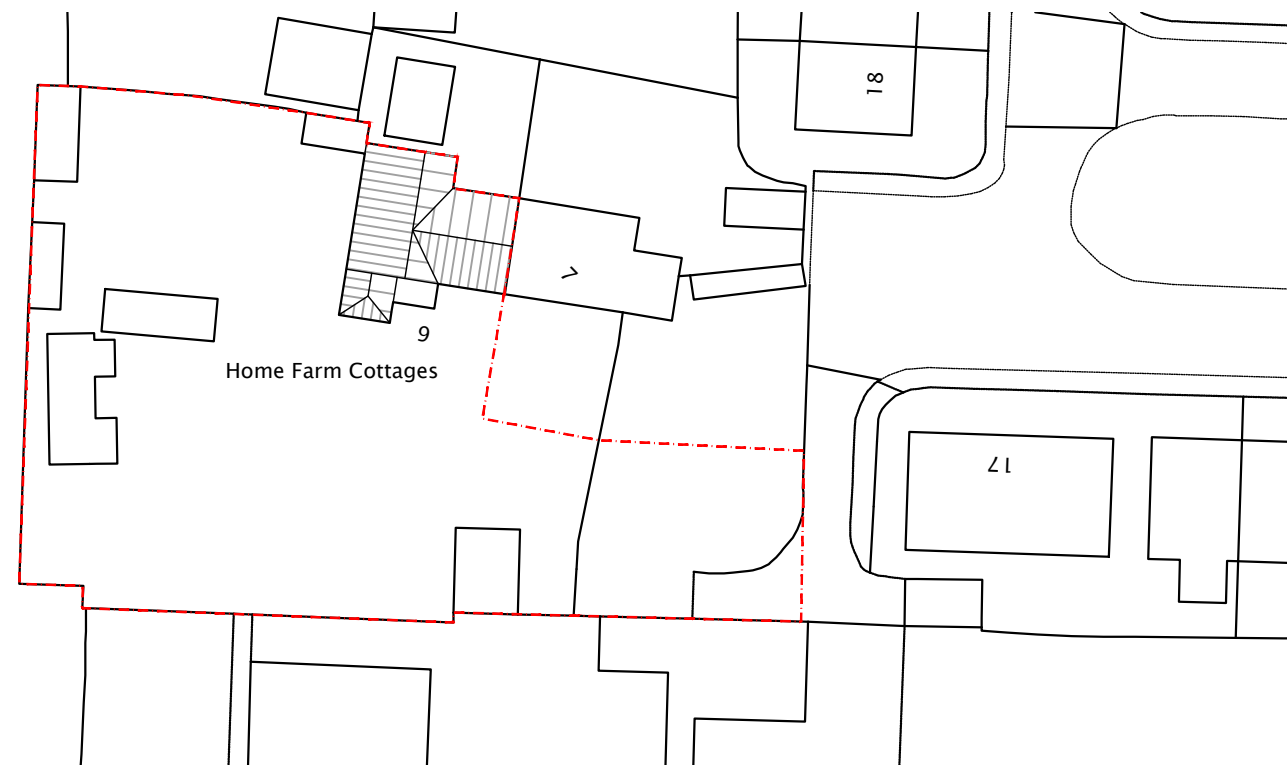


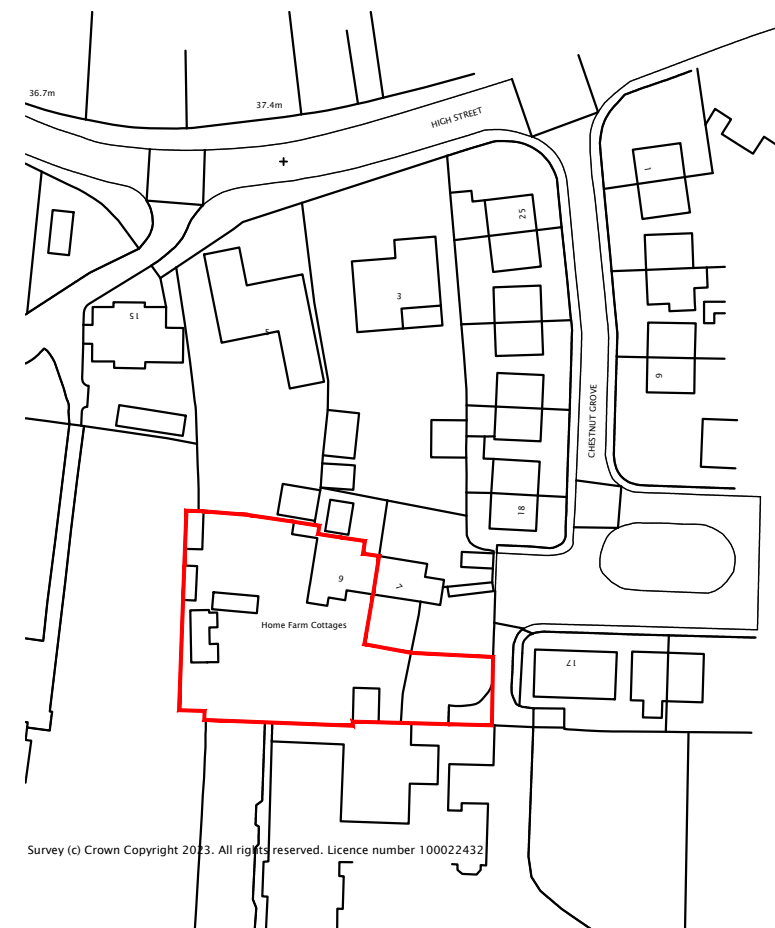

Existing Block Plan
1:500

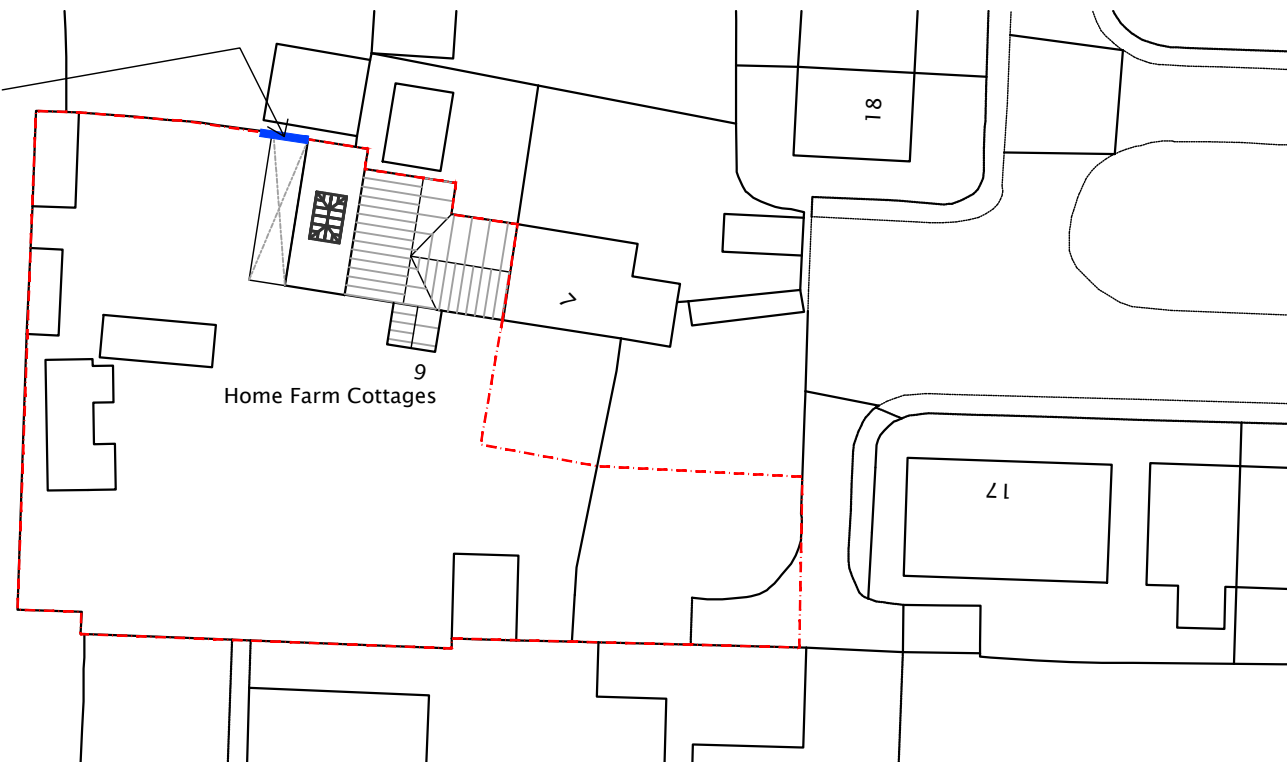

Proposed Location Plan
1:1250

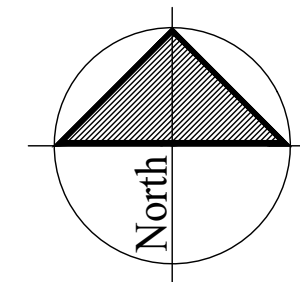

Proposed Block Plan
1:500

Existing boundary wall with trellis – Height increased to form 1.8m high screened barrier to adjacent property

Client: Mr & Mrs Webb Proposed Side and Rear Extension	Date: Mar 23	Scale @ A3: 1:200 1:1250	Rev.	Description	Date	soar works, 14 knutton road sheffield, s5 9nu  www.mbas-architecture.co.uk T 0114 321 6427 M 07919 116224	
			A	Boundary Wall Height Increased to North Face of Proposed Decking <i>planning submission</i>	27.03.23		
Drawing Title: Existing and Proposed Block & Location Plan 9 HIGH STREET THURNSCOE	Drawing reference:	P/23/006/		Rev. A			
	Drawing Number:	01					