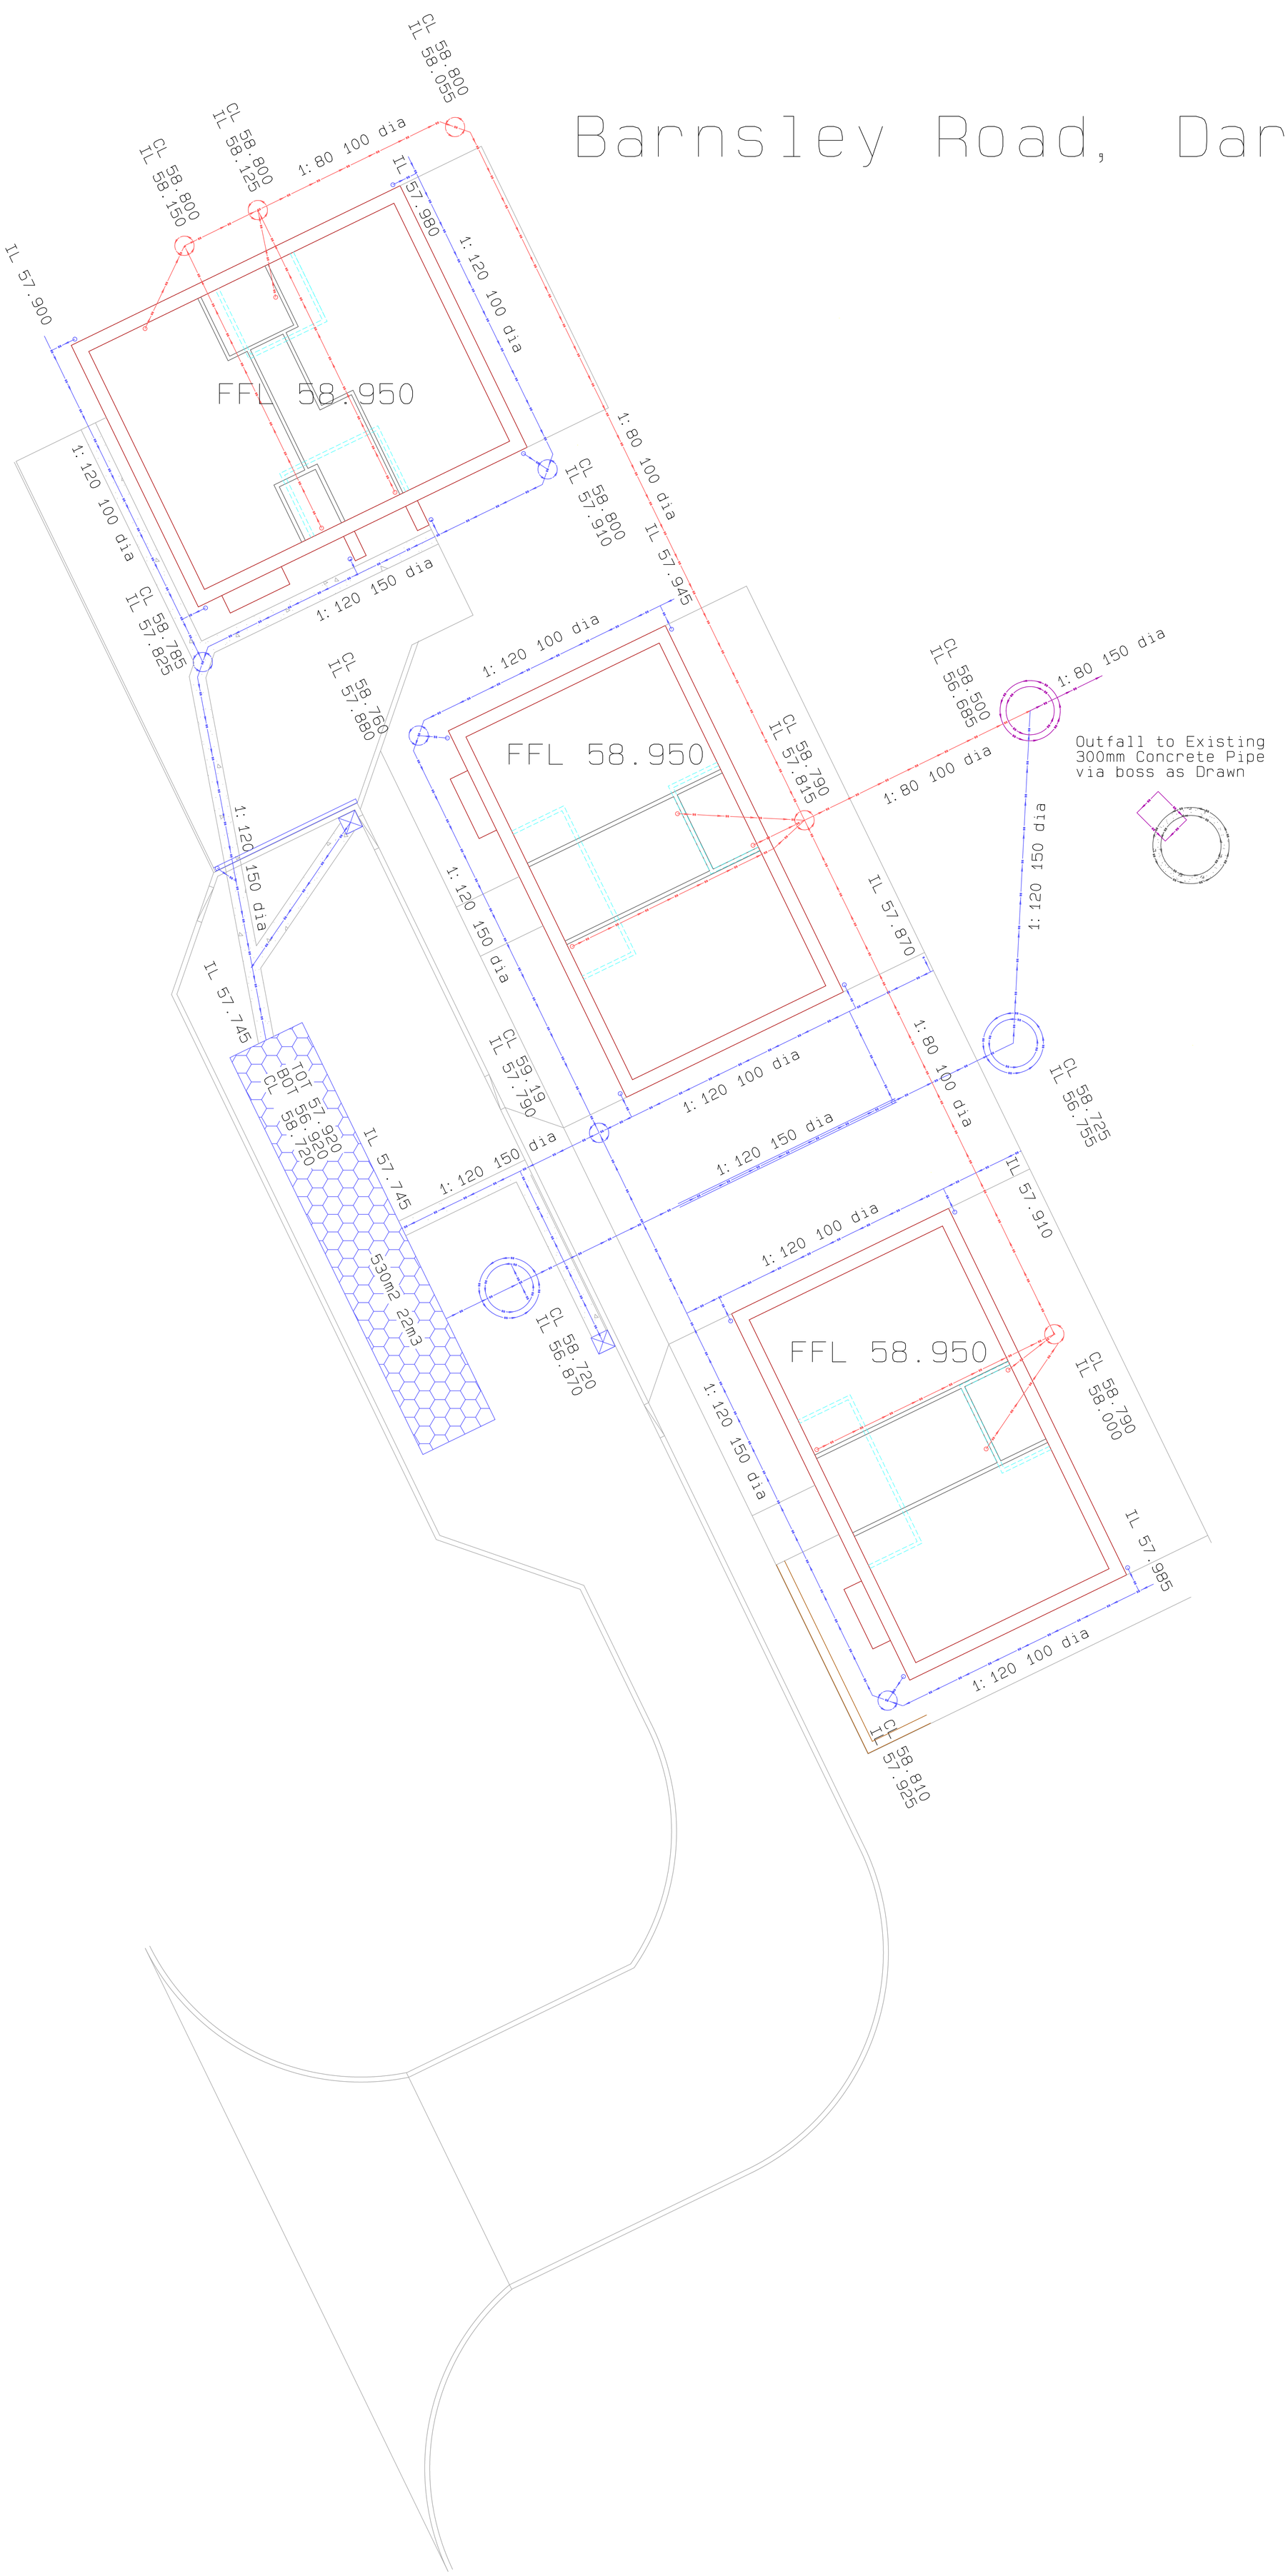Barnsley Road, Darton