


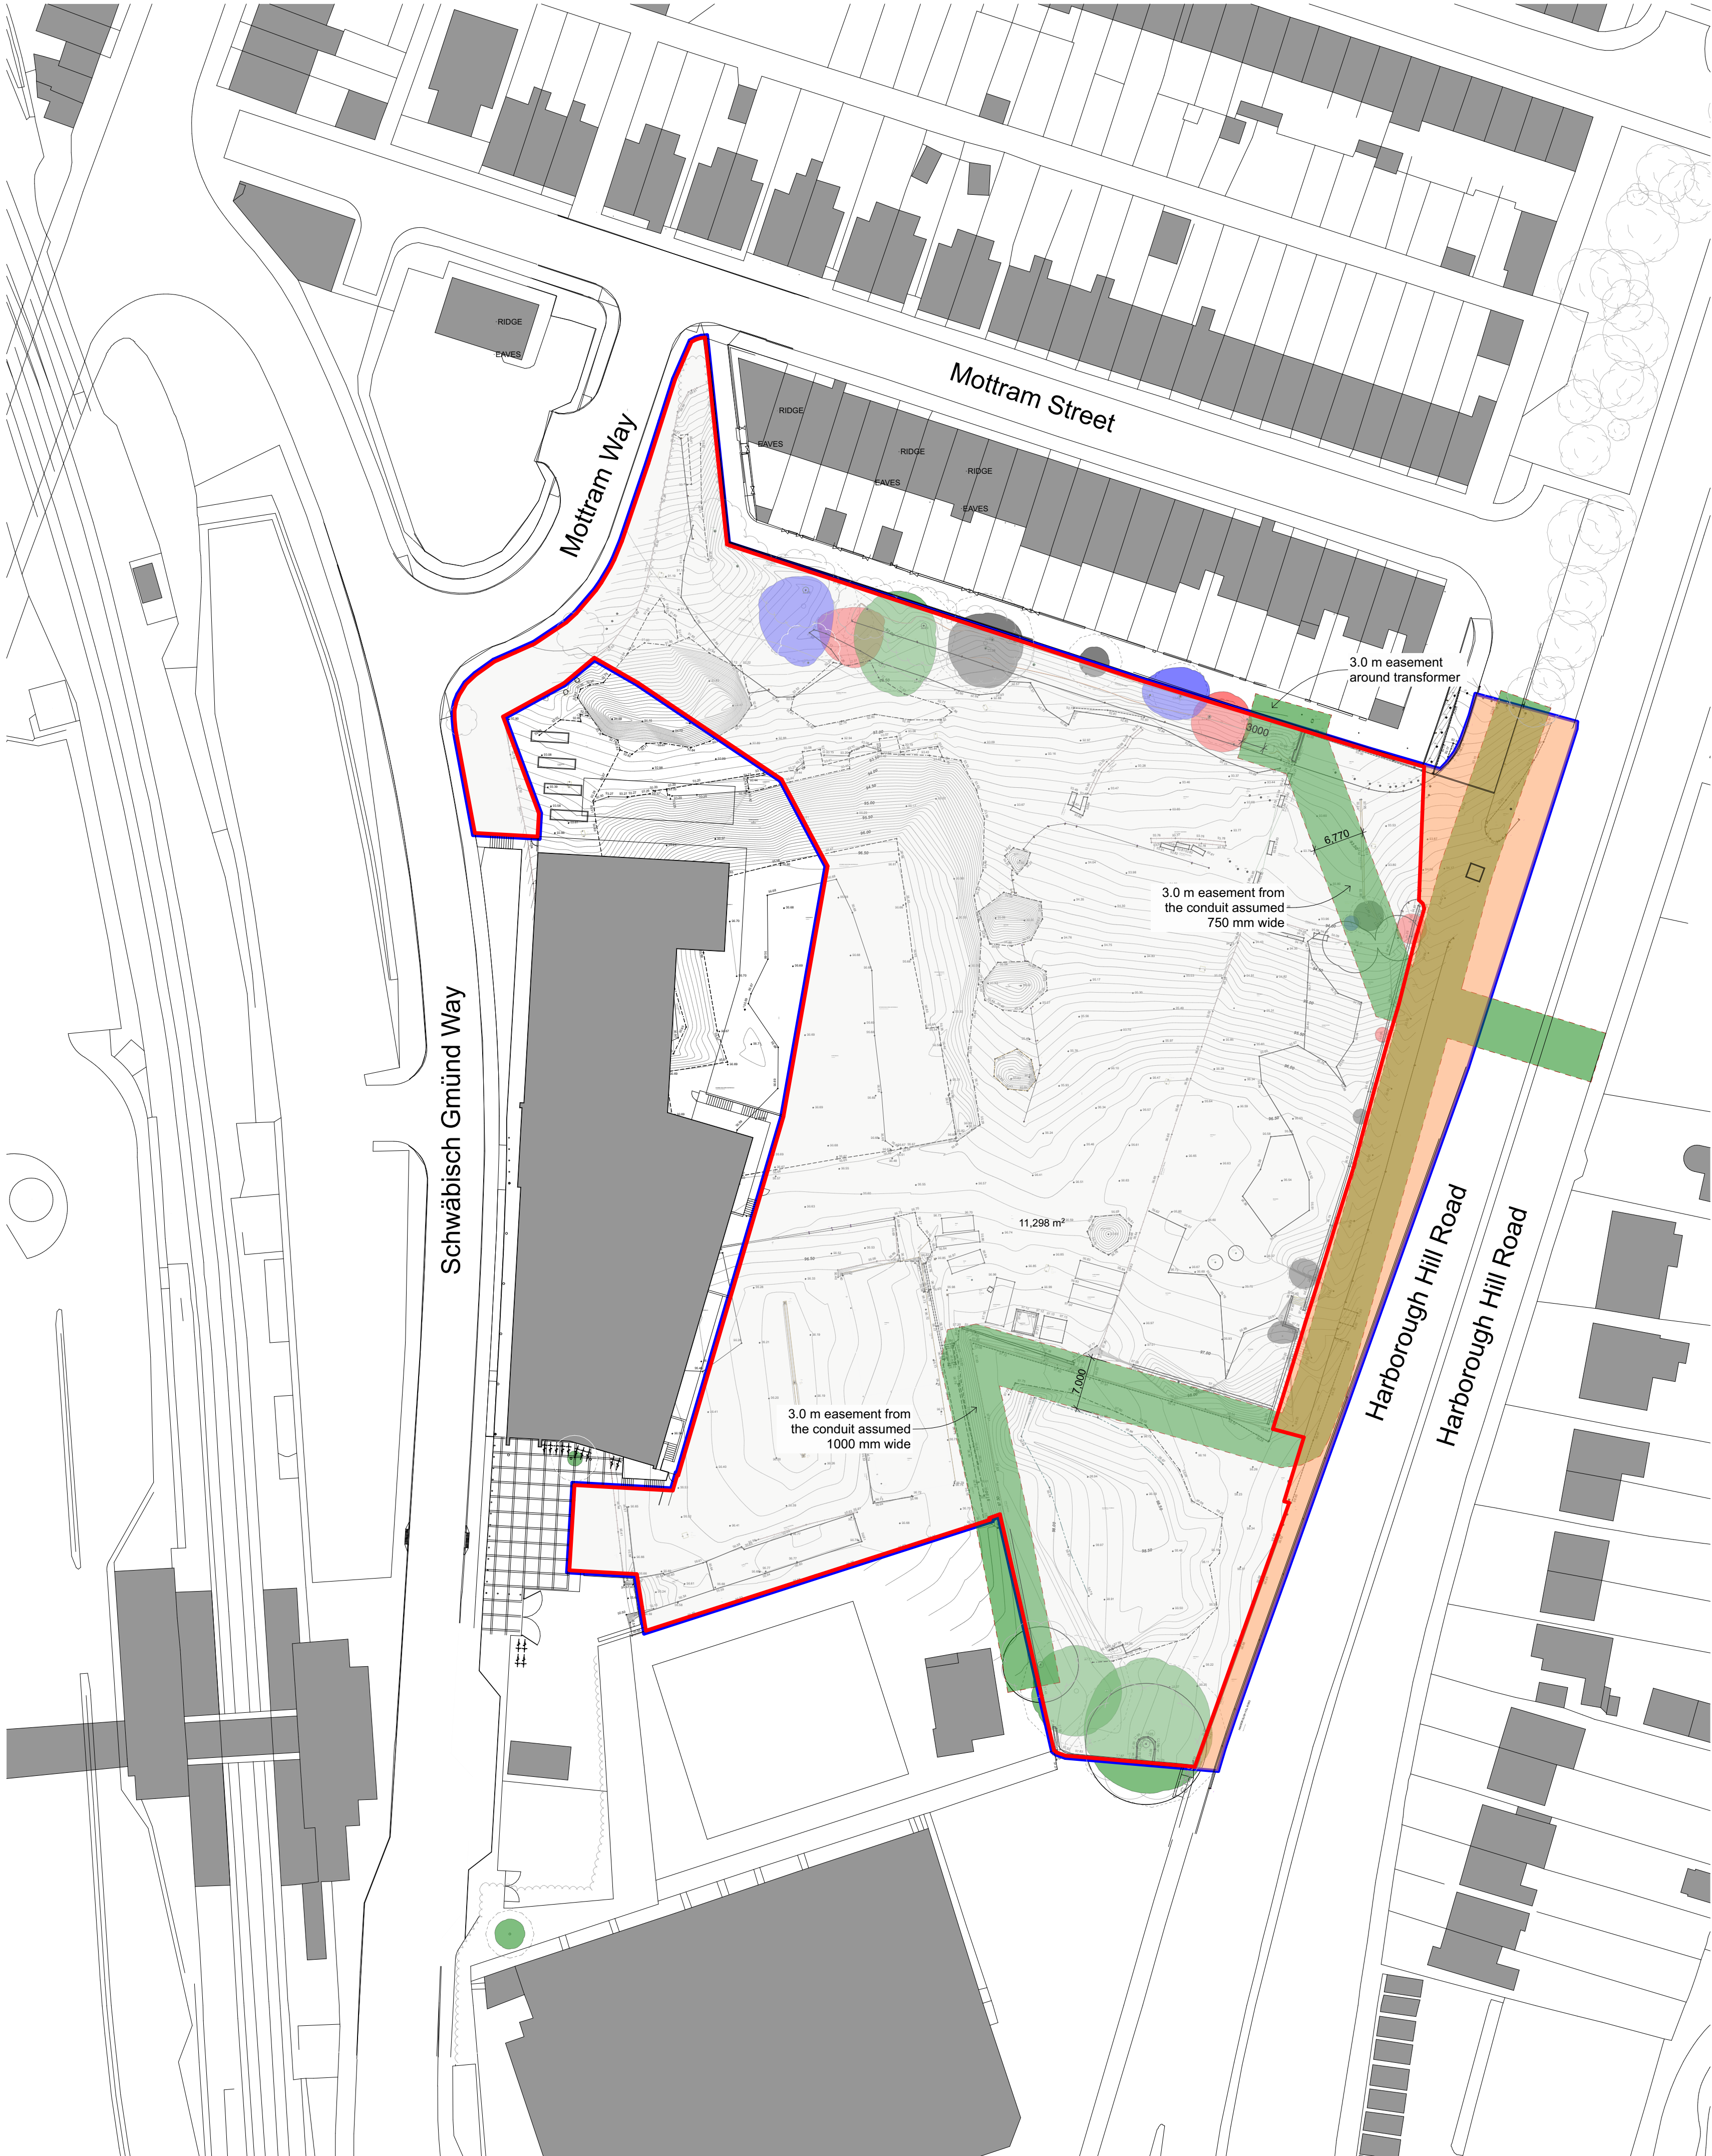

Site Boundary Plan
1:500

This document is © Bond Bryan Architects Ltd.
If in doubt ASK. Drawing measurements shall not be obtained by scaling. Verify all dimensions prior to construction.
Immediately report any discrepancies on this document to the Originator. This document shall be read in conjunction with associated models, specifications and related consultants' documents.

Key plan

North

N



- Legend**
- Total curtilage including adopted highway
 - Developable area
 - Electrical cable easement areas
 - North-Eastern Highways Area*

- Proposed trees. Indicative location and size. Native and introduced. Ref to drawing BALU-BBA-YAP-XX-DR-L-2001
- Existing trees. Category A
 - Existing trees. Category B
 - Existing trees. Category C
 - Existing trees. Category U

Note:
North-Eastern Highways Area outside extent of current proposals, this is therefore indicative only and to be further developed latterly in collaboration with Highways Authority under S278 works

P02	Clarification for the North-Eastern Area added	AF	SR	18/07/2024
P01	Issued for Planning- Stage 3	AF	SR	16/07/2024
Rev	Description	Drawn	Checked	Date

B

BOND BRYAN
e info@bondbryan.co.uk
w www.bondbryan.co.uk

Barnsley Metropolitan Borough Council



Barnsley Levelling Up Fund
Youth Zone Activity Park

Existing Site Topograpy and Site Constraints

Originator project ref 23048	Purpose of Issue INFORMATION
Scale(s) 1:500	Revision description Preliminary
Paper size A1	

project	originator	volume	level	type	role	number	revision
BALU - BBA-YAP-XX - DR - L - 1006							P02