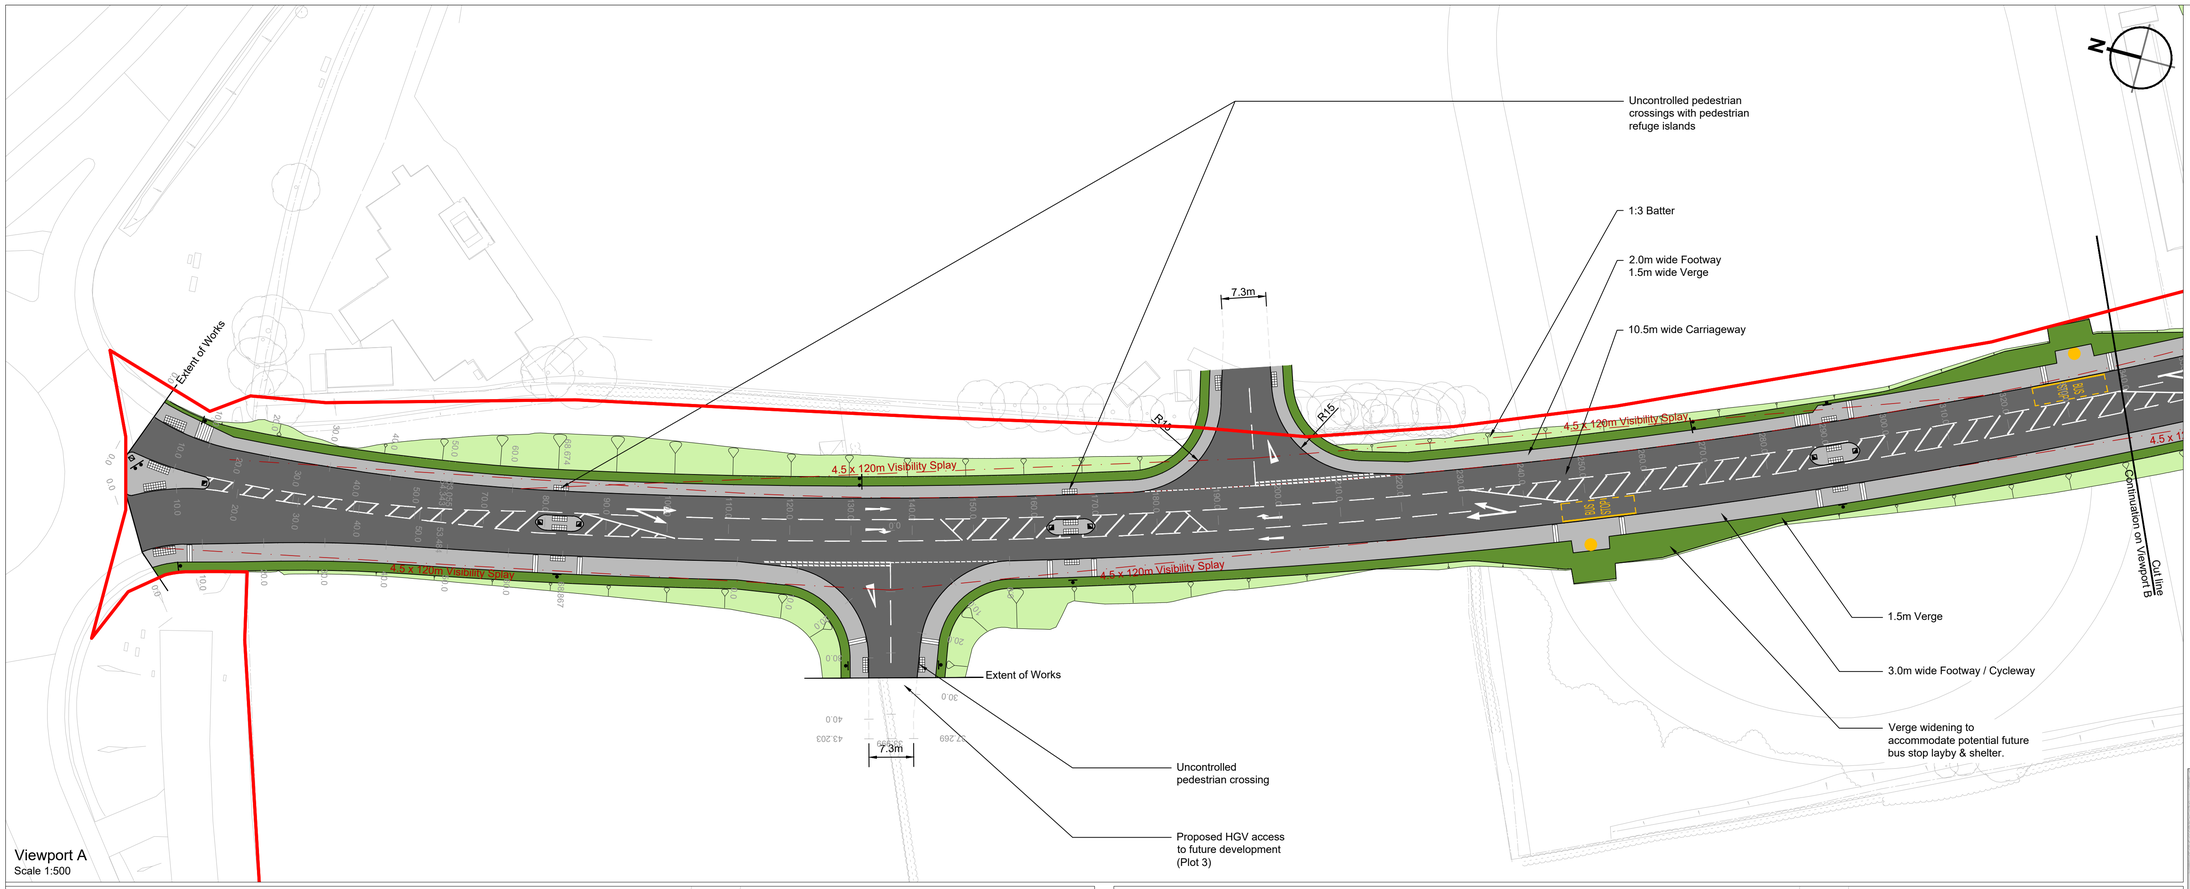

Viewport A
Scale 1:500

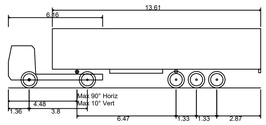

FTA Design Articulated Vehicle (1998)

Overall Length	16.480m
Overall Width	2.550m
Overall Body Height	3.870m
Min Body Ground Clearance	0.515m
Max Track Width	2.470m
Lock to lock time	3.00s
Kerb to Kerb Turning Radius	6.550m

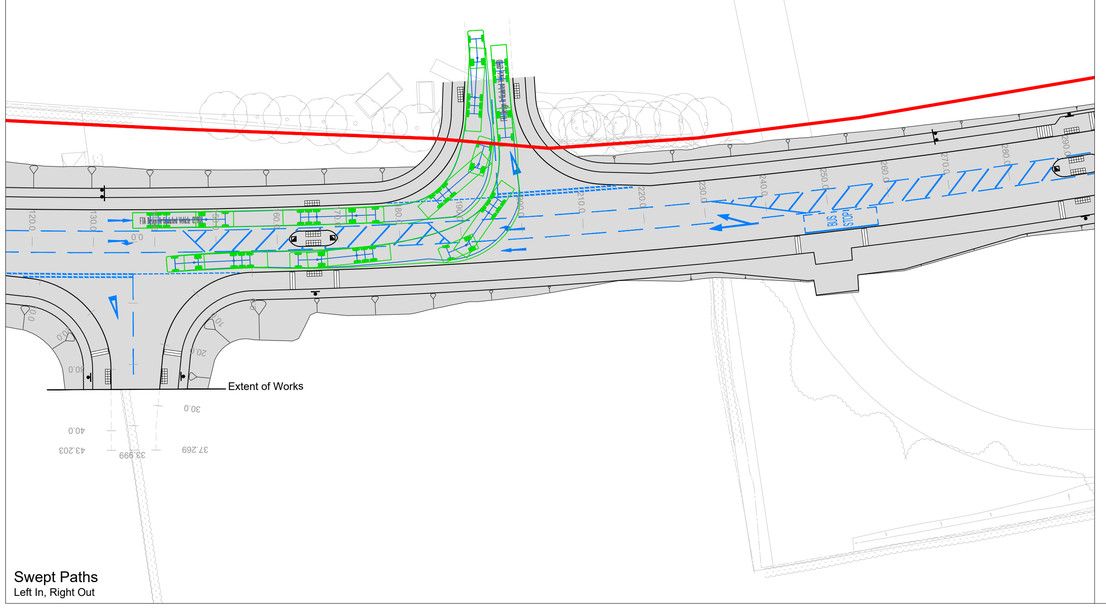

Swept Paths
Left In, Right Out

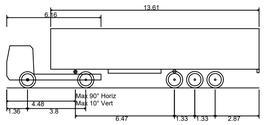

FTA Design Articulated Vehicle (1998)

Overall Length	16.480m
Overall Width	2.550m
Overall Body Height	3.870m
Min Body Ground Clearance	0.515m
Max Track Width	2.470m
Lock to lock time	3.00s
Kerb to Kerb Turning Radius	6.550m

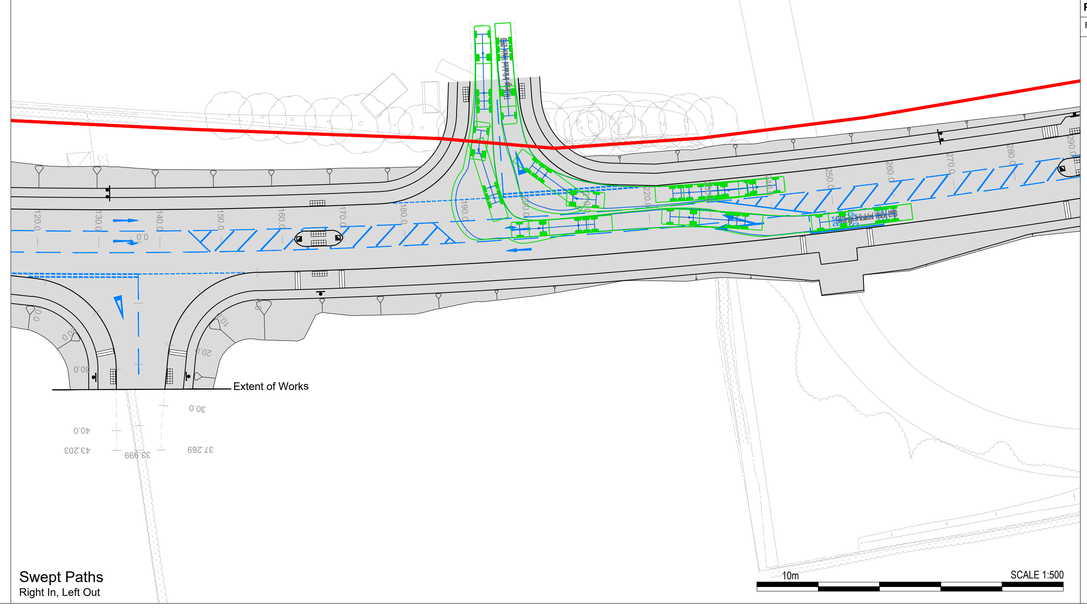

Swept Paths
Right In, Left Out

10m SCALE 1:500

© 2020 RPS Group

Notes

1. This drawing has been prepared in accordance with the scope of RPS's appointment with its client and is subject to the terms and conditions of that appointment. RPS accepts no liability for any use of this document other than by its client and only for the purposes for which it was prepared and provided.
2. If received electronically it is the recipients responsibility to print to correct scale. Only written dimensions should be used.
3. This drawing should be read in conjunction with all other relevant drawings and specifications.
4. Masterplan taken from PHP drawing 4400-001 Rev P25, received 15/06/2020.
5. All works to be carried out in accordance with the Specification for Highway Works, the South Yorkshire Residential Design Guide and the requirements of Barnsley Metropolitan Borough Council.
6. All information shown on this drawing is subject to Technical Approval from BMBC.

Key

- Planning Boundary
- Proposed Flexible Carriageway Construction
- Proposed Flexible Footway Construction
- Proposed Grassed Verge Construction
- Proposed Structural Landscaping.
- Proposed Reinforced Grass Maintenance Access
- Proposed Visibility Splays - 4.5m x 120m (bellmouths), 120m forward visibility to CD 109.
- Proposed Bus Stop
- Proposed Road Sign
- Proposed Flexible Bollard
- Proposed Fixed Bollard.
- Proposed Removable Bollard.
- 400mm x 400mm 'blister' tactile paving, buff in colour at uncontrolled crossing
- 400mm x 400mm 'ladder' tactile paving, buff in colour

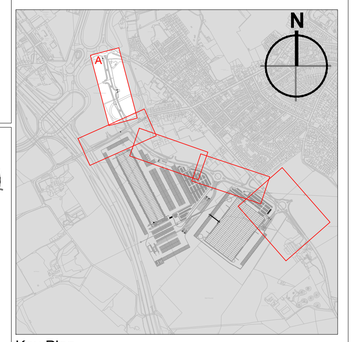

Key Plan
Not to Scale

Rev	Description	By	Ckd	Date
P01	First Issue	LAM	ANT	28.08.20

MAKING COMPLEX EASY

Sherwood House, Sherwood Avenue,
Newark, Nottinghamshire, NG24 1QQ
T: 01636 605 700 E: rpsnewark@rpsgroup.com

Client: newlands developments

Project: Hoyland

Title: Link Road
General Arrangement
Plot 4 Access

RPS Project Number	Scale @ A1	Date Created
NK020040	1:500	28.08.2020
Task Team Manager	**Information Author**	**Task Information Manager**
SG	LAM	ANT

Status
S2 (Suitable for Information)

Document Number: HOYLA-RPS-SI-XX-DR-CR-0894
Revision: P01

Project Code - Originator - Zone - Level - Type - Role - Drawing Number

rpsgroup.com