




Front elevation




Rear elevation




Left hand elevation

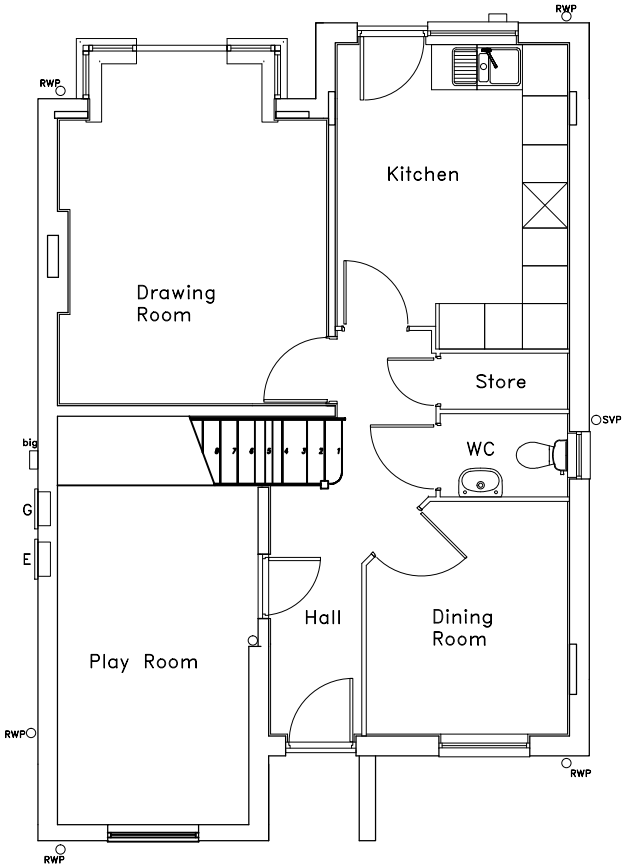

Ground floor plan

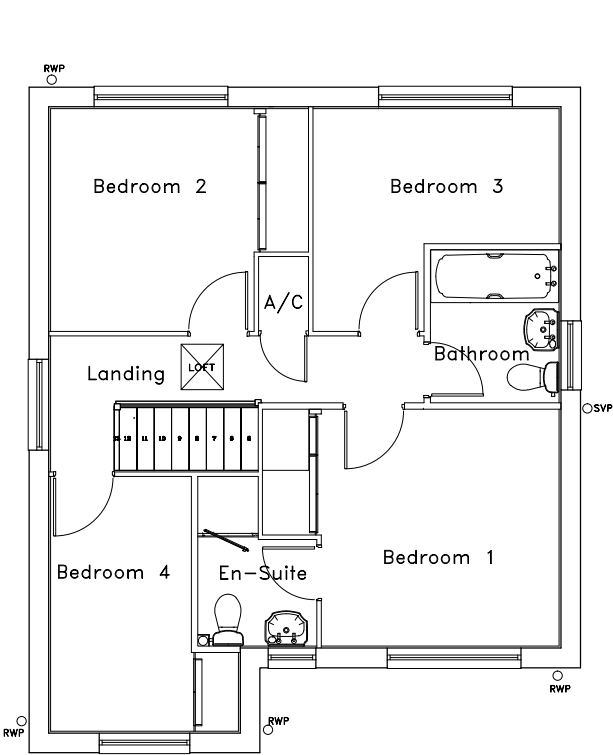

First floor plan

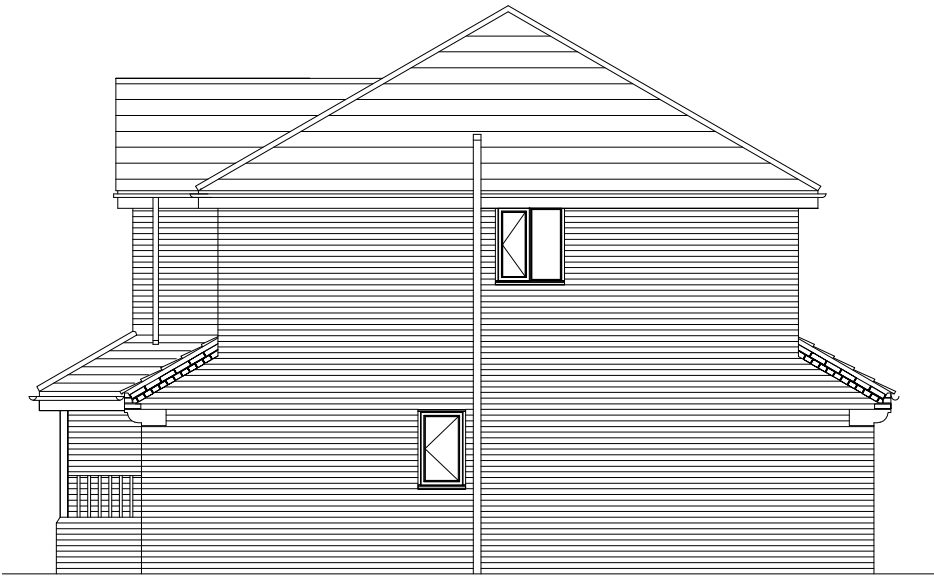

Right hand elevation



				CLIENT:		Mr & Mrs Crookes 31 Alvery Way Birdwell Barnsley		TITLE:				Existing plans & Elevations			
				SITE:		31 Alvery Way Birdwell		SCALE AT A3: 1:100		DATE: 18.01.18		DRAWN: --		CHECKED: --	
								PROJECT NO: 0001		DRAWING NO: 0001.01		REVISION: --			
REV:	DESCRIPTION:			BY:	DATE:										