




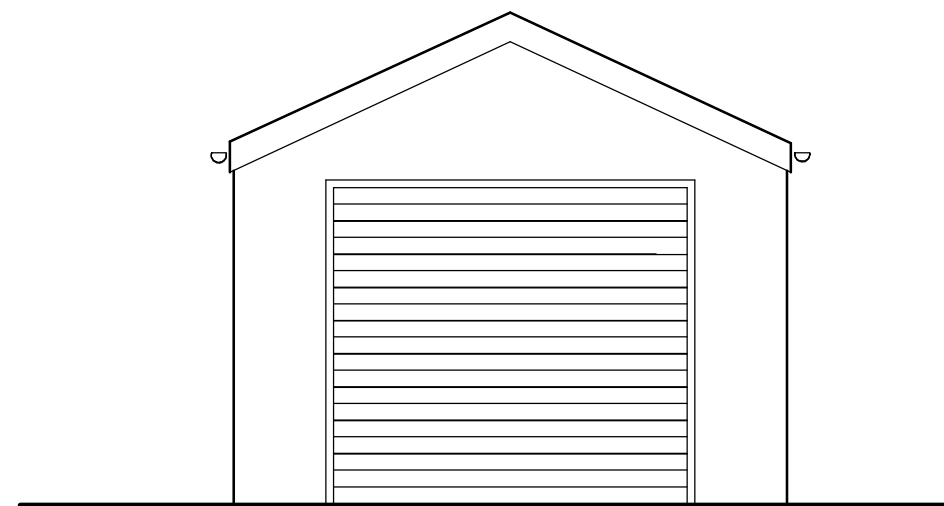


FRONT ELEVATION

 


SIDE ELEVATION

 

SIDE ELEVATION

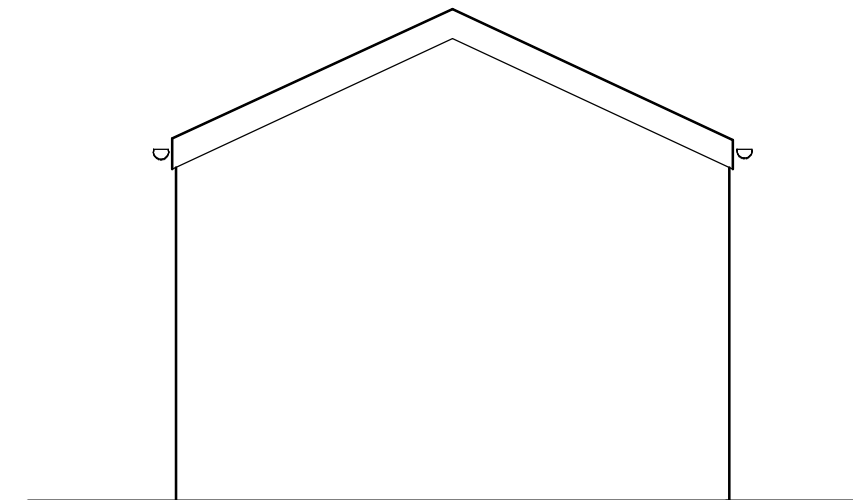

REAR ELEVATION

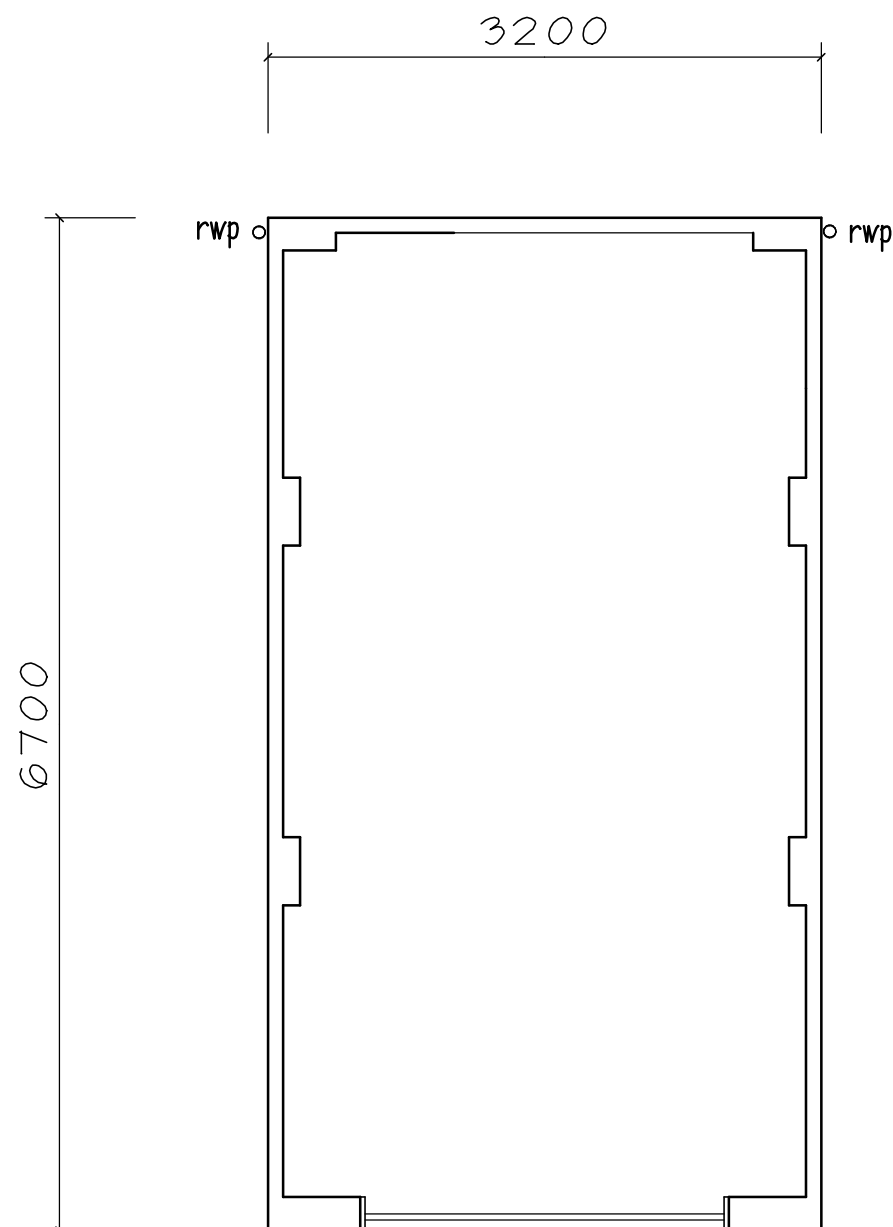

PLAN

EXISTING GARAGE
 PREFABRICATED PEBBLE DASHED CONCRETE PANELS
 WITH CORRUGATED COMPOSITE ROOF PANELS

Mr. J. CHERRETT

PROPOSED RE-POSITION
 EXISTING GARAGE
 105-107 SHEFFIELD RD
 BIRDWELL S70 5XF

PLAN & ELEVATIONS

1:50@A3 SEPT19

Peter Thompson

"Linwood"

Barnsley Road

Dodworth

Barnsley S75 3JR

e-mail peter-thompson@hotmail.co.uk

telf. 01226 201391

m. 07973251730



M.C.I.A.T.