




Existing Plans

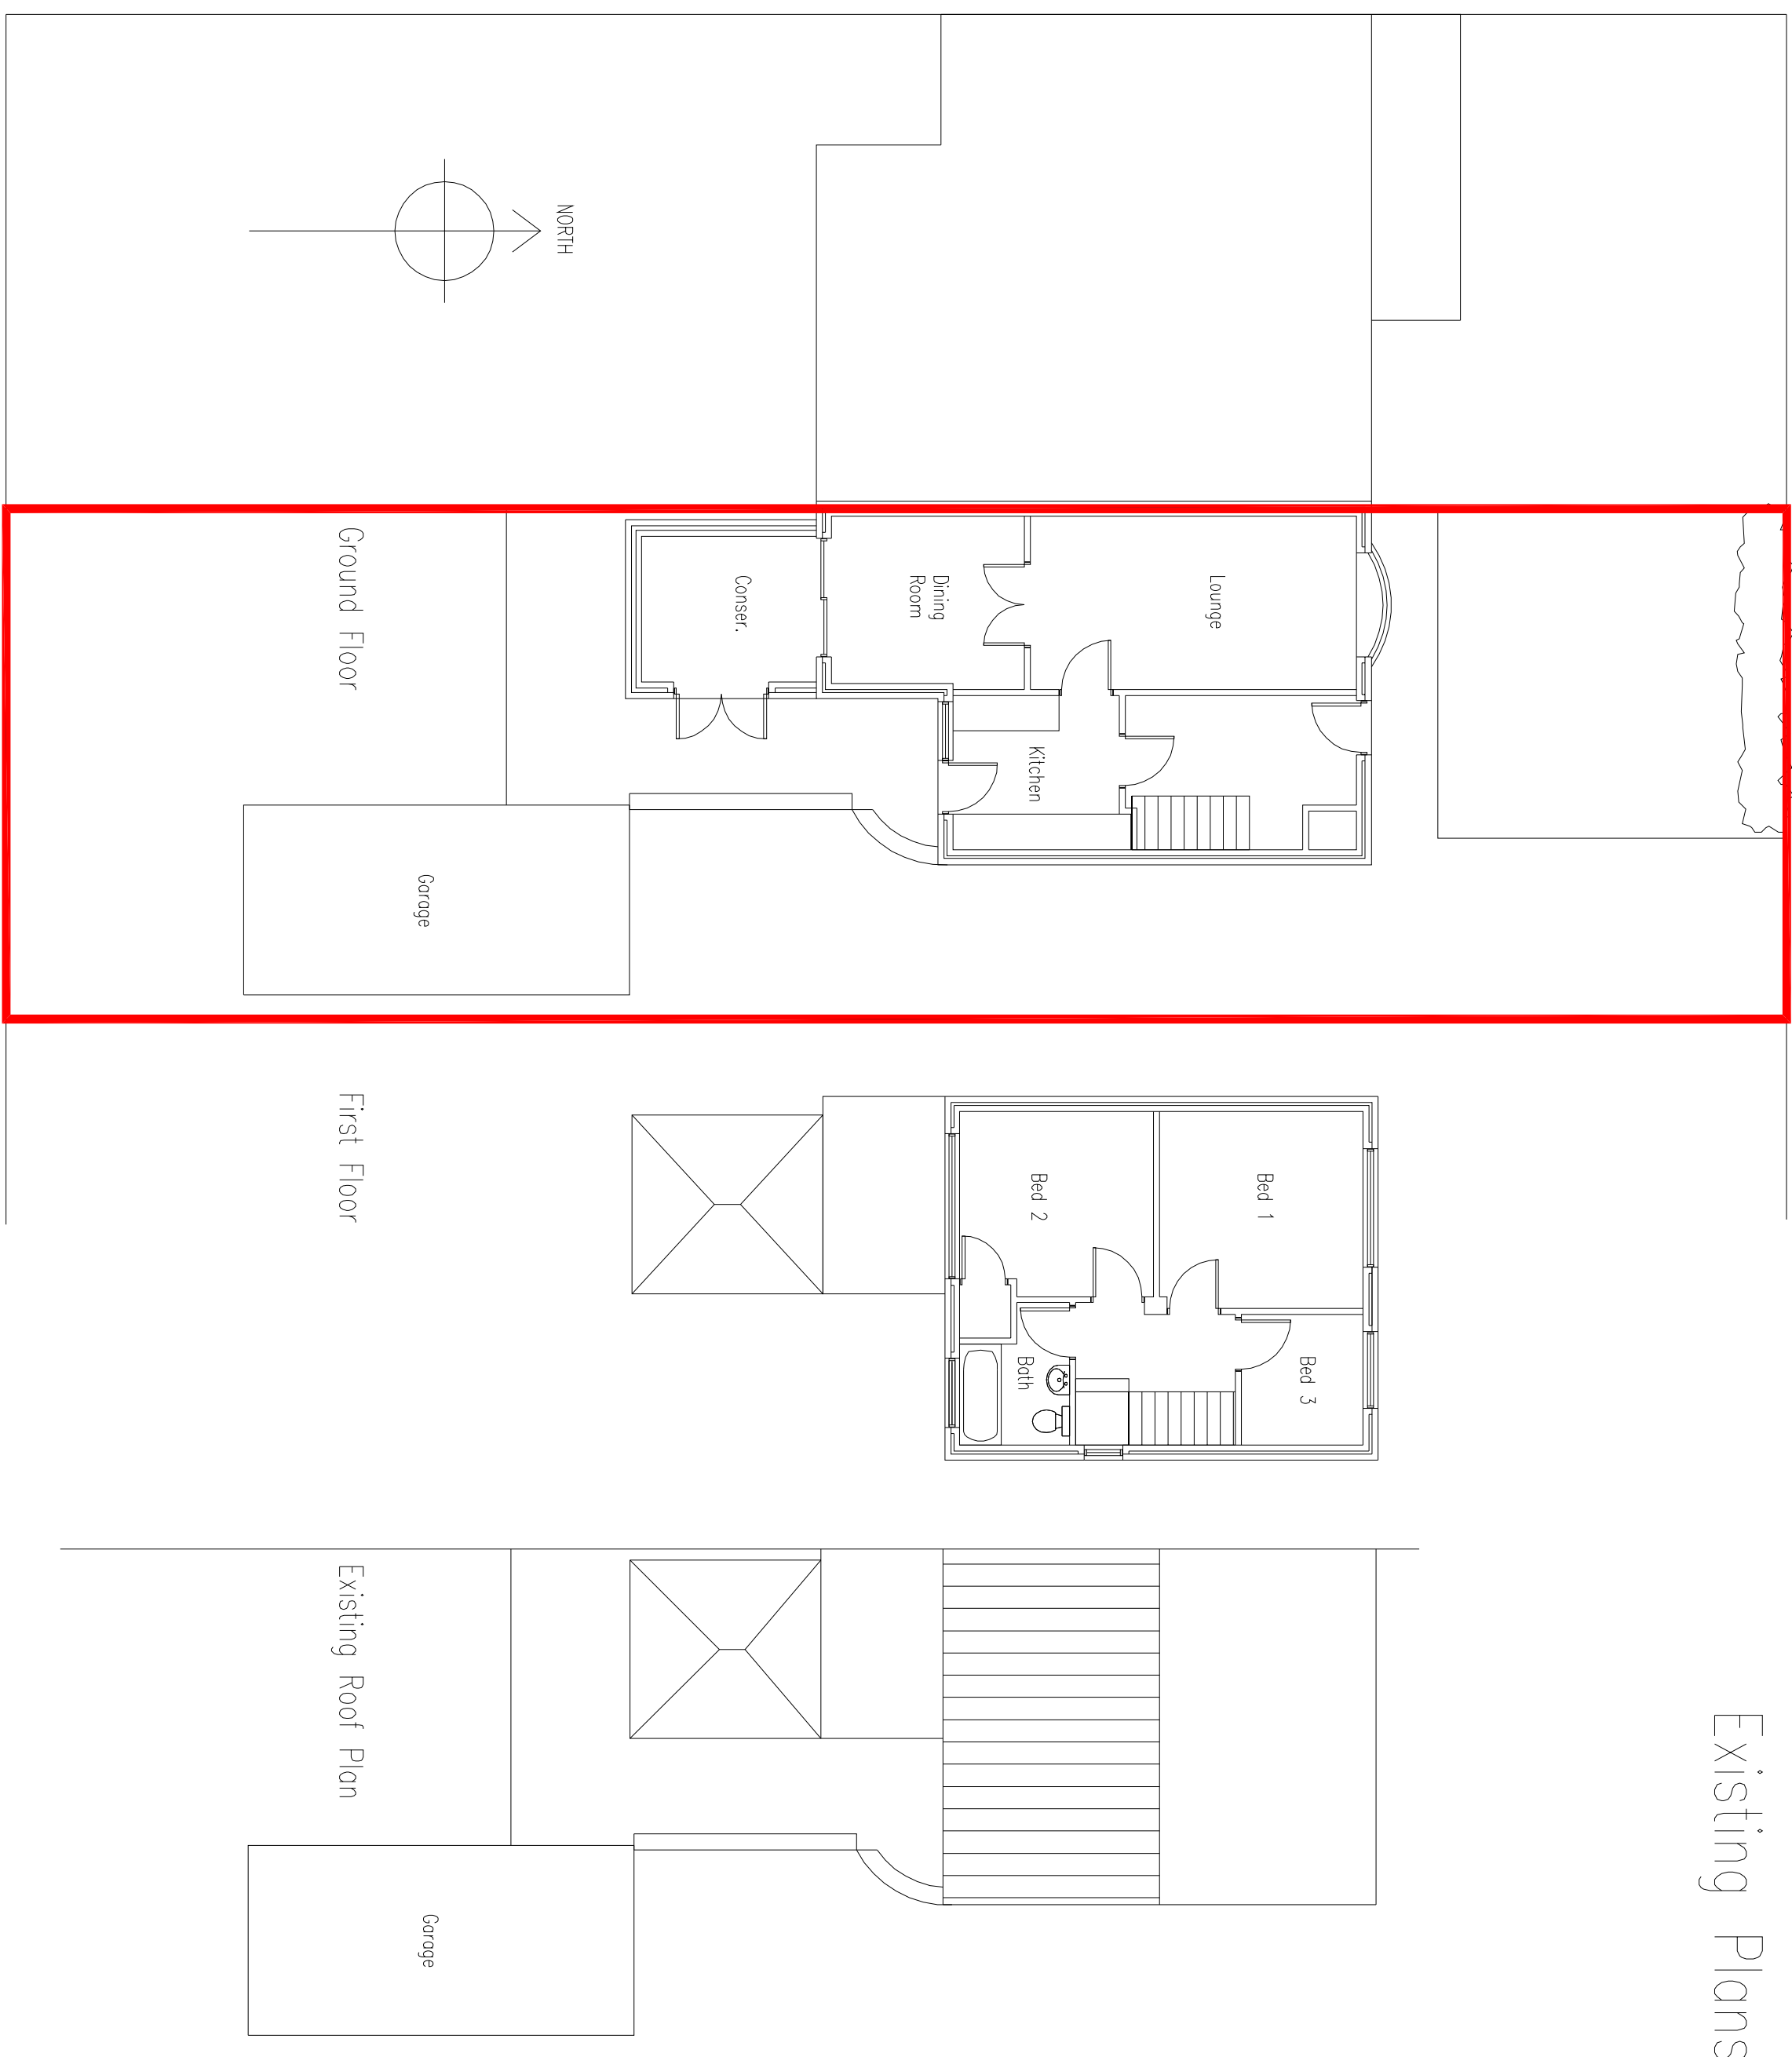

Proposed Scheme

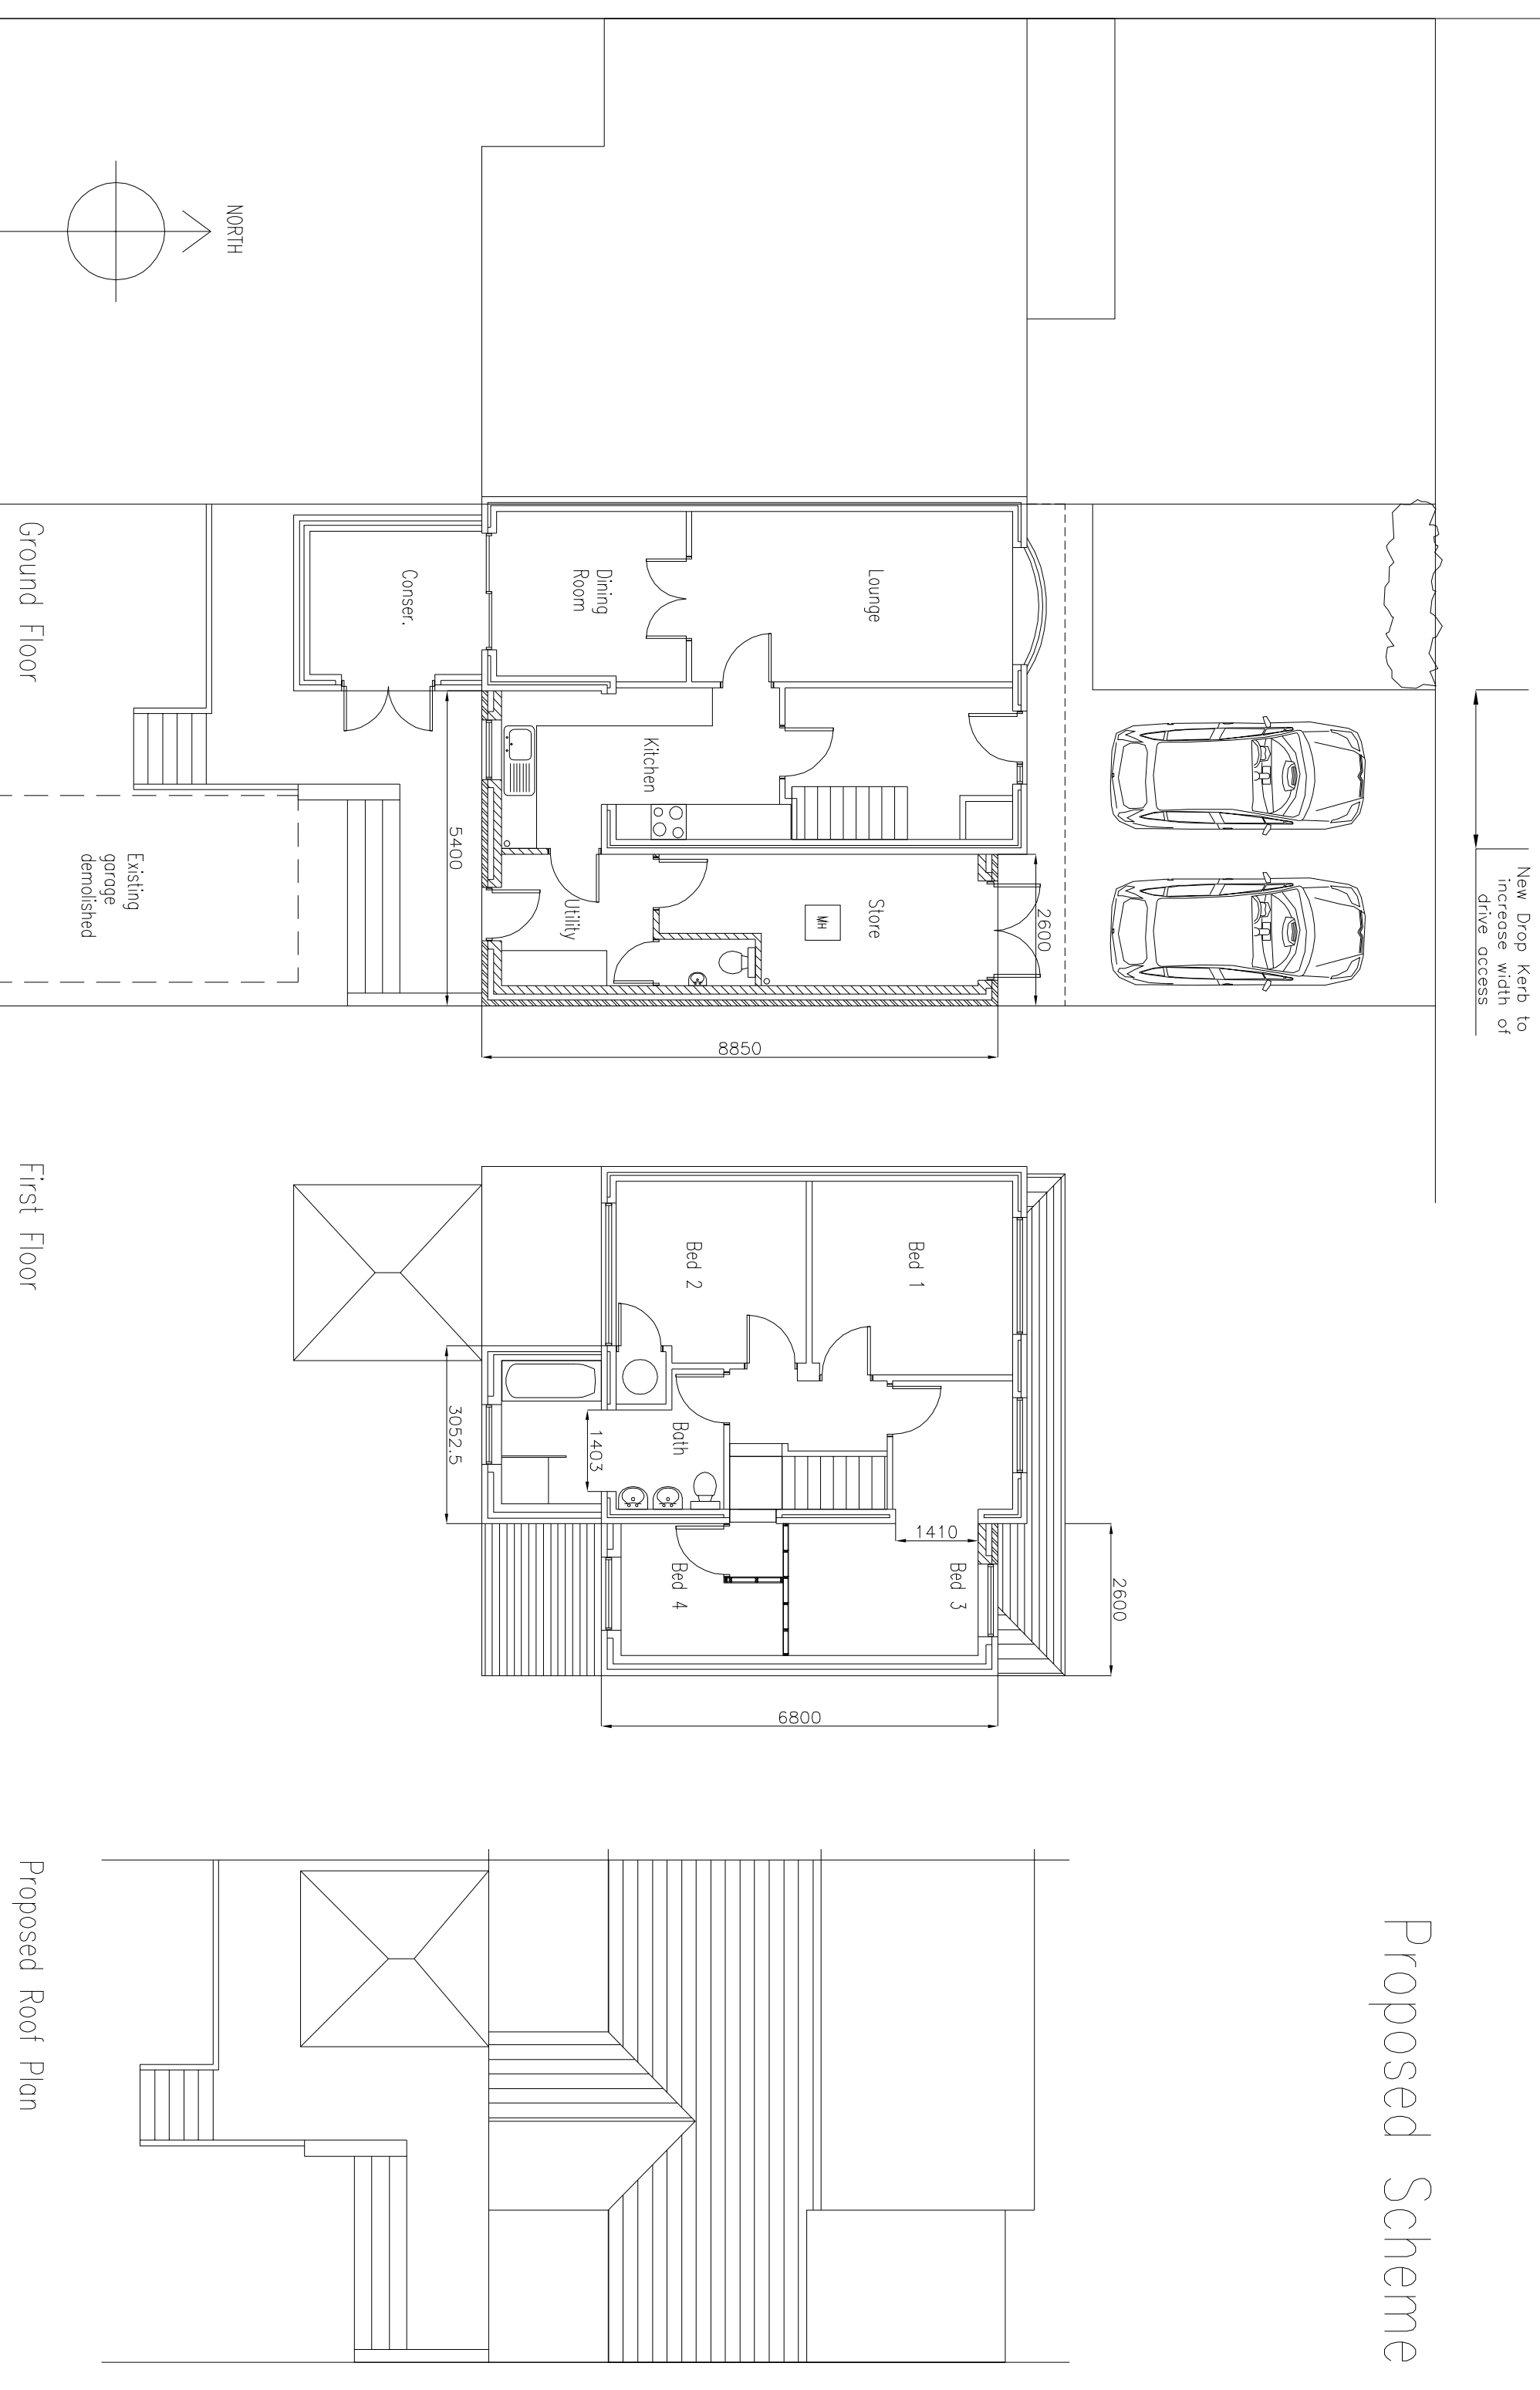

Existing Plans

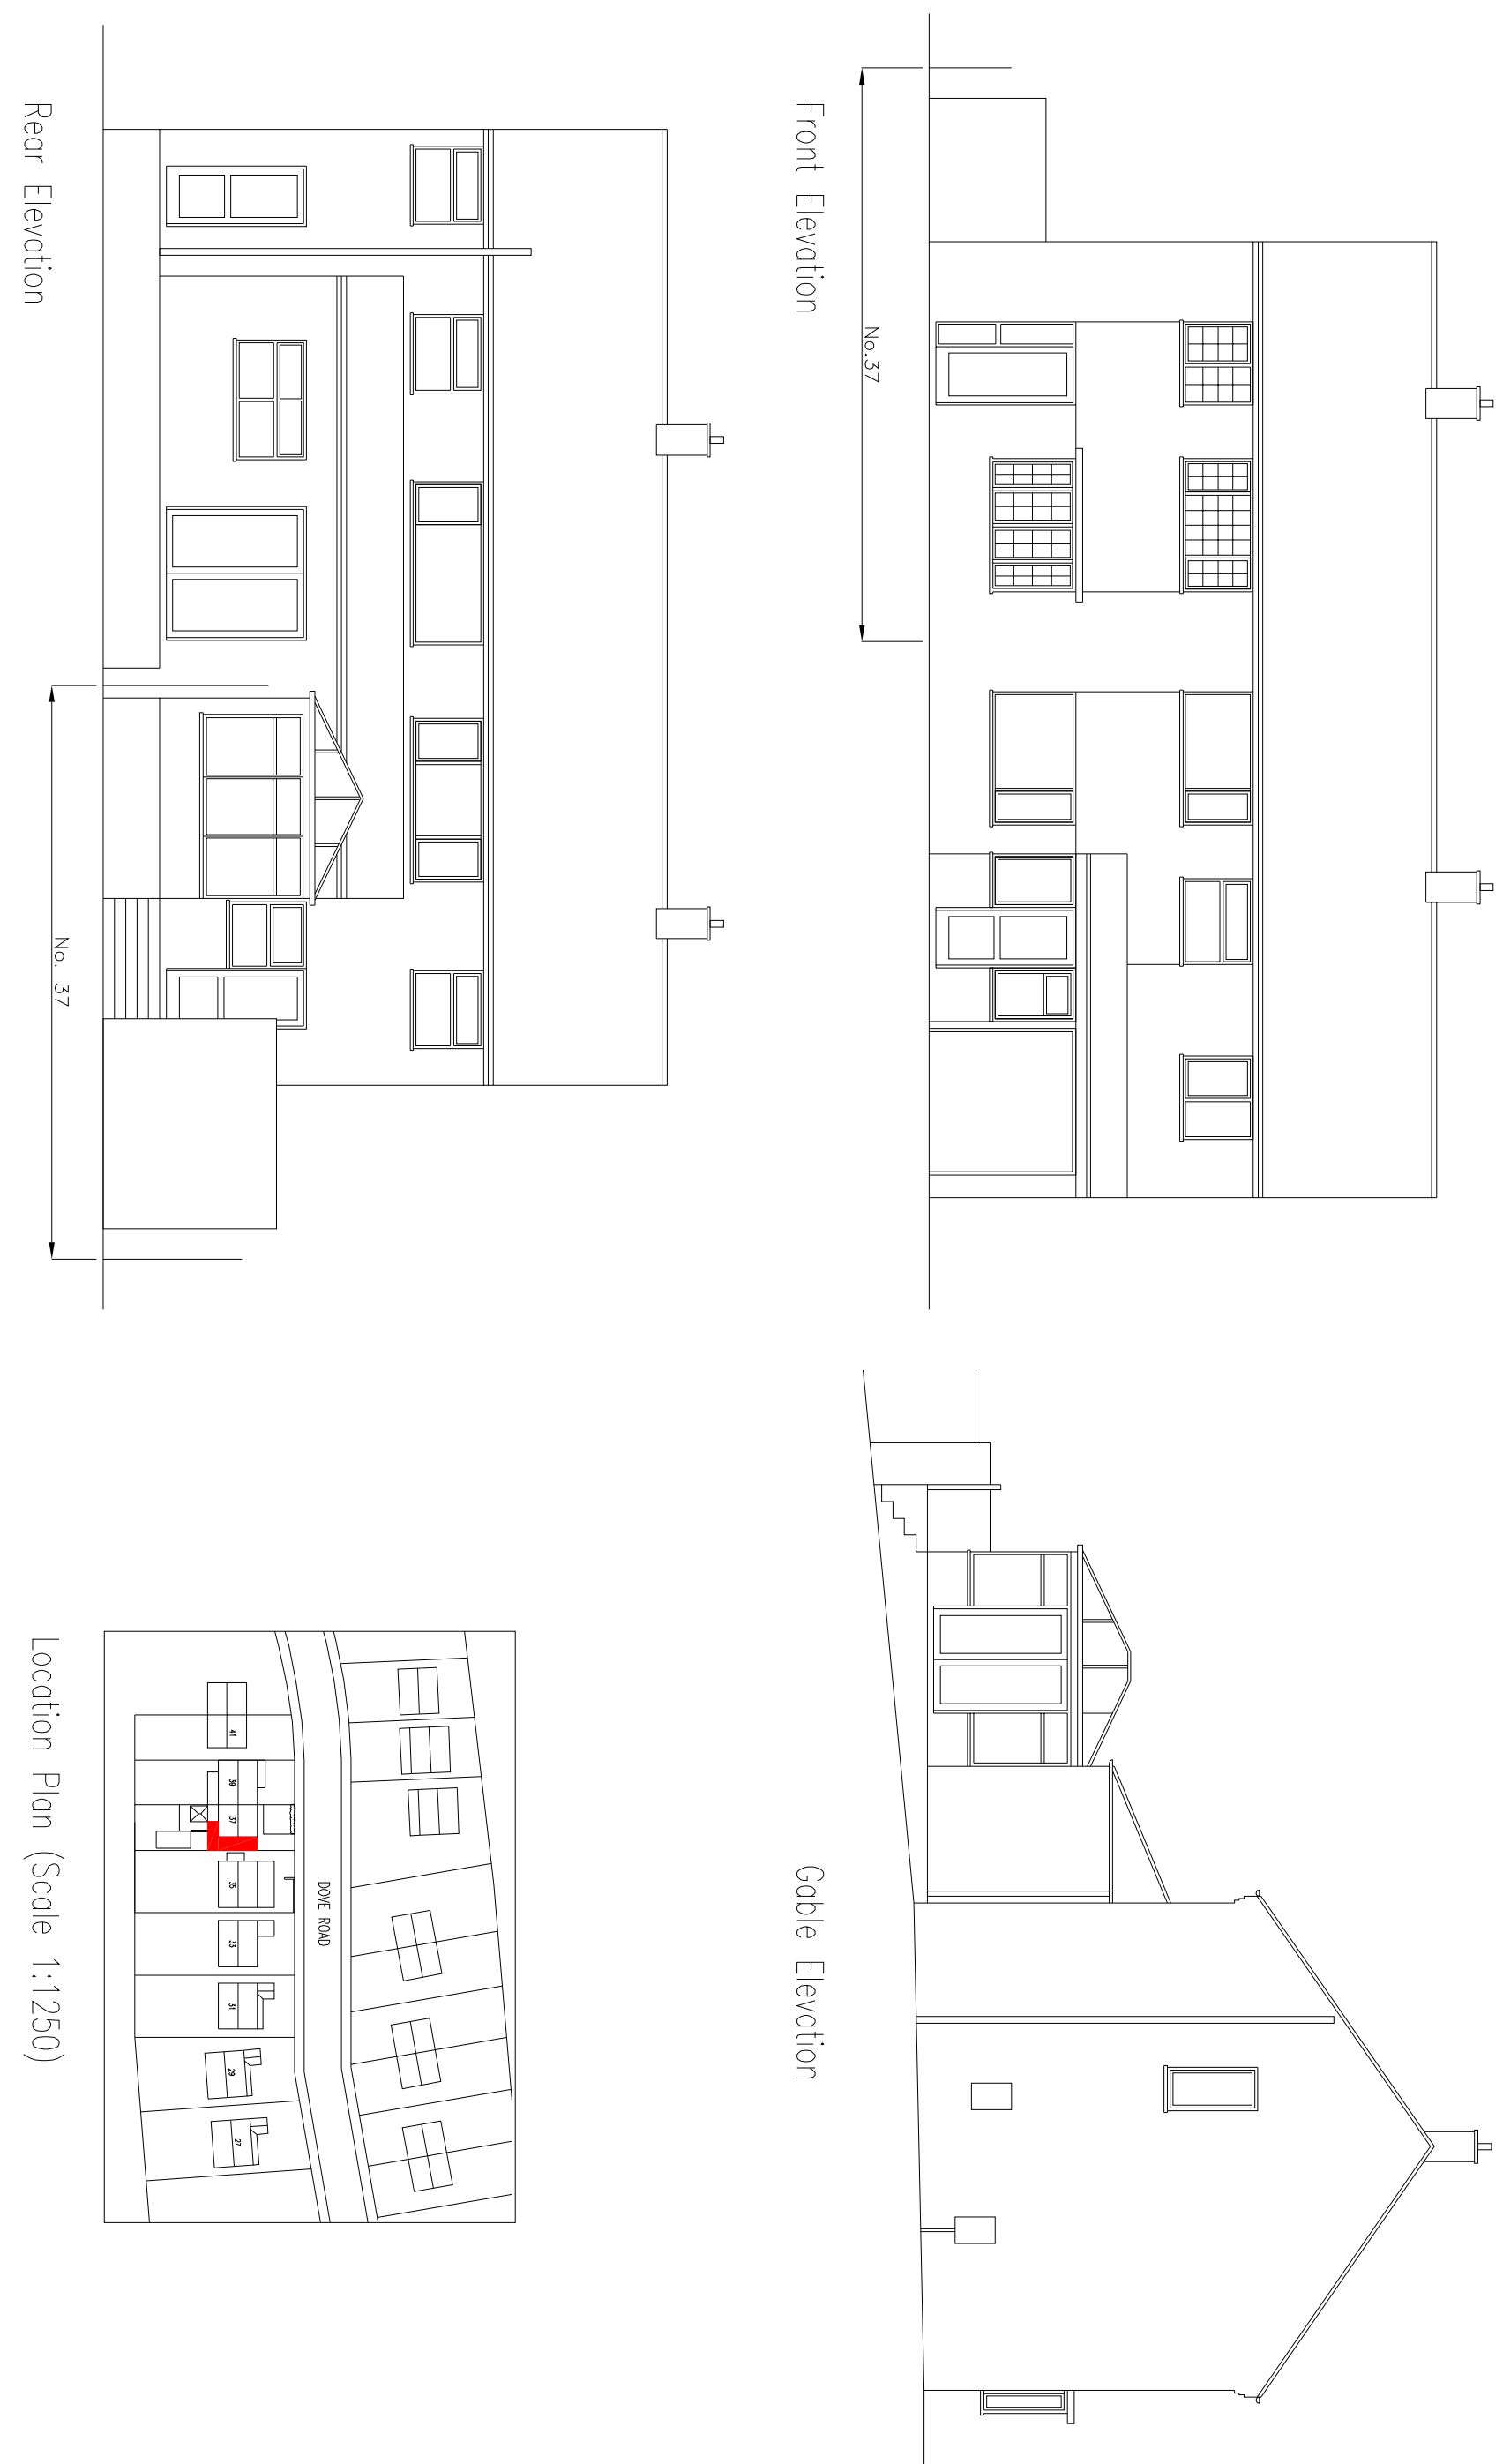

Existing Plans

