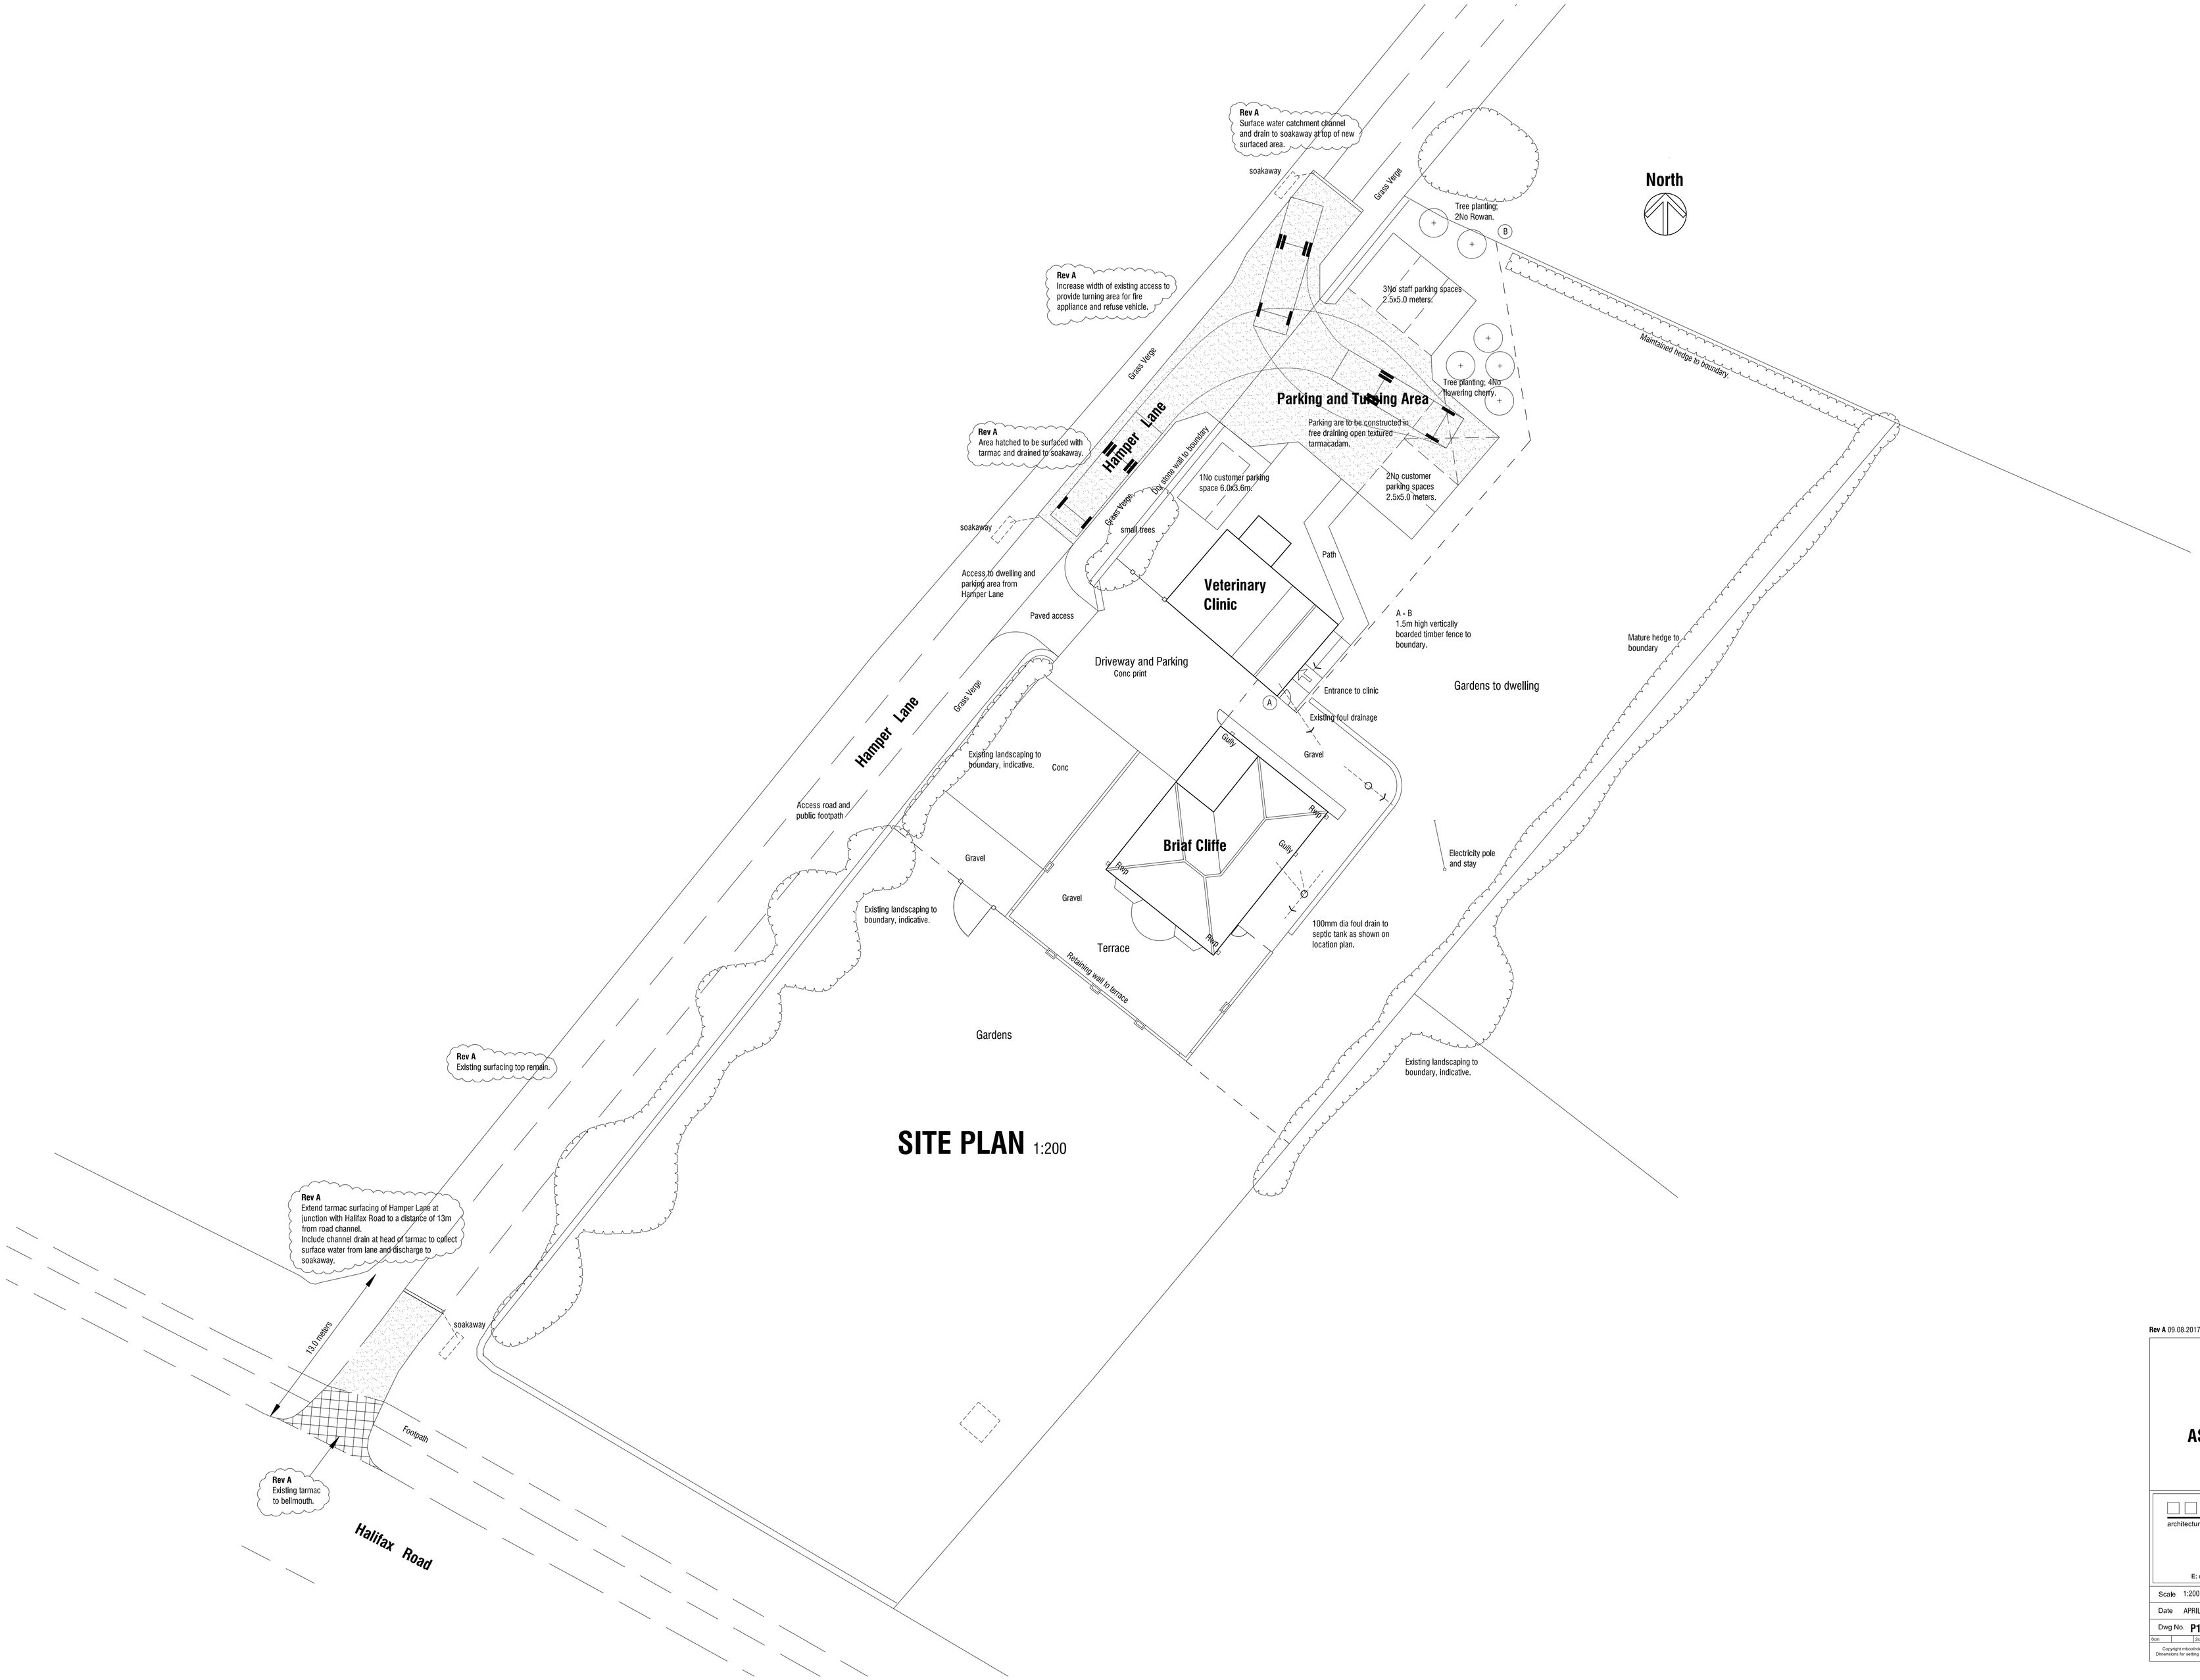

Rev A 09.08.2017 - Update plan with highways comments.

BRIARCLIFFE
HALIFAX ROAD
PENISTONE
S36 7EY

AS PROPOSED

SITE PLAN

mboothdesign
architectural design and building consultants
Fairfield House
Bernsdall Close Barnsley
S70 2FL
T: 01226 266256
M: 07881898300
E: mboothdesign@btconnect.com

Scale	1:200 @ A1	Drawn	MJB
Date	APRIL 2017	Ref.	17.06
Dwg No.	P1	Rev.	A

0cm 2cm 4cm 6cm

Copyright mboothdesign, All dimensions in millimeters unless otherwise stated, Dimensions for setting out in existing buildings are to be checked and verified on site,