


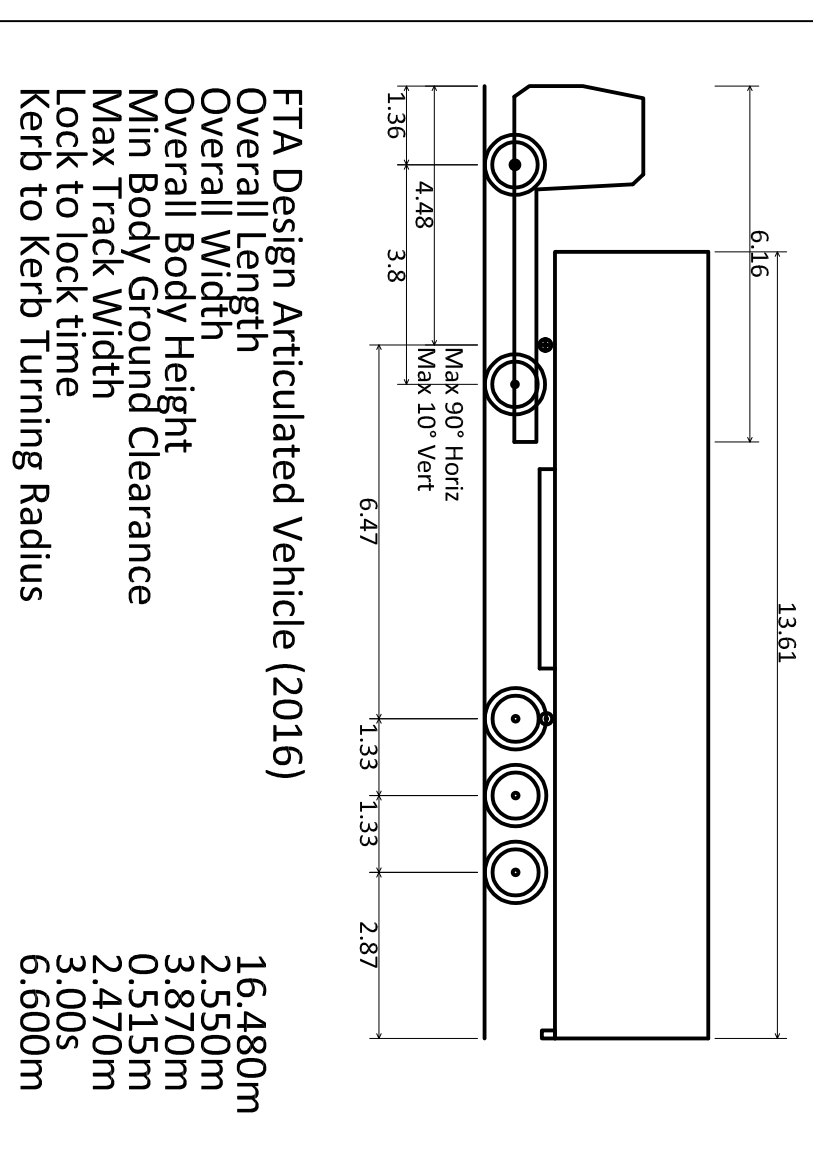

21.01.21	Vehicle protection updated. Drawing title changed	ST	WD	C2
11.12.20	Initial Issue	AT	WD	C1
Date	Revision	By	Chkd	Rev

Web: www.adepcree.com
Email: info@adepcree.com
Tel: 0113 239 4518 (w/o's)
Tel: 0161 974 3620 (Manchester)

Originating Office
2011 Park Square Leeds LS2 9PL
Tel: 0113 239 4518
Fax: 0113 239 4519

The Glass Works, Barnsley

Vehicle Tracking Plan 18

Client **Monmouth**

Henry Boot
CONSTRUCTION

1:250	AT	WD	10.12.20
<hr/>			
Suitability		Purpose	Contract
D4			

	DATE	TIME	ROOM	COURSE	LAB NO.	NO.
BGW2-ACE-ZX-BA-DR-C-G700-0163-C2						