


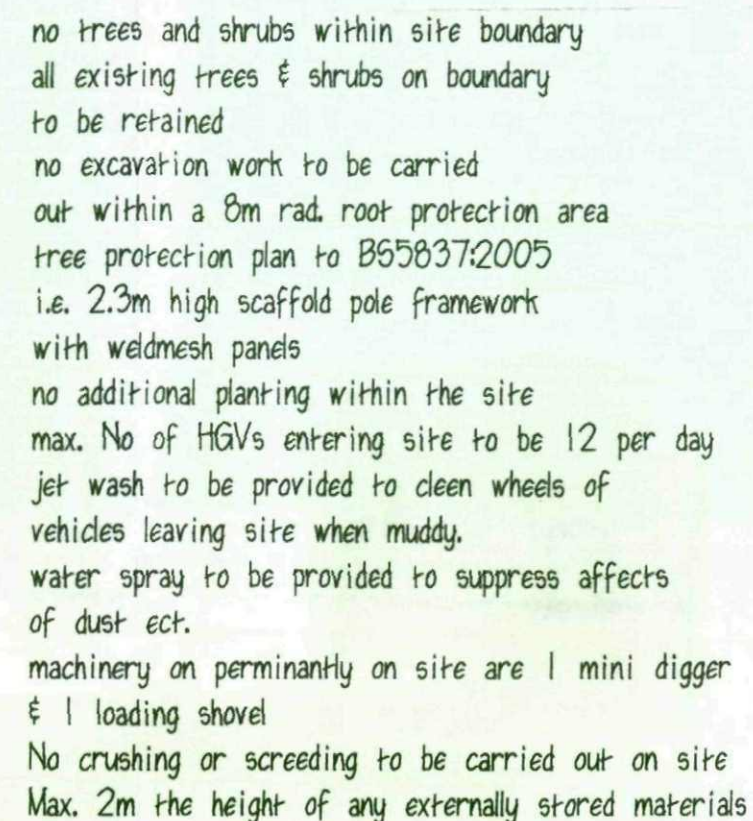

PROPOSED C/U TO BUILDERS
YARD & SKIP HIRE
BEEVOR ST. IND. EST.
BEEVOR ST. BARNSELEY

1:500 OCT. 08 Rev D



M.C.I.A.

"Linwood"
Barnsley Road
Dodworth
Barnsley S75 3JR
e-mail peter-thompson@hotmail.co.uk