

ROOF LETTERS WITH SIGN TRAY



FRONT VIEW
Scale 1 : 25

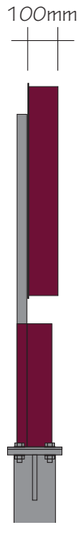

SIDE VIEW

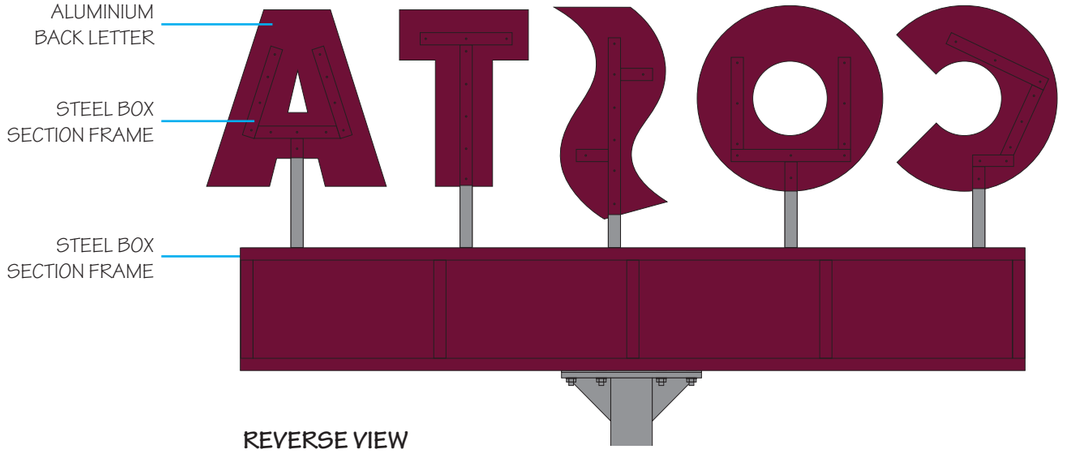


REVERSE VIEW

DRIVE THRU TRAY


ALUMINIUM TRAY WITH 100mm RETURNS
POWDER COATED TO MATCH RAL 3005.
FRET CUT DETAILS BACKED UP WITH OPAL ACRYLIC.
INTERNAL LED ILLUMINATION.

COSTA LETTERS

DE-SCALED STAINLESS STEEL 20mm RIMS
& 120mm RETURNS FINISHED RAL 3005.
OVERSIZED 5mm ALUMINIUM BACK LETTER
FINISHED RAL 3005 GIVING 10mm OUTLINE.
INTERNAL LED ILLUMINATION.

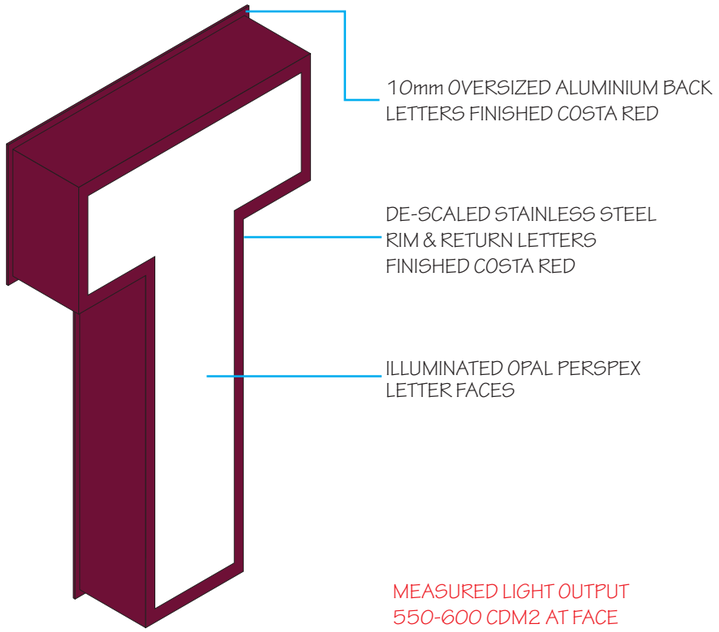

DETAIL

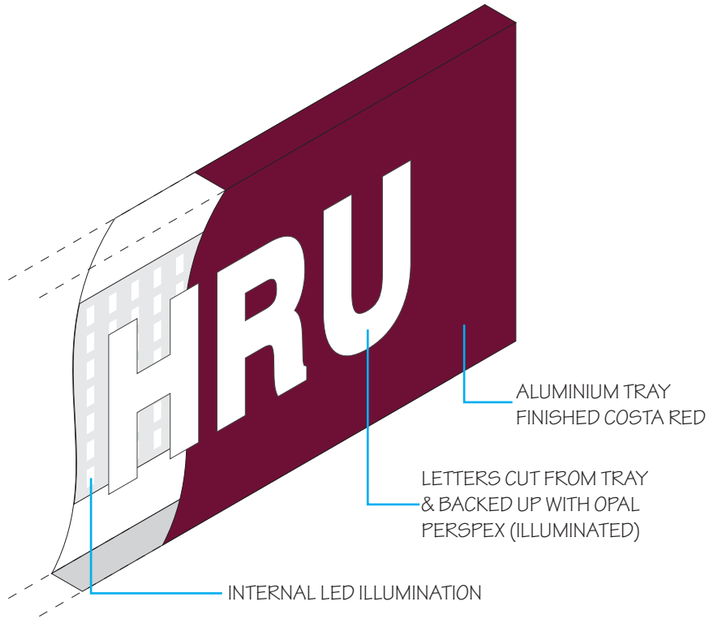

TRAY DETAIL

0m 1m

PACK REVISION 1

ANY COLOURS SHOWN ARE INDICATIVE ONLY AND ARE NOT TRUE REPRESENTATIONS OF THE FINISHED PRODUCT

THIS DRAWING IS THE PROPERTY OF CHRIS BENSON SIGNS LIMITED COPYRIGHT IS RESERVED BY THEM AND IS ISSUED ON THE CONDITION THAT IT IS NOT COPIED OR DISCLOSED BY OR TO ANY UNAUTHORISED PERSONS WITHOUT PRIOR CONSENT IN WRITING OF CHRIS BENSON SIGNS LIMITED.

96 - 98 GREAT HOWARD STREET,
LIVERPOOL, L3 7AX

CLIENT	JOB
COSTA	DRIVE THRU, WOMBWELL LANE RETAIL PARK, BARNSLEY

DATE	SCALE	DRAWN	REV.	DWG No.
01 . 05 . 2018	AS SHOWN @ A3	I.B.		26887

Tel: 0151-298 1567 • Fax: 0151-298 1568 • Web site: www.benson-signs.co.uk • E-mail: info@benson-signs.co.uk

BENSON SIGNS