


~CANTHORNE LANE~

APPROX LOCATION
OF CULVERT

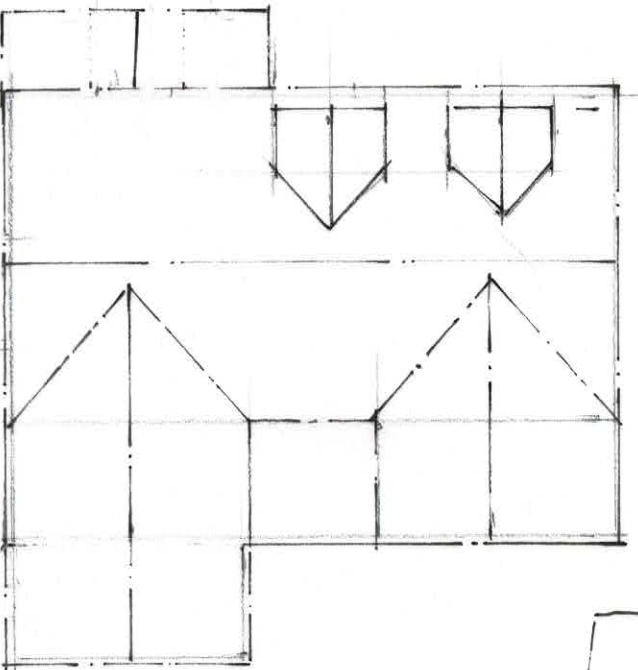

Five Acres

Drop kerb to be extended

Parking

Provide 2m x 2m
visibility spray.
HEDGES / FENCING
SHOWN TO
BE MAX 600mm HIGH.

Any gates to open
INWARD

"PROPOSED PARKING AREA"

Proposed Site Layout Block Plan

1 : 200 @ A3

1 Five Acres
Cawthorne
Barnsley
S75 4HZ

Rev B

Buildings Amended.
PARKING / ACCESS TO
BE AS EXISTING.
DROP KERB TO BE
EXTENDED
NOTES ADDED.

AC/28