


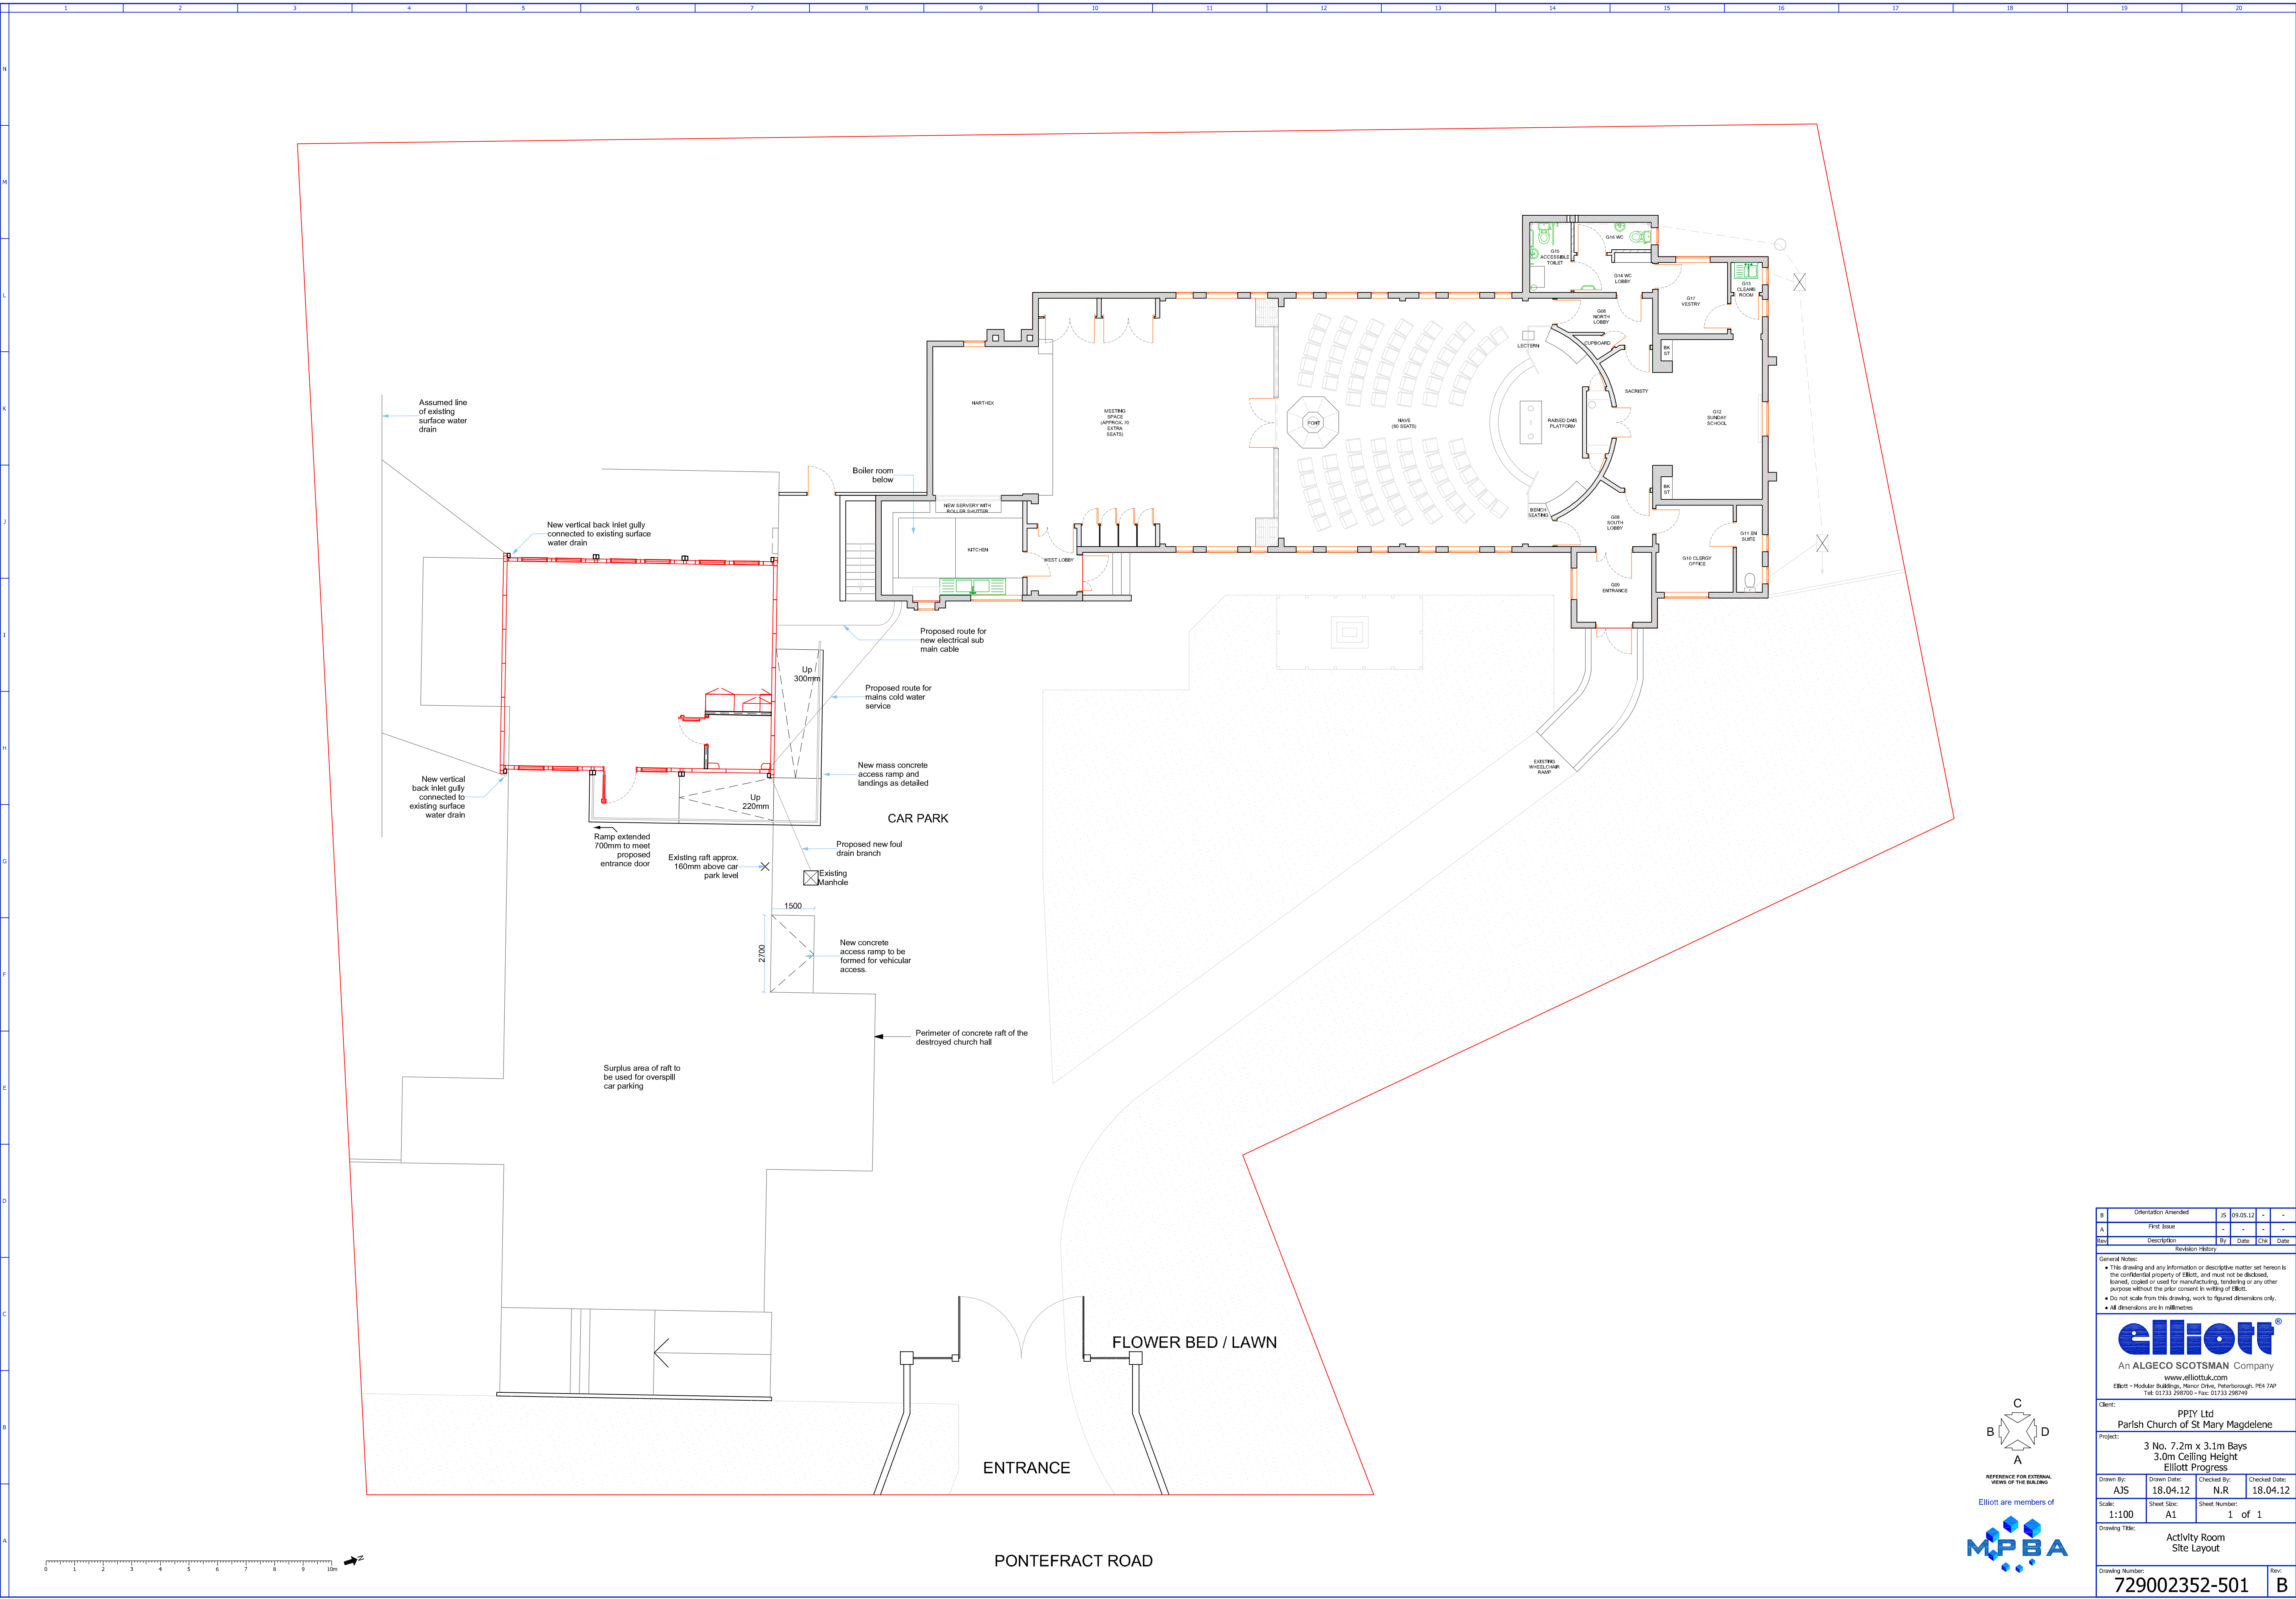

B	Orientation Amended	JS	19.05.12	-	-
A	First Issue	-	-	-	-
Rev	Description	By	Date	Chk	Date

Revision History

General Notes:

- This drawing and any information or descriptive matter set herein is the confidential property of Elliott, and must not be disclosed, loaned, copied or used for manufacturing, rendering or any other purpose without the prior consent in writing of Elliott.
- Do not scale from this drawing, work to figured dimensions only.
- All dimensions are in millimetres.

elliott
An ALGECO SCOTSMAN Company
www.elliottuk.com
elliott - Modular Buildings, Manor Drive, Peterborough, PE4 7AP
Tel: 01733 296700 - Fax: 01733 296749

Client: PPIY Ltd
Parish Church of St Mary Magdalene

Project: 3 No. 7.2m x 3.1m Bays
3.0m Ceiling Height
Elliott Progress

Drawn By: AJS	Drawn Date: 18.04.12	Checked By: N.R.	Checked Date: 18.04.12
Scale: 1:100	Sheet Size: A1	Sheet Number: 1 of 1	

Drawing Title: Activity Room Site Layout

Drawing Number: 729002352-501

Rev: B