



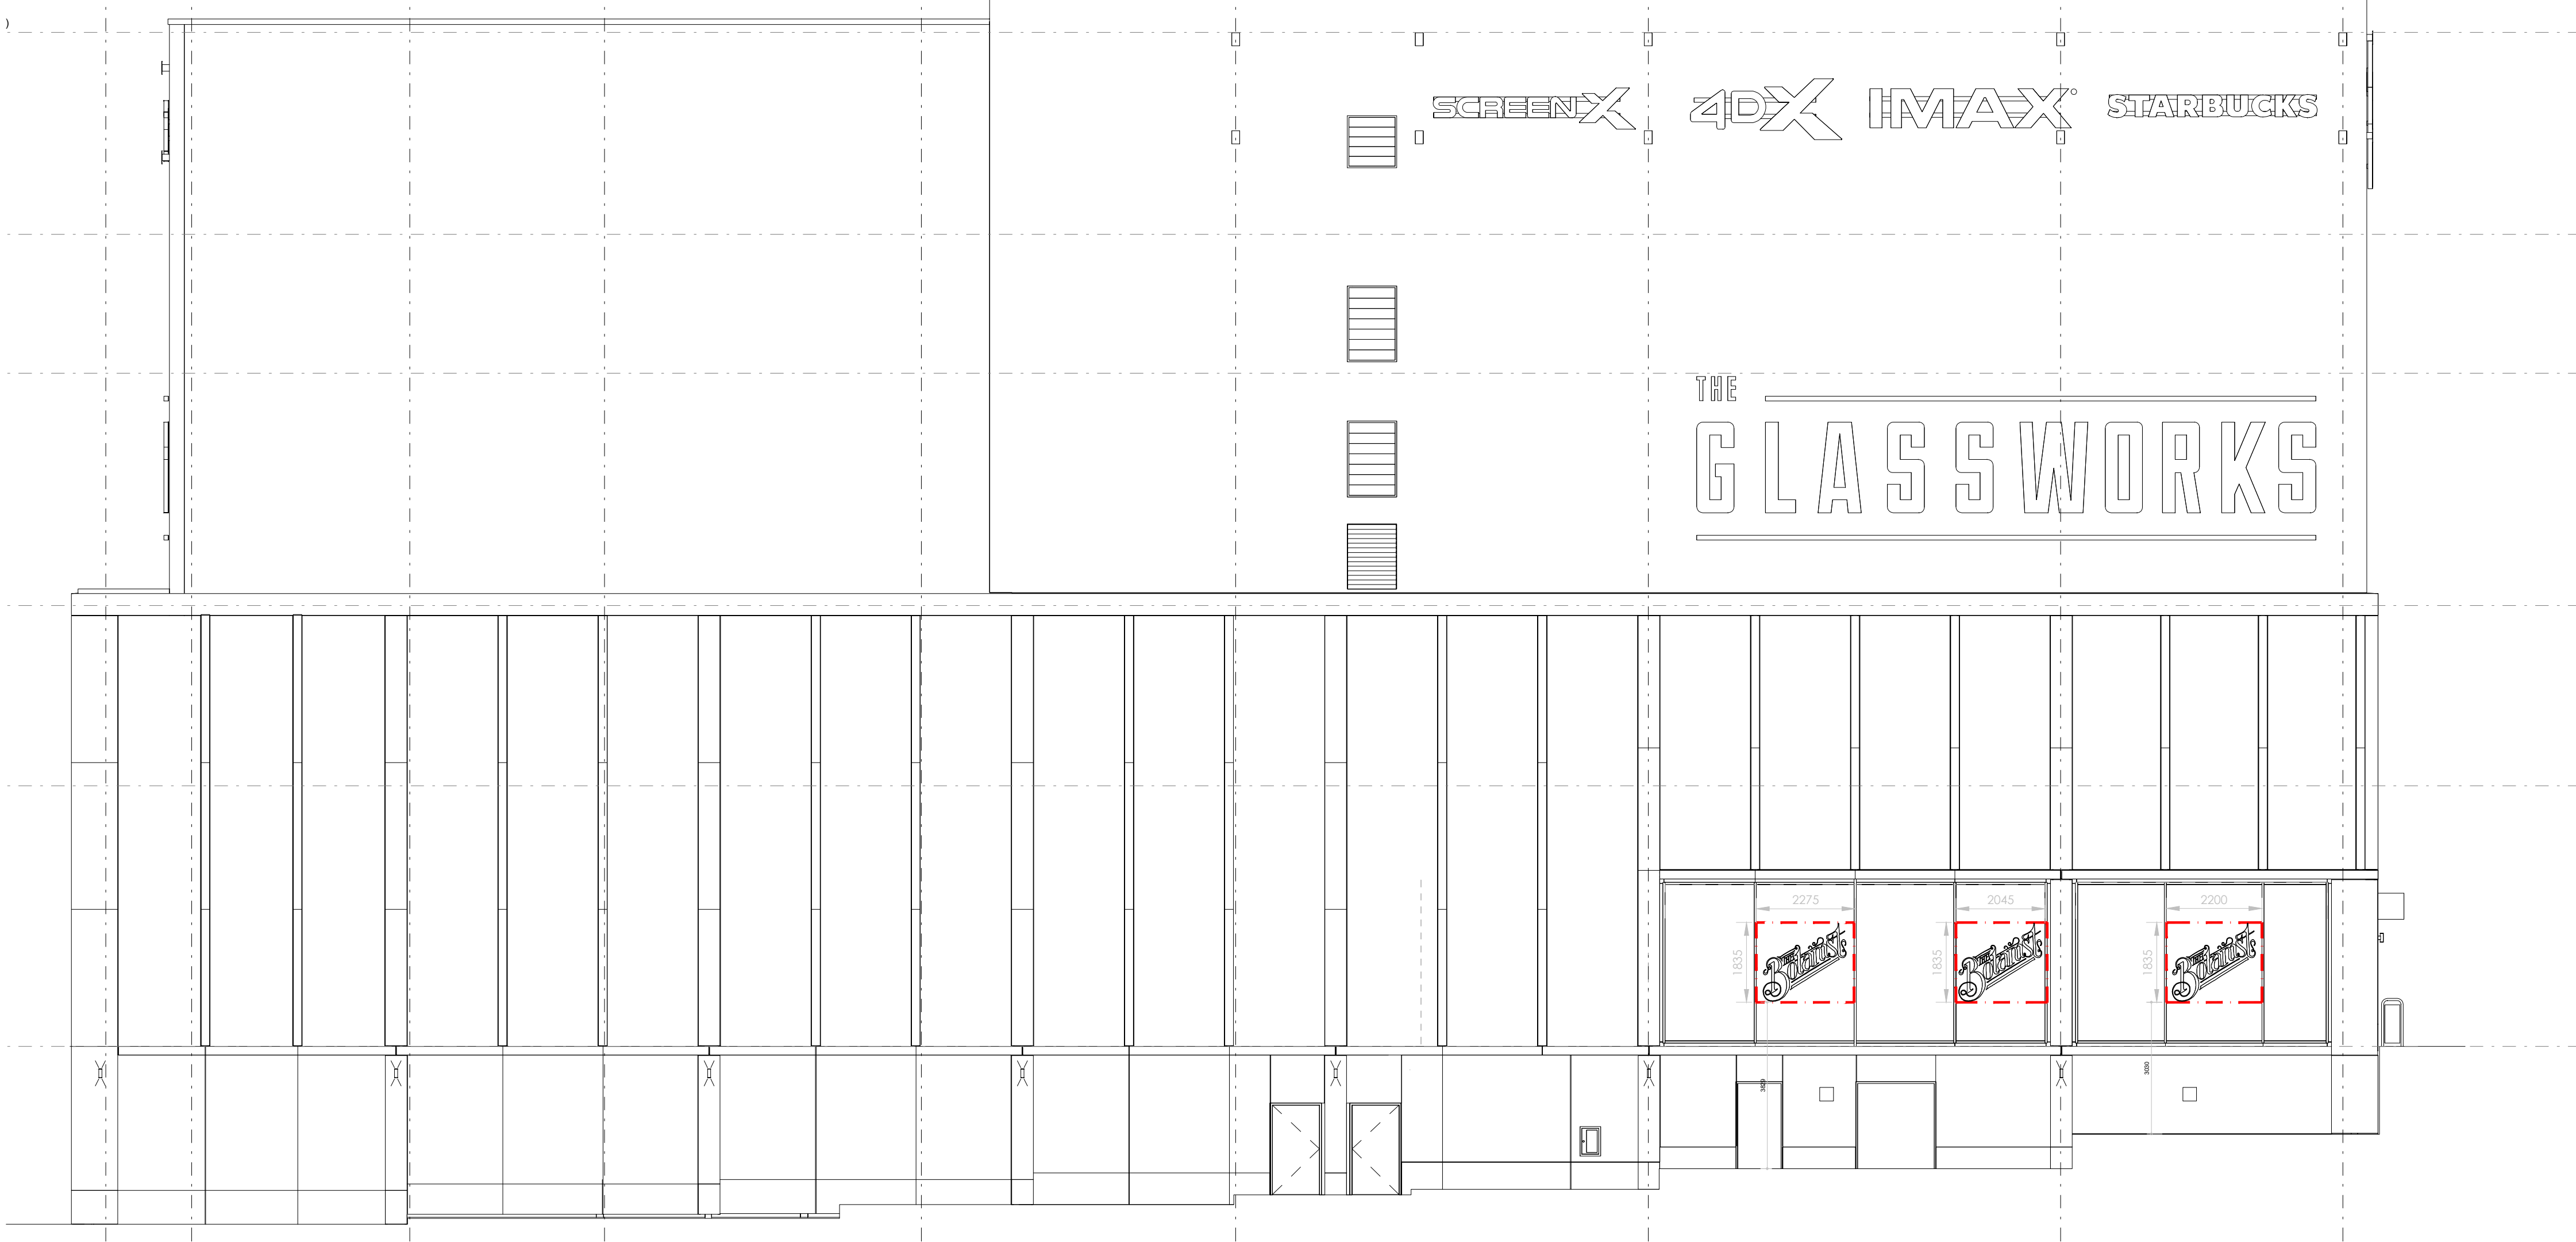

Proposed North Side Elevation, 1:100

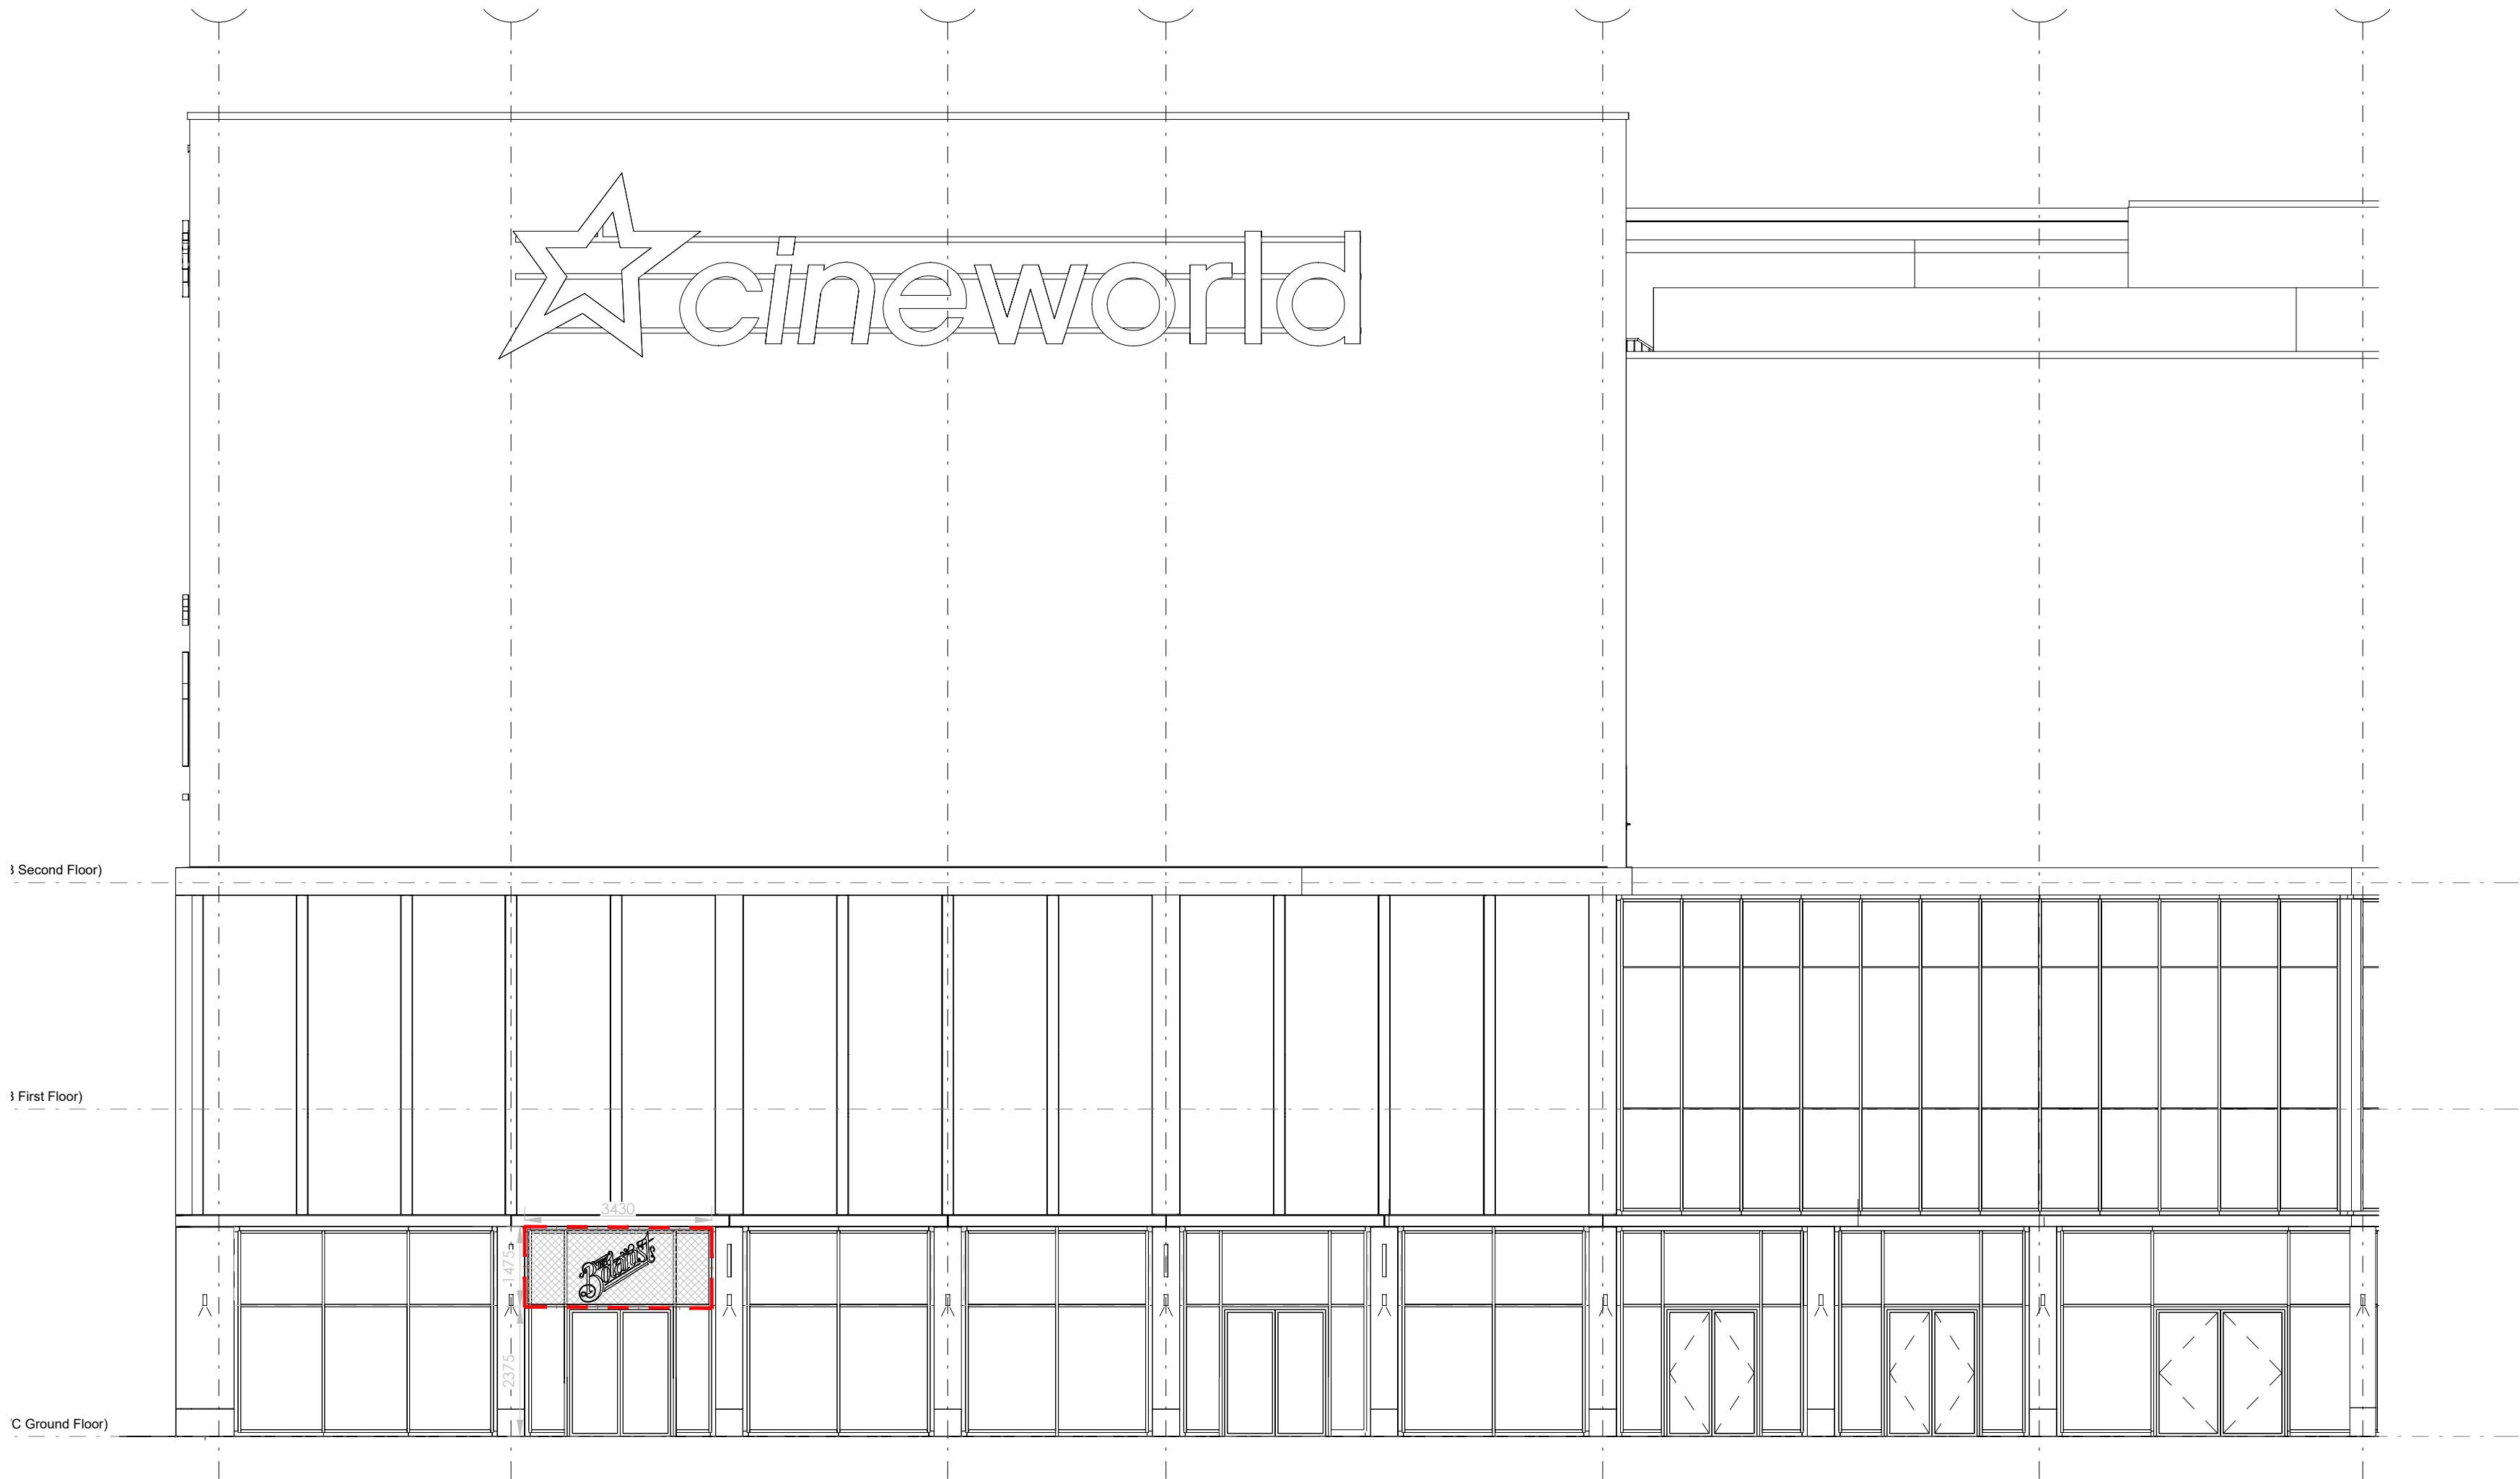

Proposed West Side Elevation, 1:100

Do not scale off this drawing. All dimensions to be checked on site prior to manufacture and construction. This drawing is the property of The New World Trading Company and should not be reproduced without permission.
All discrepancies to be brought to the attention of the designer immediately.
This drawing to be read in conjunction with the specification / bill of quantities and related drawings.

REVISIONS				
REV	DESCRIPTION	DATE	DB	CB

TENDER

PROJECT DETAILS

The Botanist - Barnsley

DRAWING TITLE

Proposed Elevations

DRAWN BY

Michael Lovell

DATE

15/12/22

SCALE

As stated @ A1

DRAWING NO

NW22 - 16

REVISION

THE
NEW WORLD TRADING Co.
2 MALT STREET KNUTSFORD
CHESHIRE WA16 6ES
01565 213 213
property@nwtcuk.com

PROPERTY OF THE NEW WORLD TRADING Co. 2019