
DRAWING TITLE

LAND OFF MEADOW VIEW CLOSE HOYLAND SOCIAL HOUSING DEVELOPMENT

DRAWING NO.

M438/4A

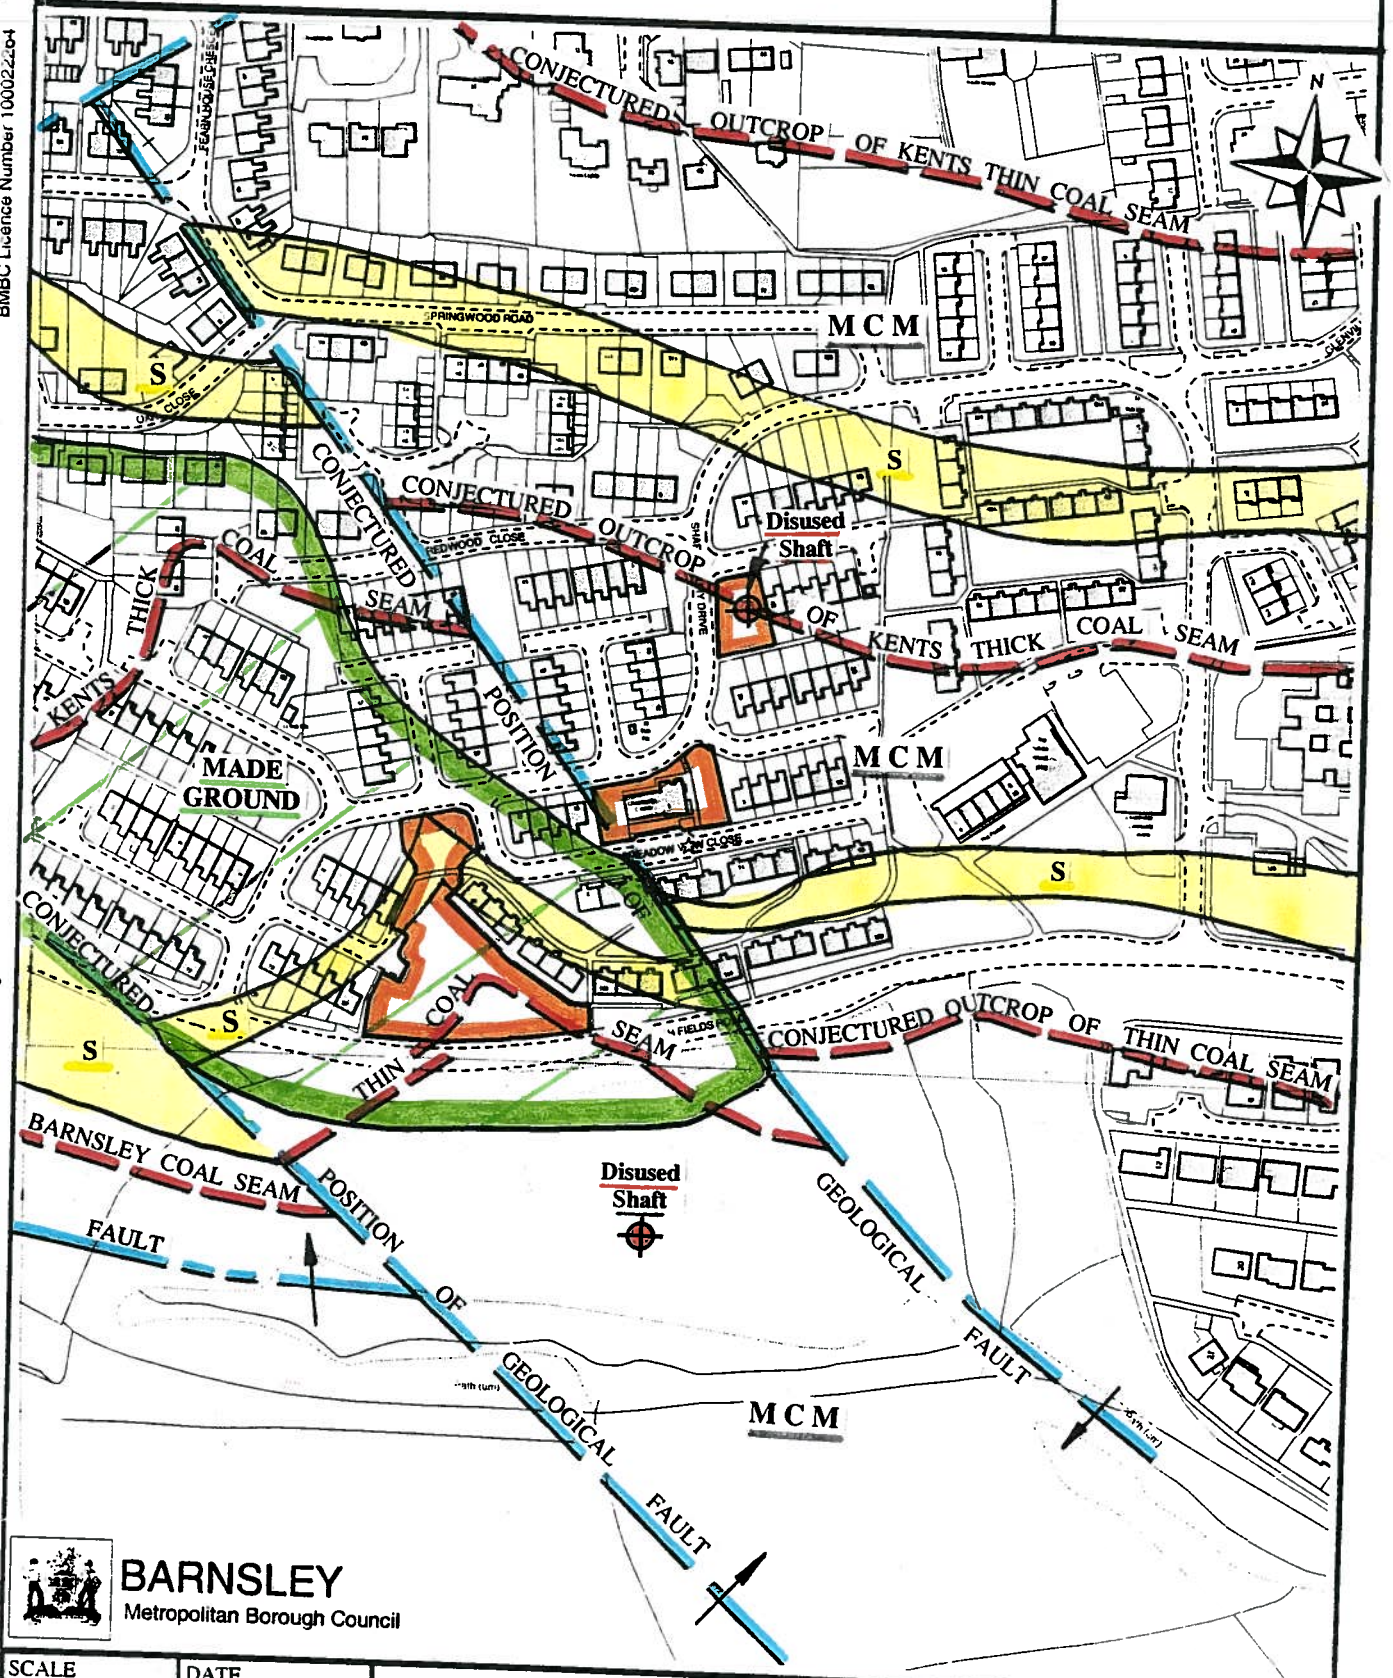

BARNSLEY
Metropolitan Borough Council

SCALE	DATE		O.S REFERENCE
1:2500	29.5.13	SOUTH YORKSHIRE MINING ADVISORY SERVICE	SE 3600
DRAWN BY: AS	CHECKED BY:		P. JAMES BSc (Hons) PRINCIPAL MINING ENGINEER

BMBC Licence Number 100022264 2012
Reproduced from the Ordnance Survey mapping with the permission of the Controller of Her Majesty's Stationery Office © Crown copyright. Unauthorised reproduction infringes Crown copyright and may lead to prosecution or civil proceedings.