

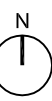


GENERAL NOTES:
DO NOT SCALE FROM THIS DRAWING. DIMENSIONS GOVERN
ALL DIMENSIONS ARE IN MILLIMETRES UNLESS NOTED OTHERWISE
ALL DIMENSIONS SHALL BE VERIFIED ON SITE BEFORE PROCEEDING WITH THE
WORK
PUNCKE LANDSCAPE SHALL BE NOTIFIED IN WRITING OF ANY
DISCREPANCIES
ALL DIMENSIONS ARE NOMINAL DIMENSIONS
PUNCKE LANDSCAPE LIMITED ACCEPT NO LIABILITY FOR ANY EXPENSE
LOSS OR DAMAGE OF WHATSOEVER NATURE AND HOWEVER ARISING FROM
ANY VARIATION MADE TO THIS DRAWING OR IN THE EXECUTION OF THE
WORK TO WHICH IT RELATES WHICH HAS NOT BEEN REFERRED TO THEM
AND PRIOR APPROVAL OBTAINED

DRAWING NOTES:

KEY:

- | | |
|---|--|
|  | Existing 2.0m mixed boundary fence line retained |
|  | Proposed 1.2m hedge and post and wire fence |
|  | Proposed 2.0m weldmesh secure fenceline |
|  | Proposed Wall mounted fence 2.0m combined height |
|  | Proposed Gates |
|  | Vehicular circulation |
|  | Pedestrian circulation |
|  | Car Parking bays |
|  | Disabled Parking bays |
|  | Deliveries |

[illegible]

p l i n c k e

MANCHESTER t: 0161 237 9223 f: 0161 237 5938 e: north@plincke.co.uk
MANCHESTER t: 0161 237 9223 f: 0161 237 5938 e: south@plincke.co.uk
MANCHESTER t: 0161 237 9223 f: 0161 237 5938 e: london@plincke.co.uk
MANCHESTER t: 0161 237 9223 f: 0161 237 5938 e: midlands@plincke.co.uk

WARNESLEY BSF

ST MICHAEL'S JOINT ALC SITE SECURITY & CIRCULATION

UNIT: OR			
SCALE: :1000 @ A1		STATUS: PLANNING	
WG NO: P4L_MIC_PLI_31_SW_00_07			
DATE: 5.10	DRN: MG	CHK: HB	APP:
PO: O2	JOB NO: N10-09-02		
LIC:			