



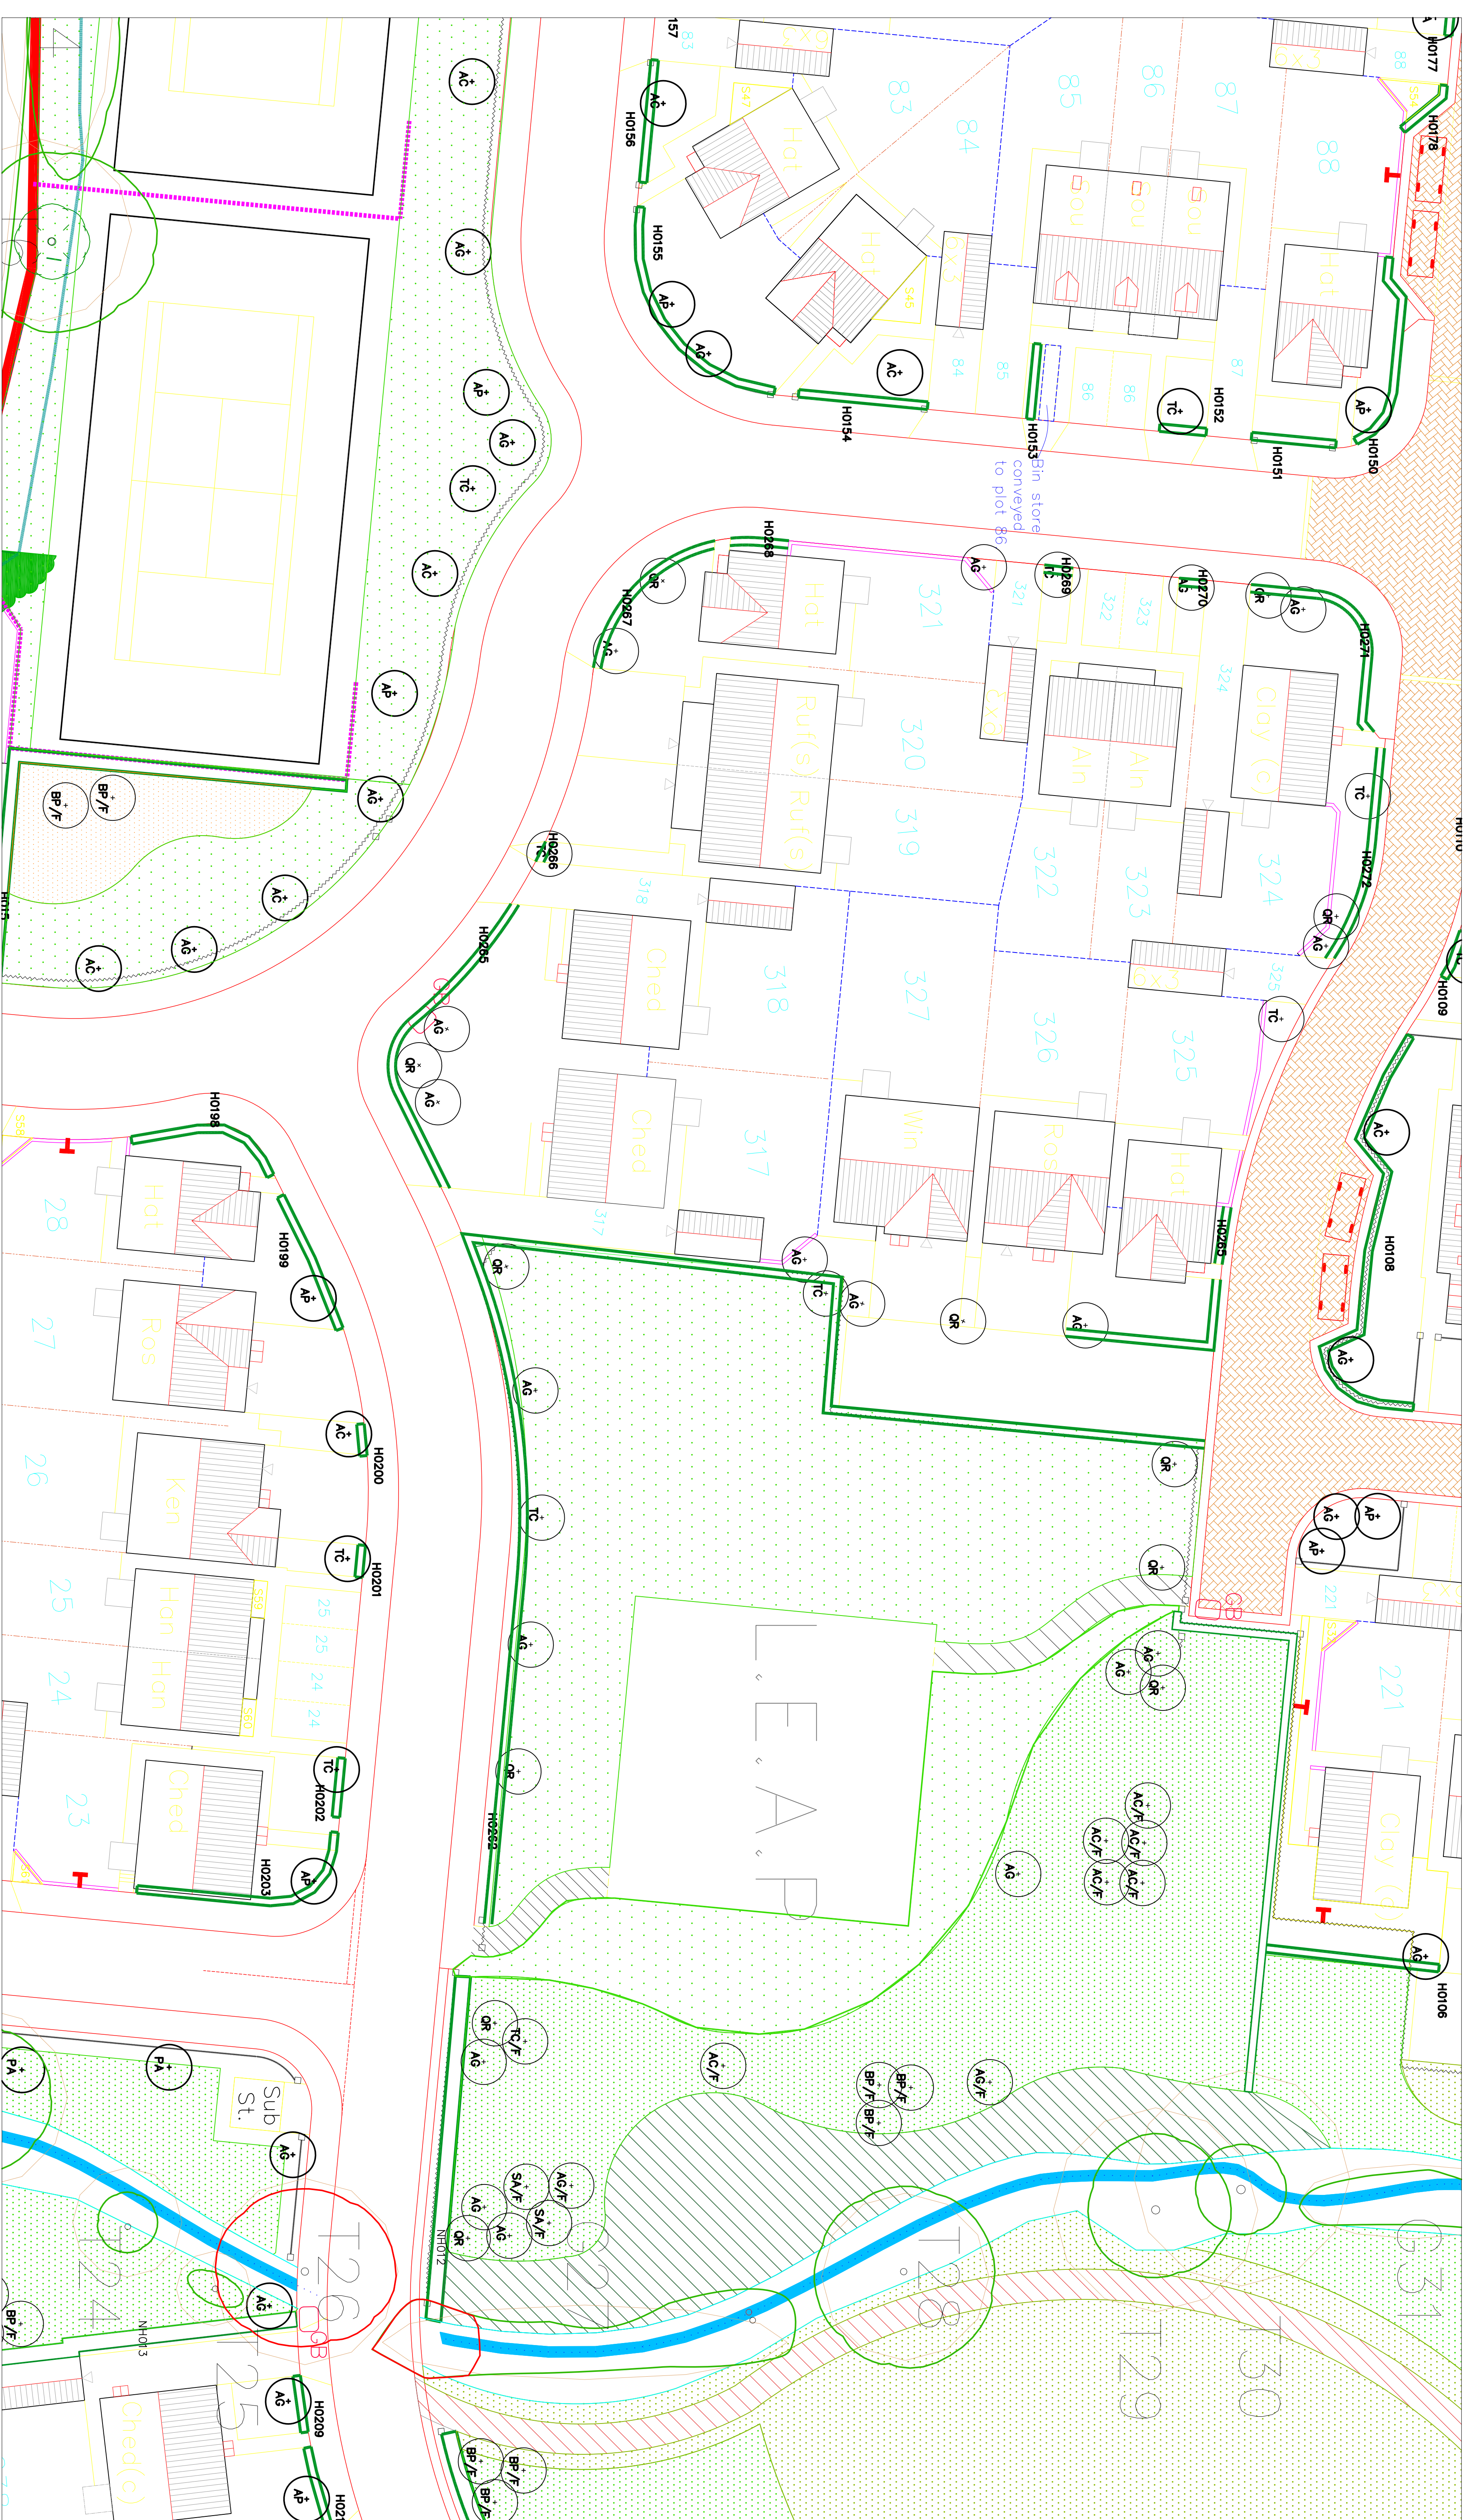


LEGEND




Refer to drawing Appendix 4: Tree Protection Plan Ref: 1310 for trees to be retained / removed produced by AWA Tree Consultants

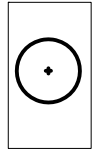


H222 Proposed Hedges

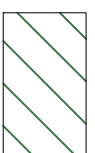


W1 Mix

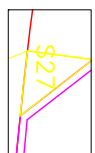

Proposed Shrub Beds	Wildflower Grass, EWM5 Mix by Emorsgate Seeds
	
	Sowing Rate: 1.5g/m ²

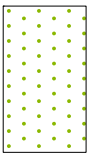


Wildflower Grass;
EL1F Mix by Emorsgate Seeds
Sowing Rate: 1.5g/m²

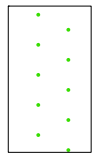

Amenity Grass;
A22 Mix by Germinal Seeds
Sowing Rate: 50.00g/m²



Existing Watercourse.
Refer to Ecological Estates report EE-P-007-01 for recommendations to this area

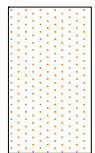

LOCATION PLAN



Note.
To be read in conjunction with
drawings 5685-93-014, 015, 016, 017

Project	Willthorpe, Barnsley	Drawn Name	Planting Plan 9 of 13	Scale at A1:	1:200	Drawn No:	5685-93-009	Drawn:	Checked:	Date:	Layout updated
