



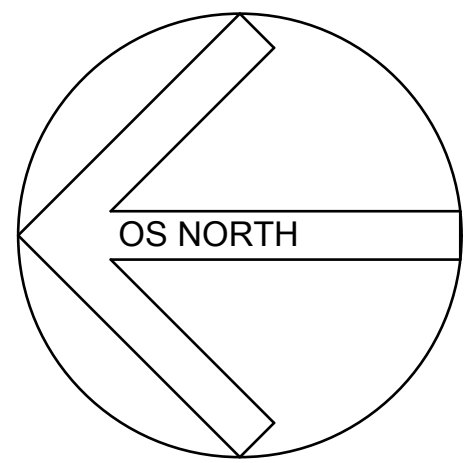

OS NORTH

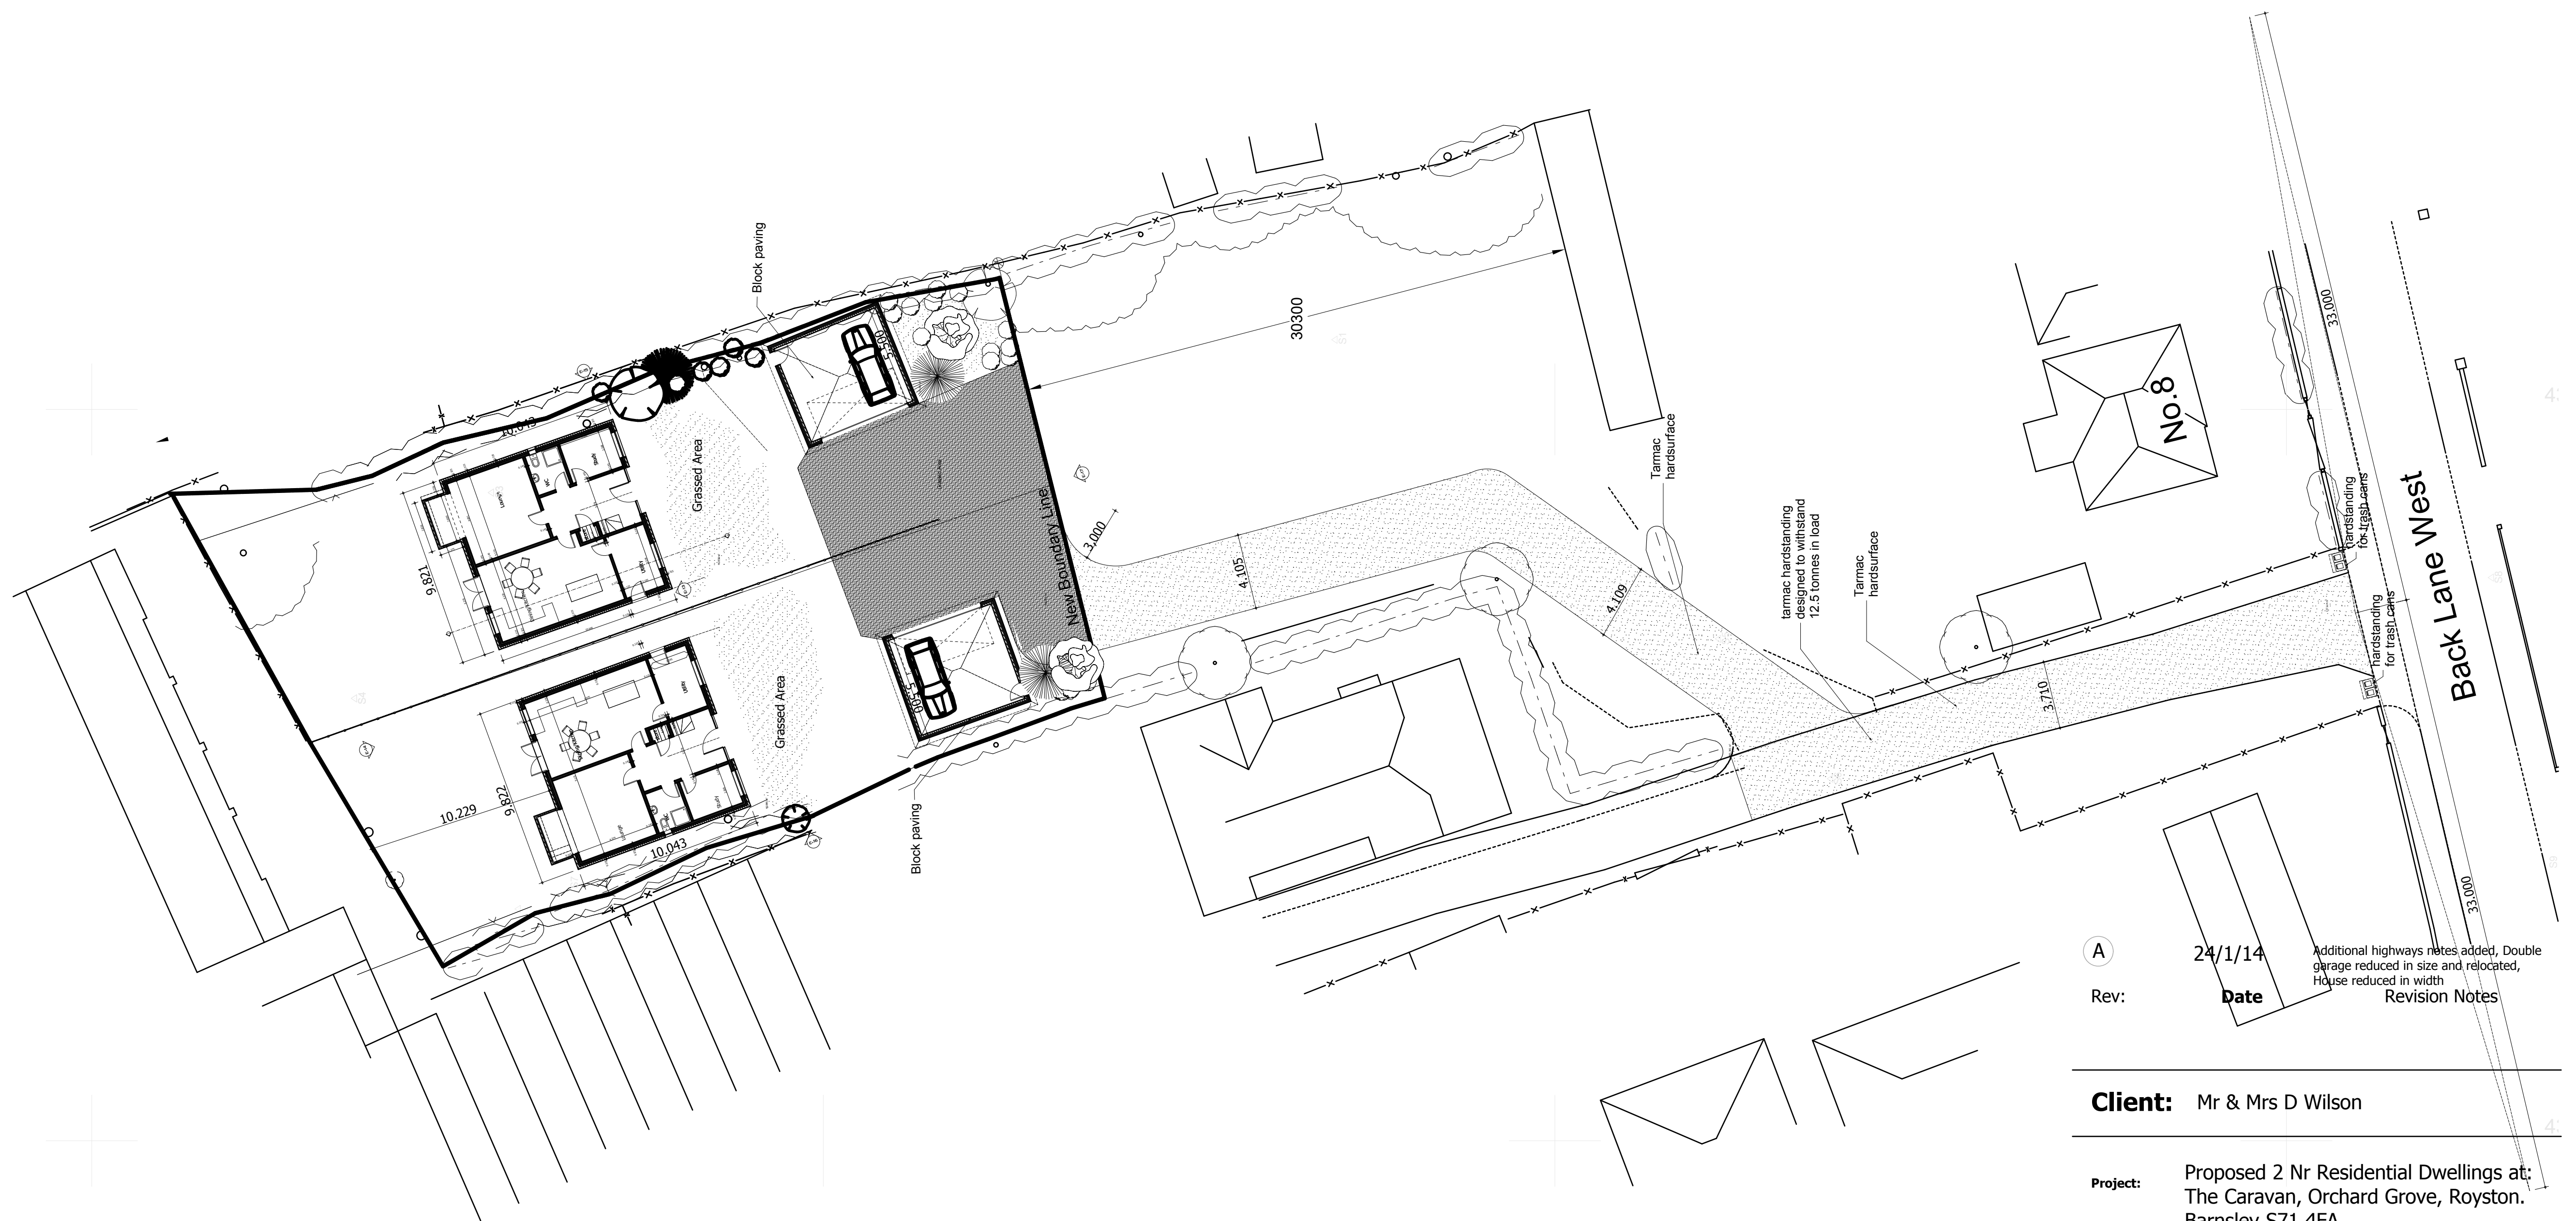

A

Rev:

24/1/14

Date

Additional highways notes added, Double garage reduced in size and relocated, House reduced in width
Revision Notes

Client: Mr & Mrs D Wilson


Project: Proposed 2 Nr Residential Dwellings at:
The Caravan, Orchard Grove, Royston.
Barnsley S71 4FA

Drawing Title: Site Layout

Scale: 1:200 **Date:** 24/01/2014

Drawn By: AR **Rev:** A

Drawing Nr: SL1

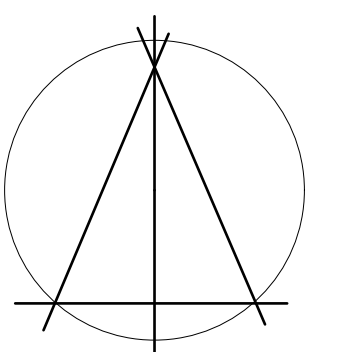

Alan Robinson
Chartered Architect BA Dip Arch RIBA BSc (Hons)
2 Gawber Road, Barnsley S75 2AF
Tel/Fax 01226 286066
Mob: 07947808933