


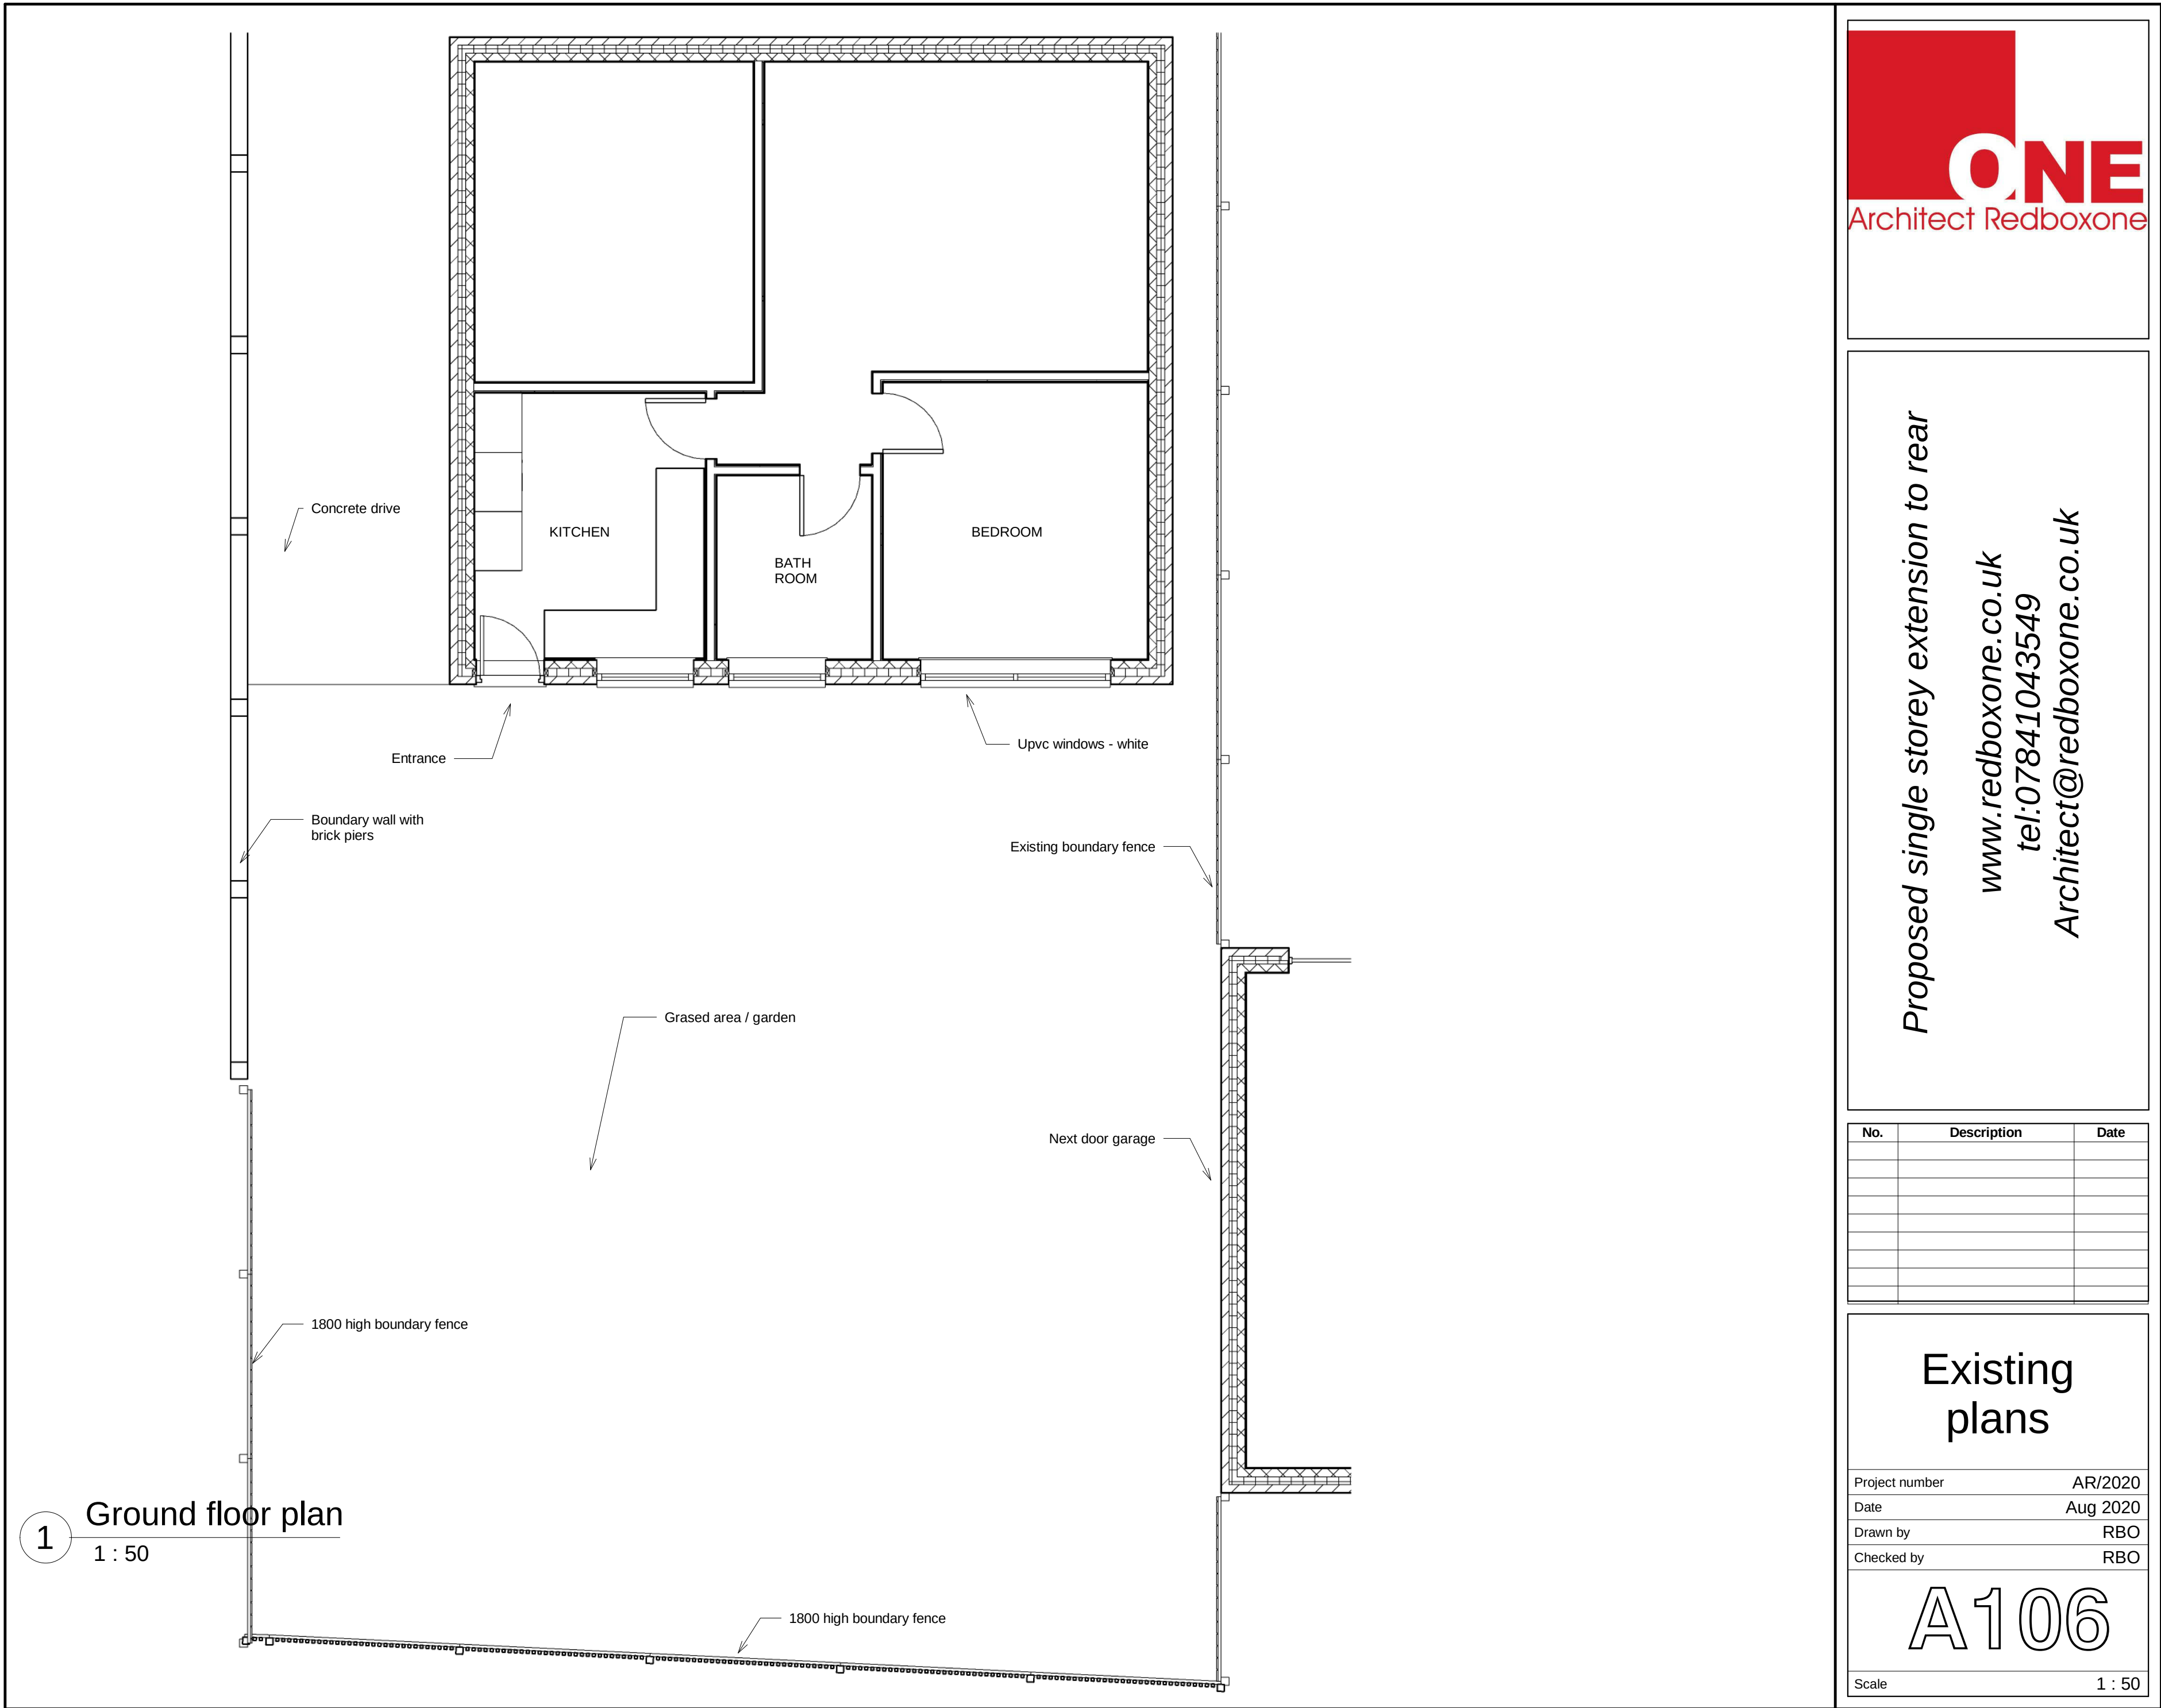

Proposed single storey extension to rear

www.redboxone.co.uk
tel:07841043549
Architect@redboxone.co.uk

No.	Description	Date

Existing plans

Project number	AR/2020
Date	Aug 2020
Drawn by	RBO
Checked by	RBO

A106

Scale	1 : 50
-------	--------