


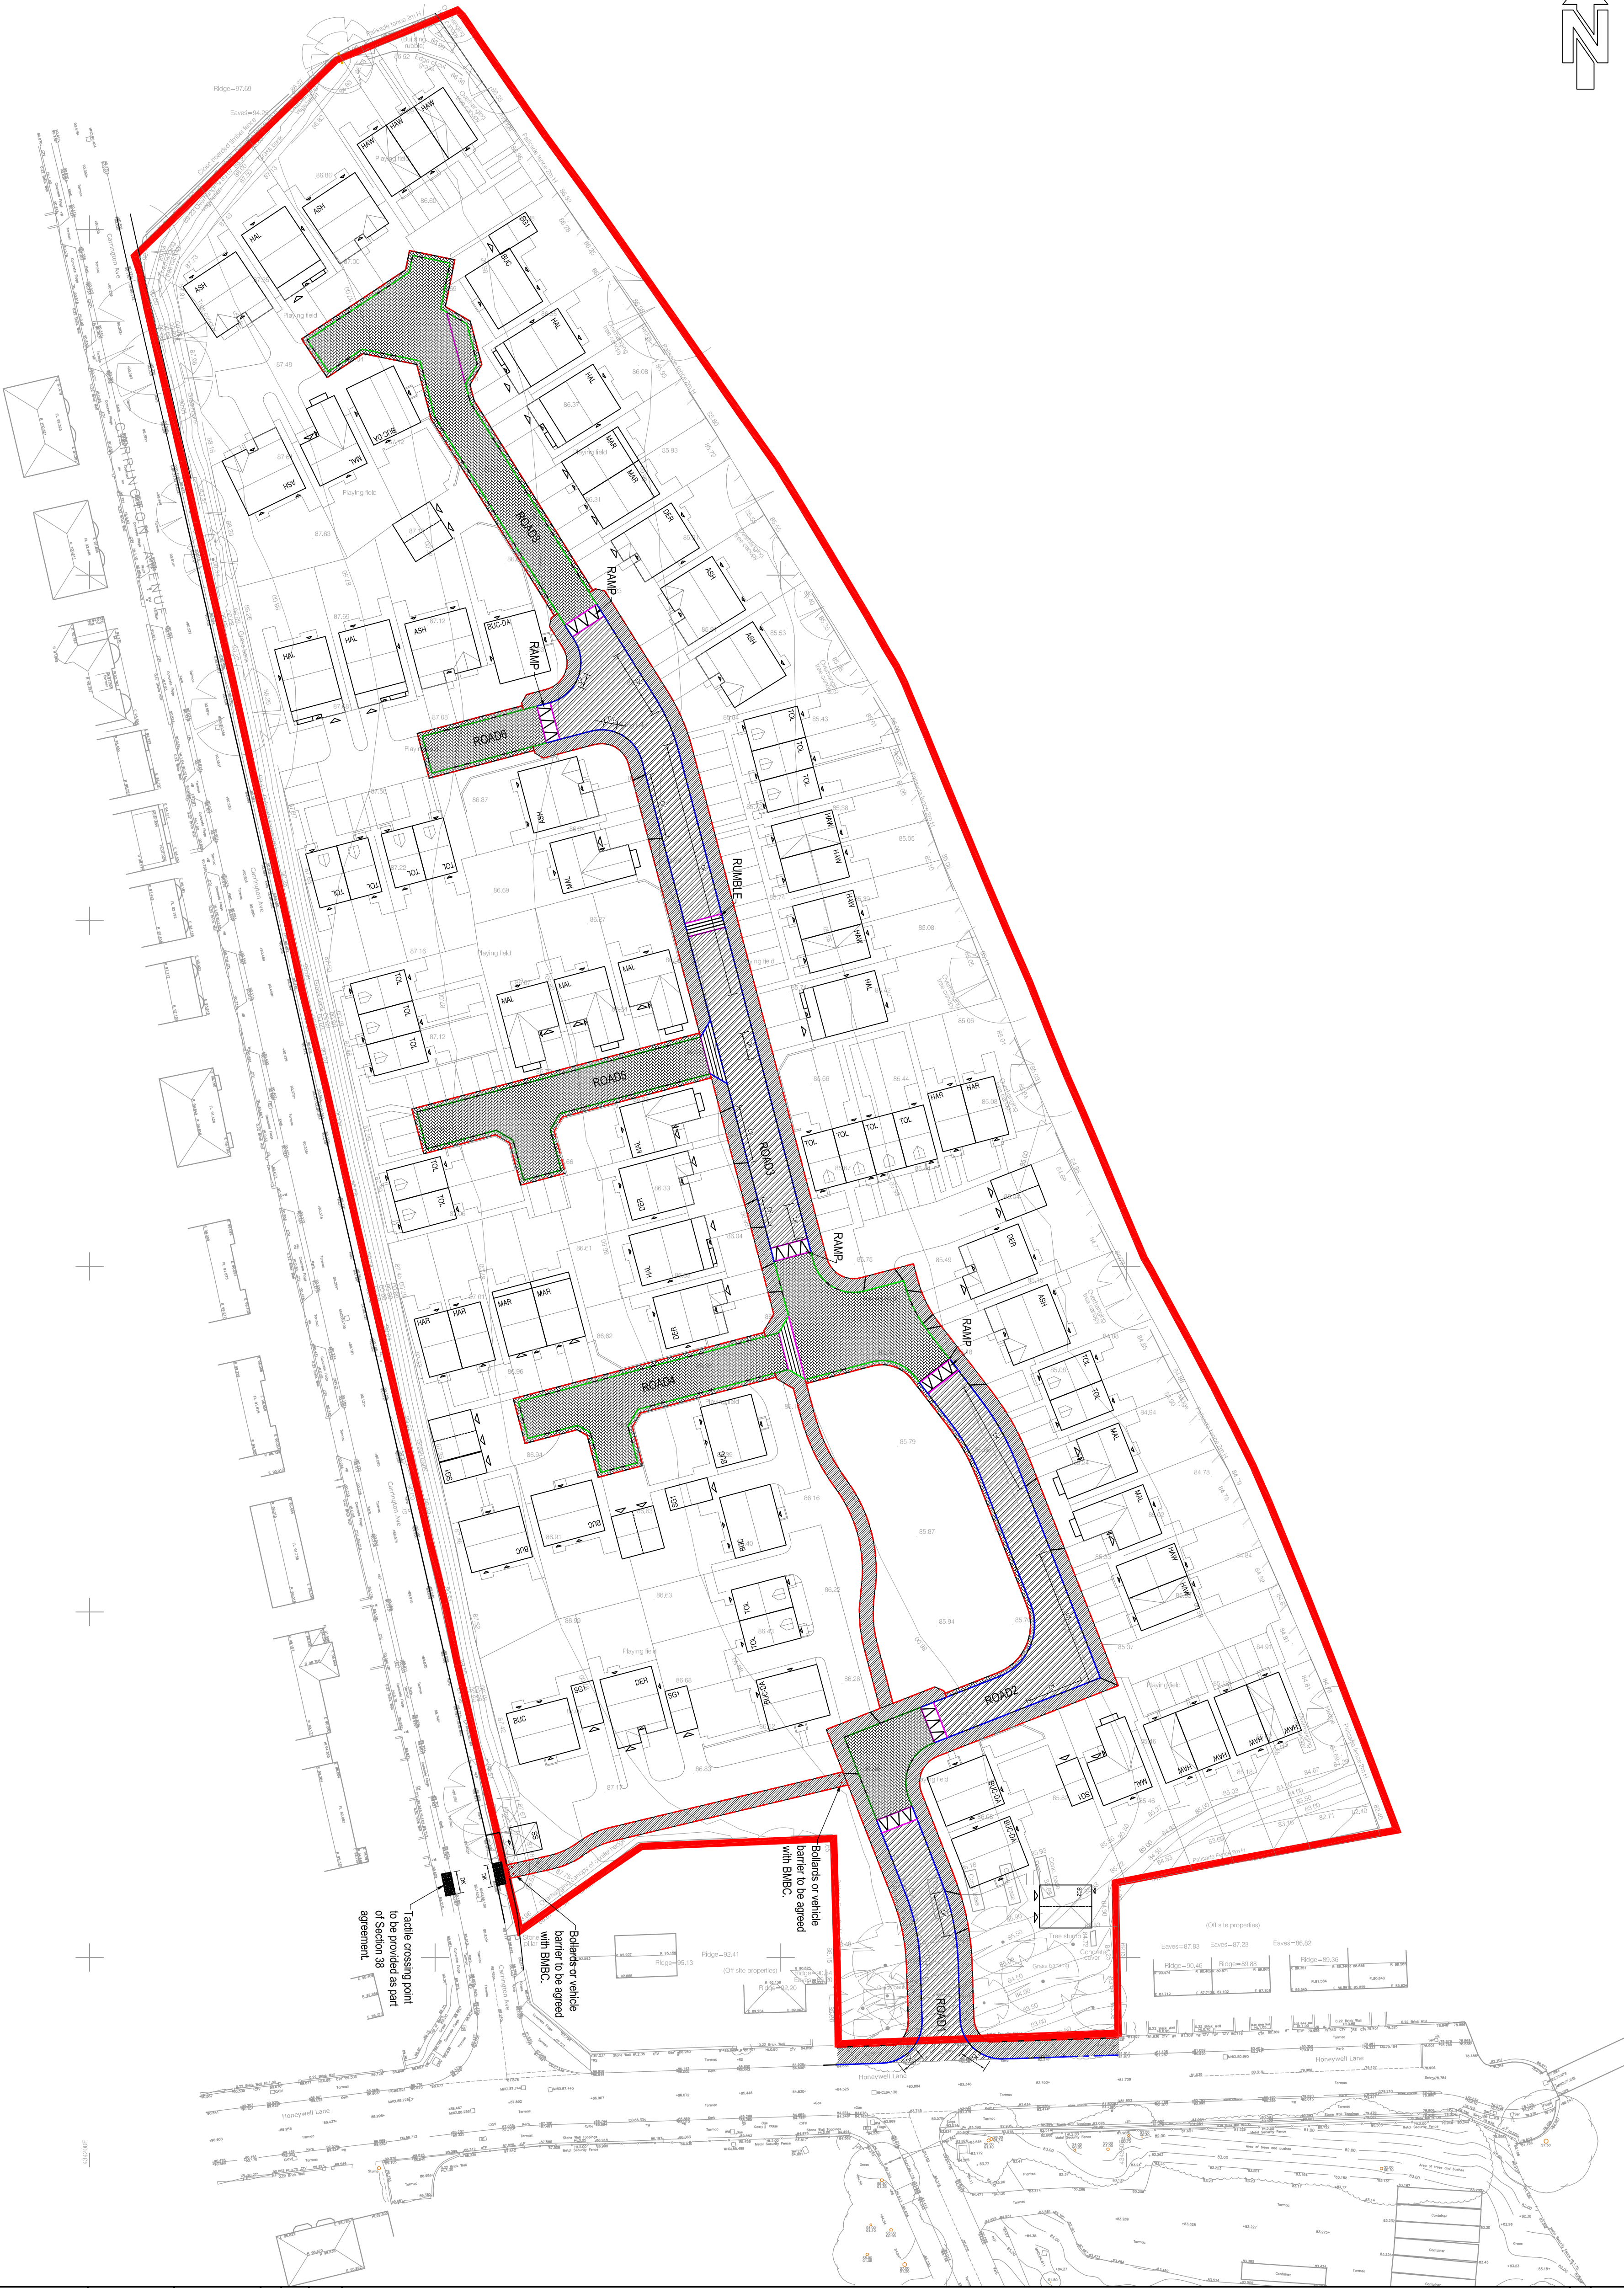

INFORMATION WITHIN THIS DRAWING IS NOT NECESSARILY PROPORTION TO SCALE.
ALWAYS USE FIGURED DIMENSIONS AND CO-ORDINATES - IF IN DOUBT, ASK.

NOTES

- Access Road Type 5A, Tarmac finish.
- Footpath construction.
- Access Road Type 5B, Block paved finish.
Brindle blocks to carriageway, Red blocks to
margins.
- Plasmobility Kerb 99, Colour charcoal.
- PCC Edging
- HB2 Kerb
- Channel Blocks
- NOTE: RAMPS TO BE CONSTRUCTED USING
90° HERRINGBONE BLOCKWORK
PATTERN.



B	Revised to suit latest revision of Miller Homes planning layout. Block colours indicated.	RJ	CH	19.08.16
A	First Issue.			
REV	DESCRIPTION	SIG	CHK	DATE

MILLER HOMES

HONEYWELL LANE, BARNSELEY

SURFACES AND KERBING

Eastwood & Partners

CONSULTING ENGINEERS

St. Andrew's House

23 Kingfield Road

Sheffield

S11 9AS

Tel 0114 255 4554

Fax 0114 255 4330

mail@eastwoodandpartners.com

www.eastwoodandpartners.com

EOP

ENGINEERS

DRAWN	CHECKED	DATE	DRAWING NUMBER	REV
RJ	CH	13.07.16	38903/012	B
SCALE WHEN PLOTTED AT A1			PRELIMINARY	