





Scale Check:

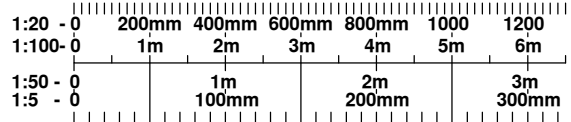

- Screen Wall 1.8m
- Screen Fence 1.8m
- Screen Fence 1.5m with trellis 0.3m

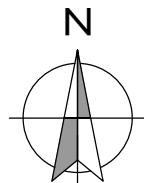

Rev	Details	Date	By	CHK
DATE	10.09.2019	DRAWN	DL	
SCALE	1:500 @ A2	CHK		

Enclosures Layout

Brunswick Street, Thurnscoe.

Dwg No KM2018-007

Keepmoat, The Waterfront, Lakeside Boulevard,
Doncaster, DN4 5PL.
Tel: 01302 346620 www.keepmoat.com

