


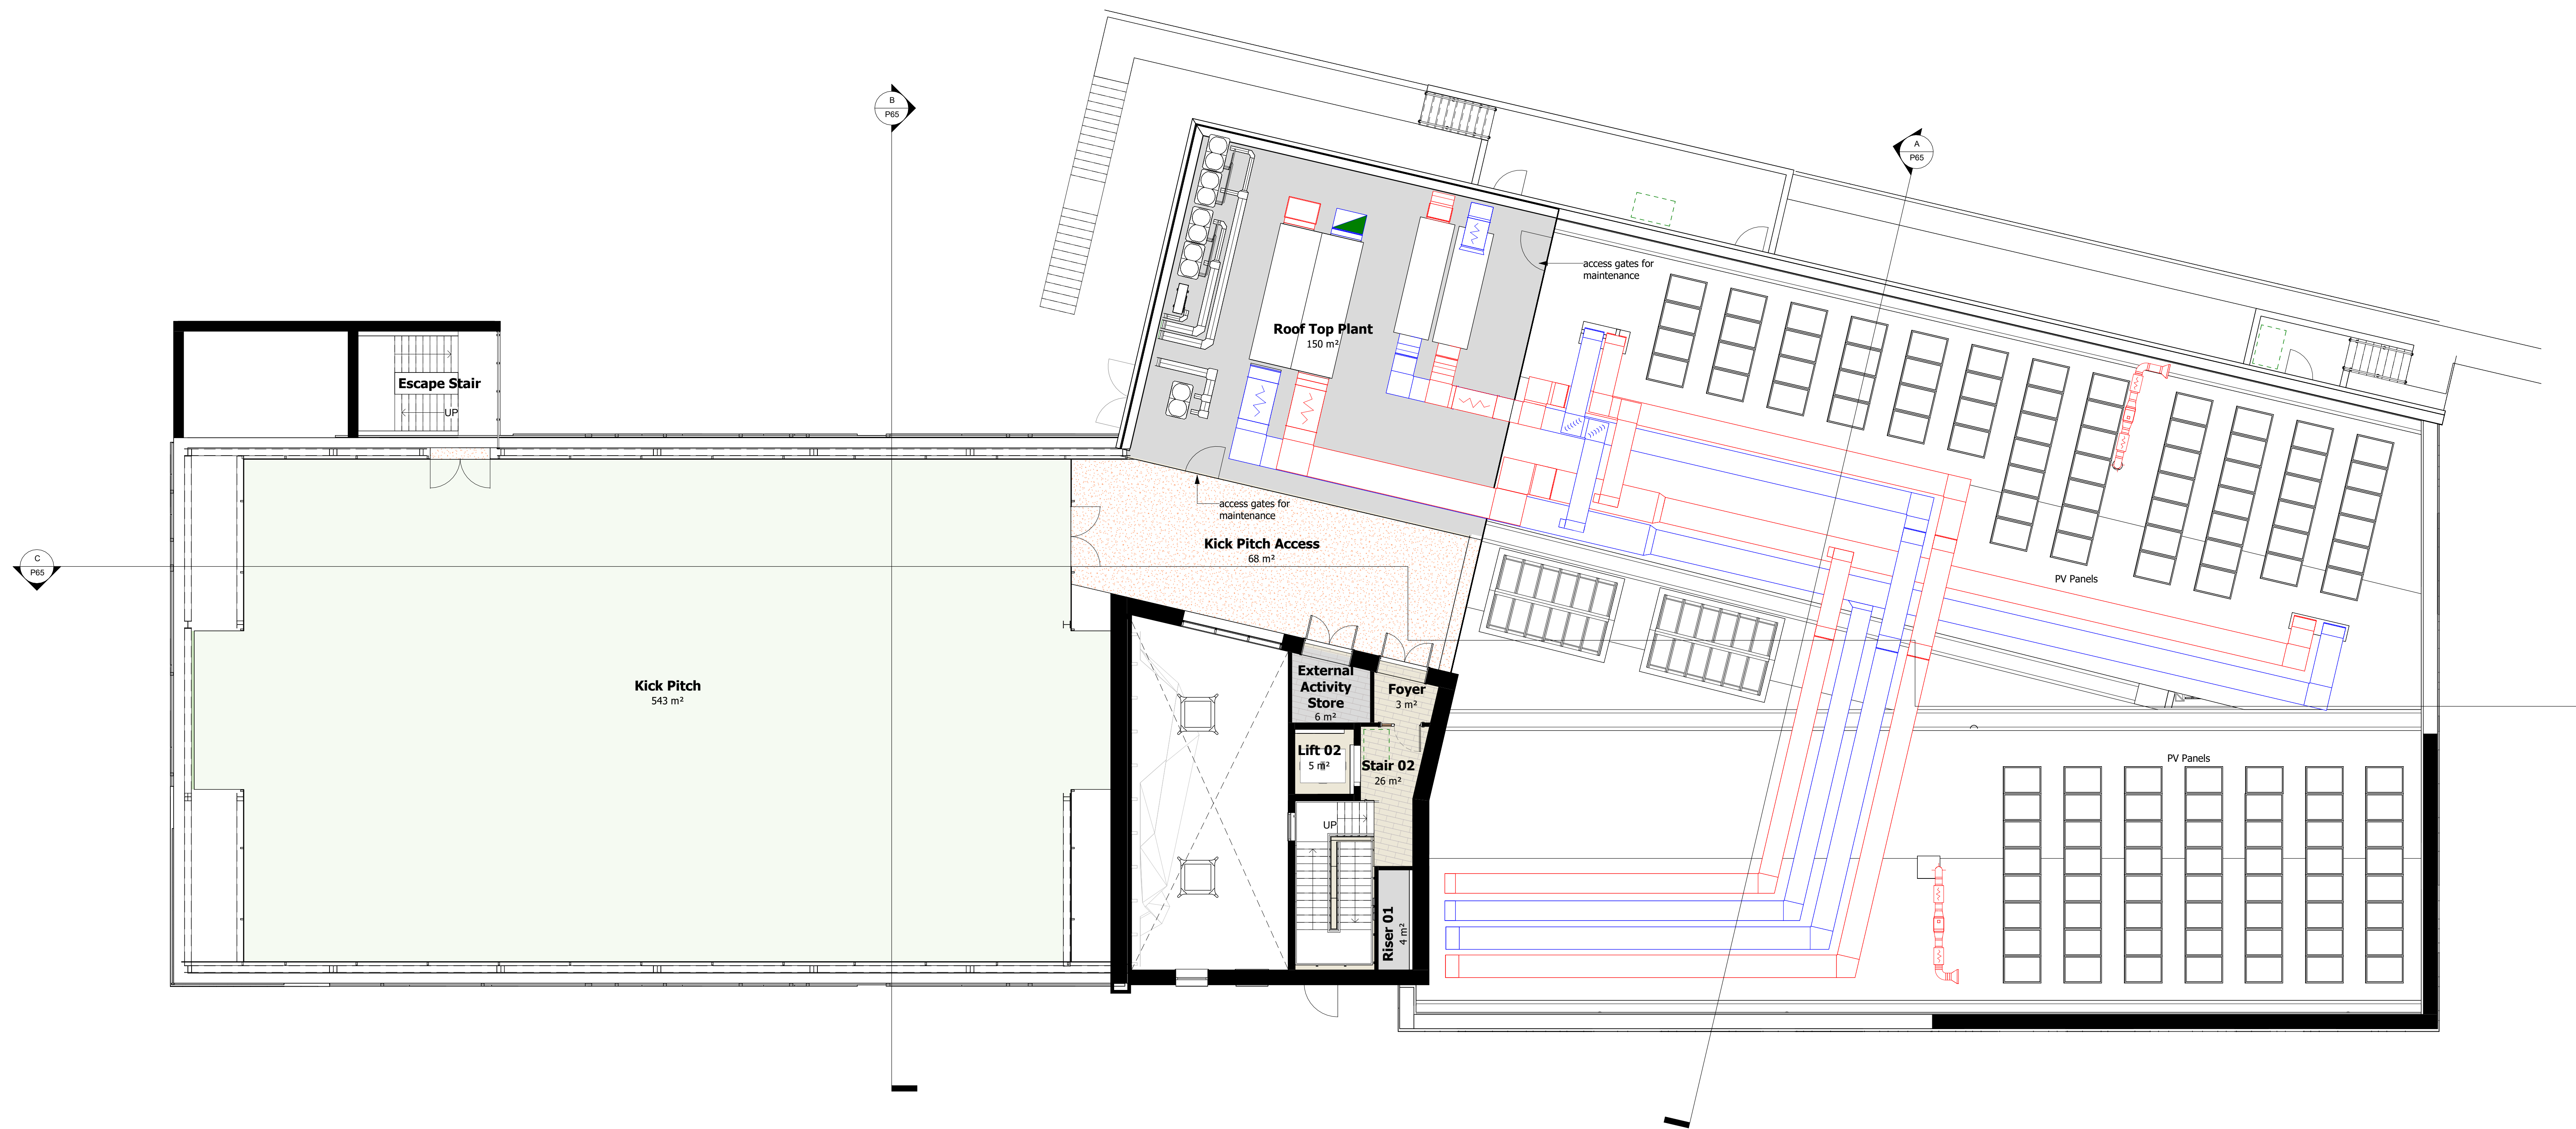

Revision	Drawn
Project	DC
Barnsley Youth Zone	Date
Land off Schwäbisch Gmünd Way, Barnsley	04.04.2022
Client	Scale(s) 1 : 100
OnSide	Status
Sheet Title	Planning Issue
	Project No.
	83-18
	Rev
	84R-HBA-V1-02-DR-A-P62

Proposed Kick Pitch Level Plan

harchitects

The Old Telephone Exchange, Albert Street, Rugby, Warks, CV21 2SA
info@hb-architects.co.uk | www.hb-architects.co.uk | 01788 576137