




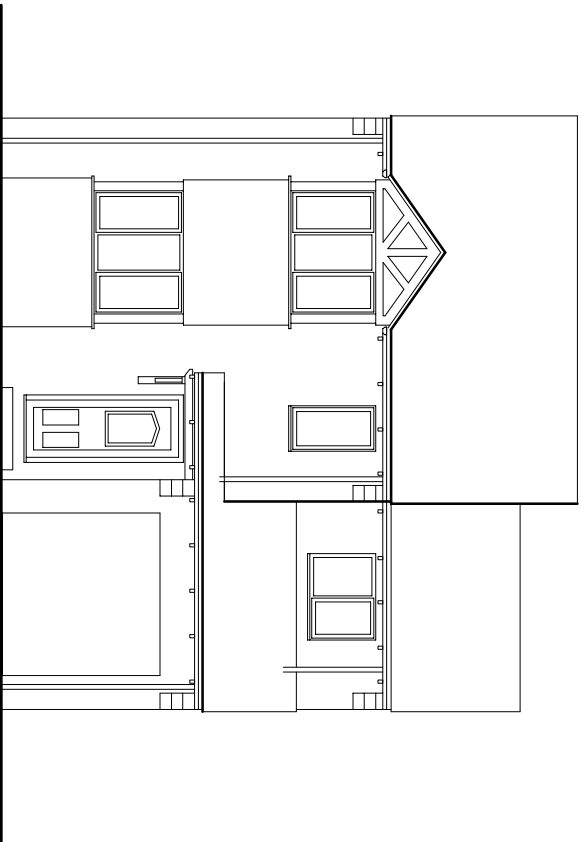


FRONT ELEVATION

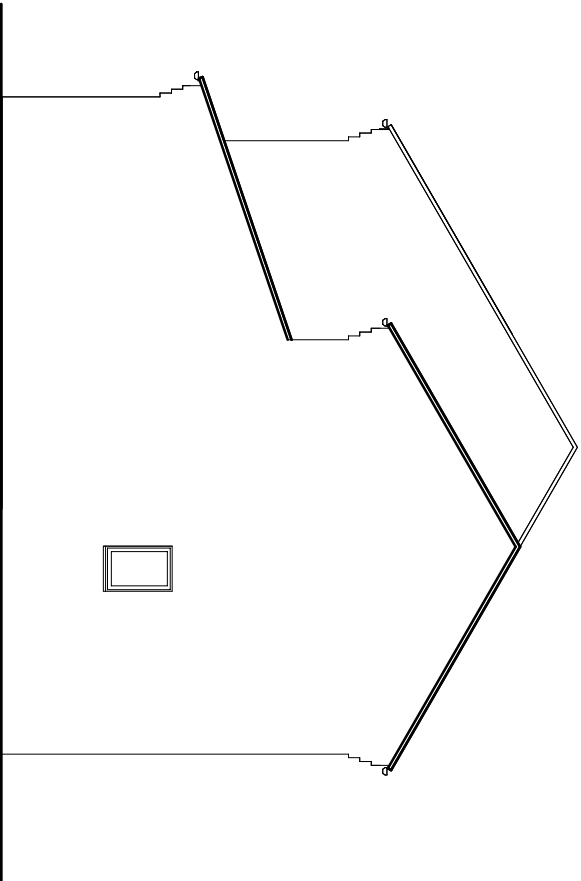


SIDE ELEVATION

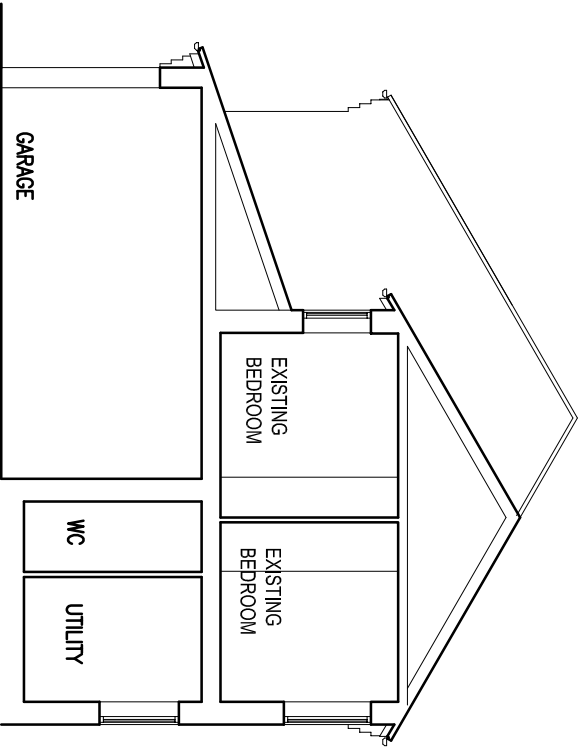

SECTION

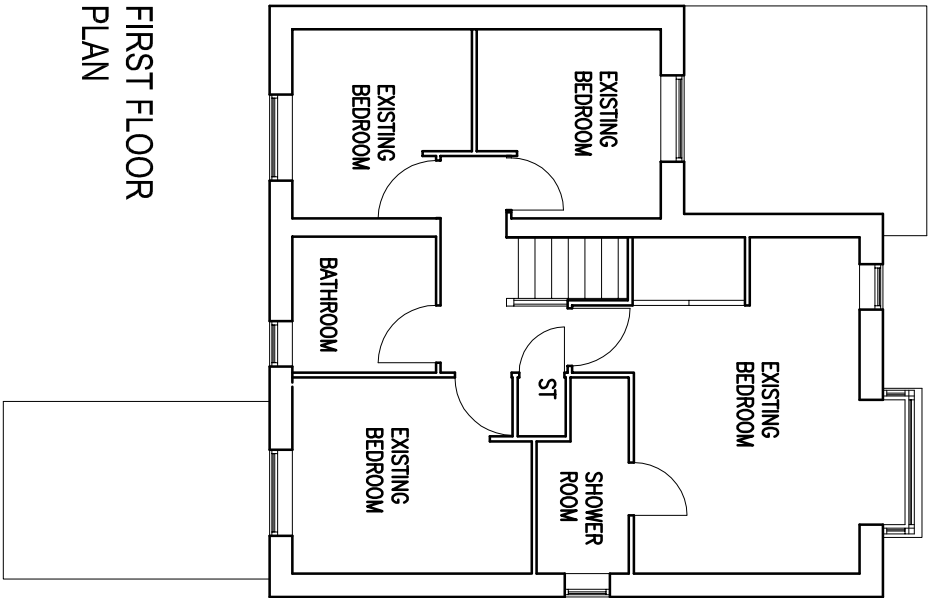

FIRST FLOOR
PLAN

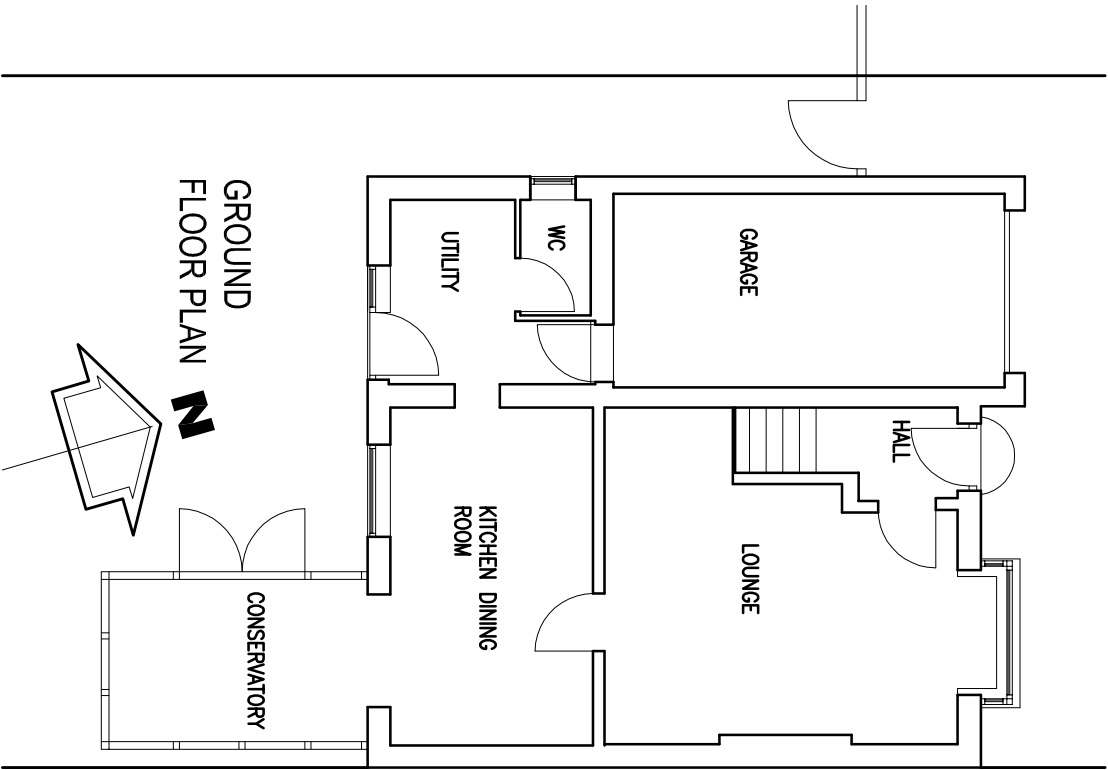

GROUND
FLOOR PLAN



4, CHURCH LANE
WOODFORD
STOCKPORT
CHESHIRE SK7 1RQ

PROJECT
SILKSTONE
11 BROADGATES
First Floor extension to
Existing Plans Elevations and Section

CLIENT
MR & MRS J DOOLAN

SCALE
1:100

DATE
18-4-2012

No
HZ 26-1