




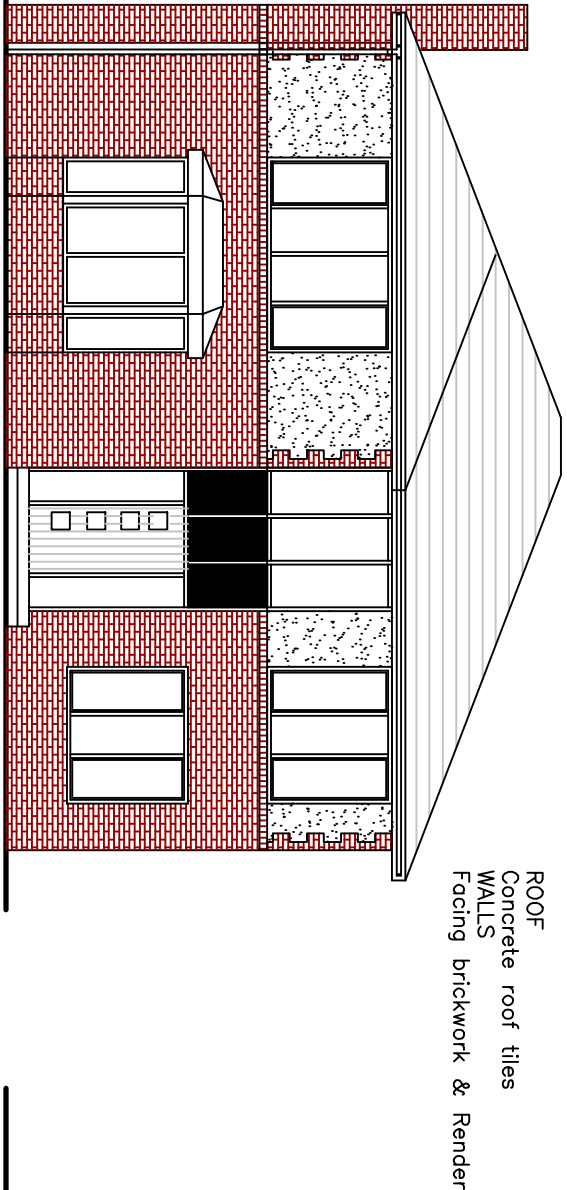


PROPOSED EAST ELEVATION

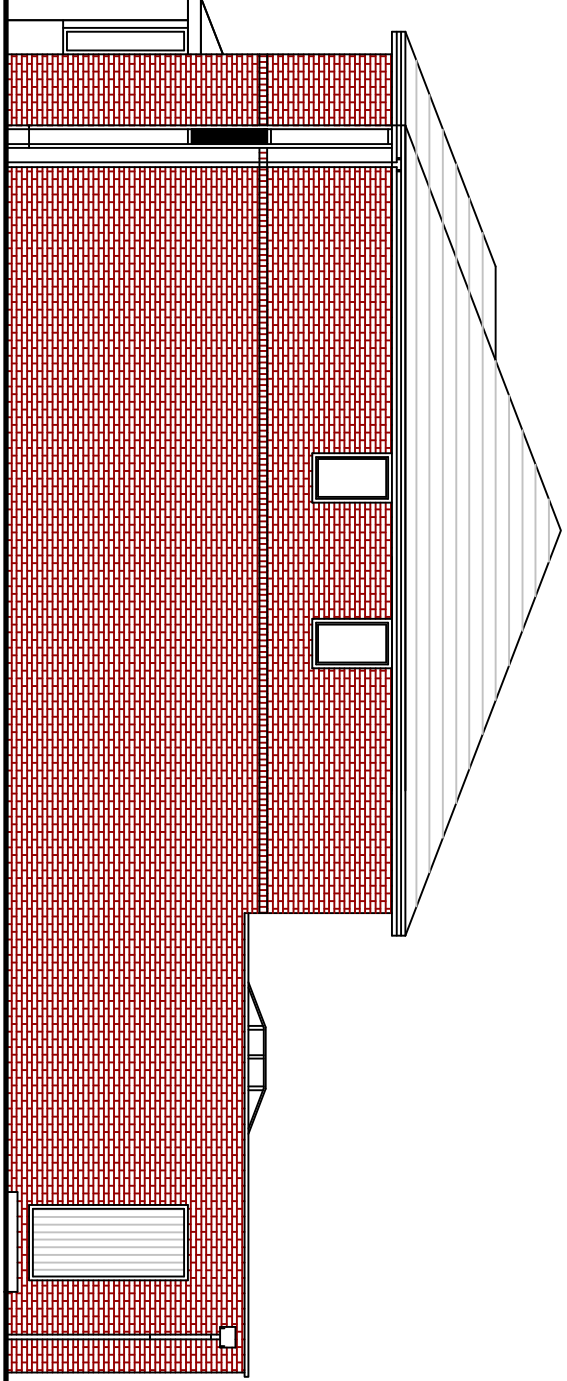




PROPOSED NORTH ELEVATION

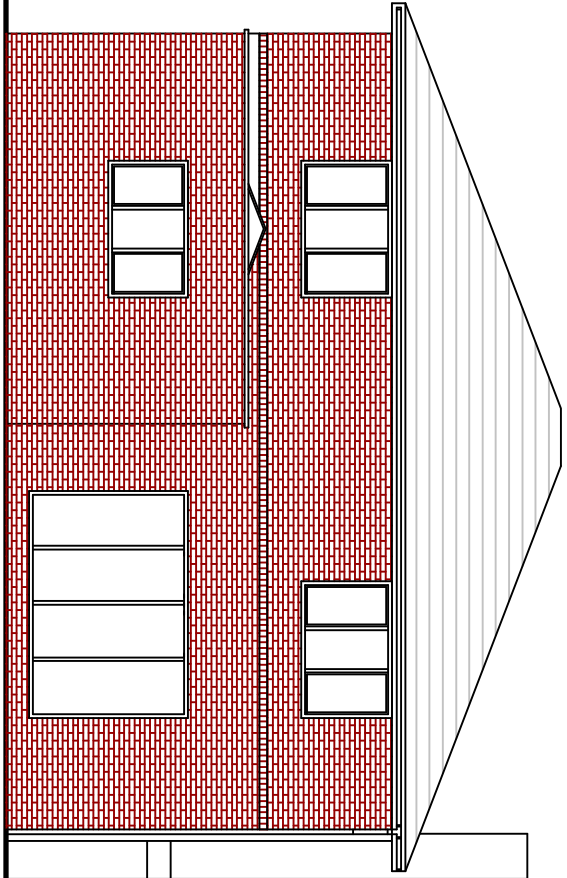


PROPOSED WEST ELEVATION

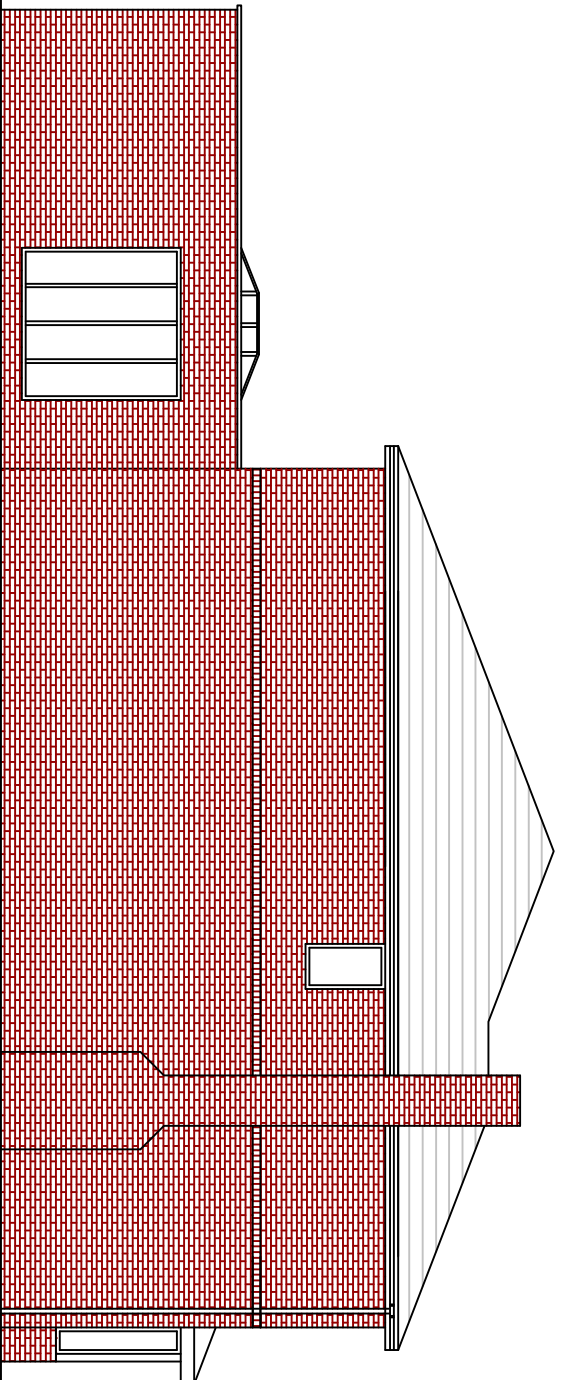

PROPOSED SOUTH ELEVATION

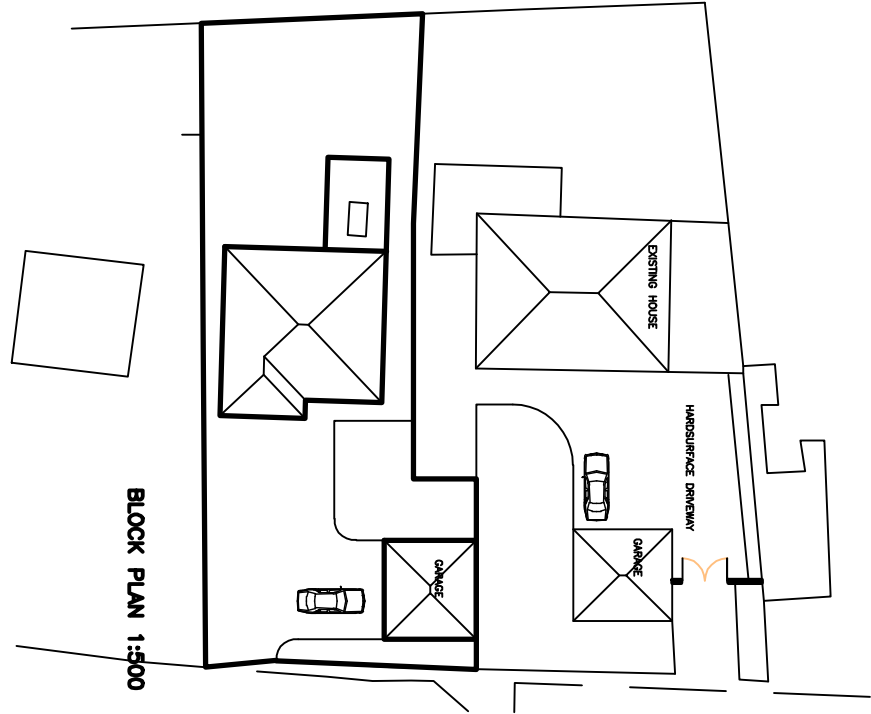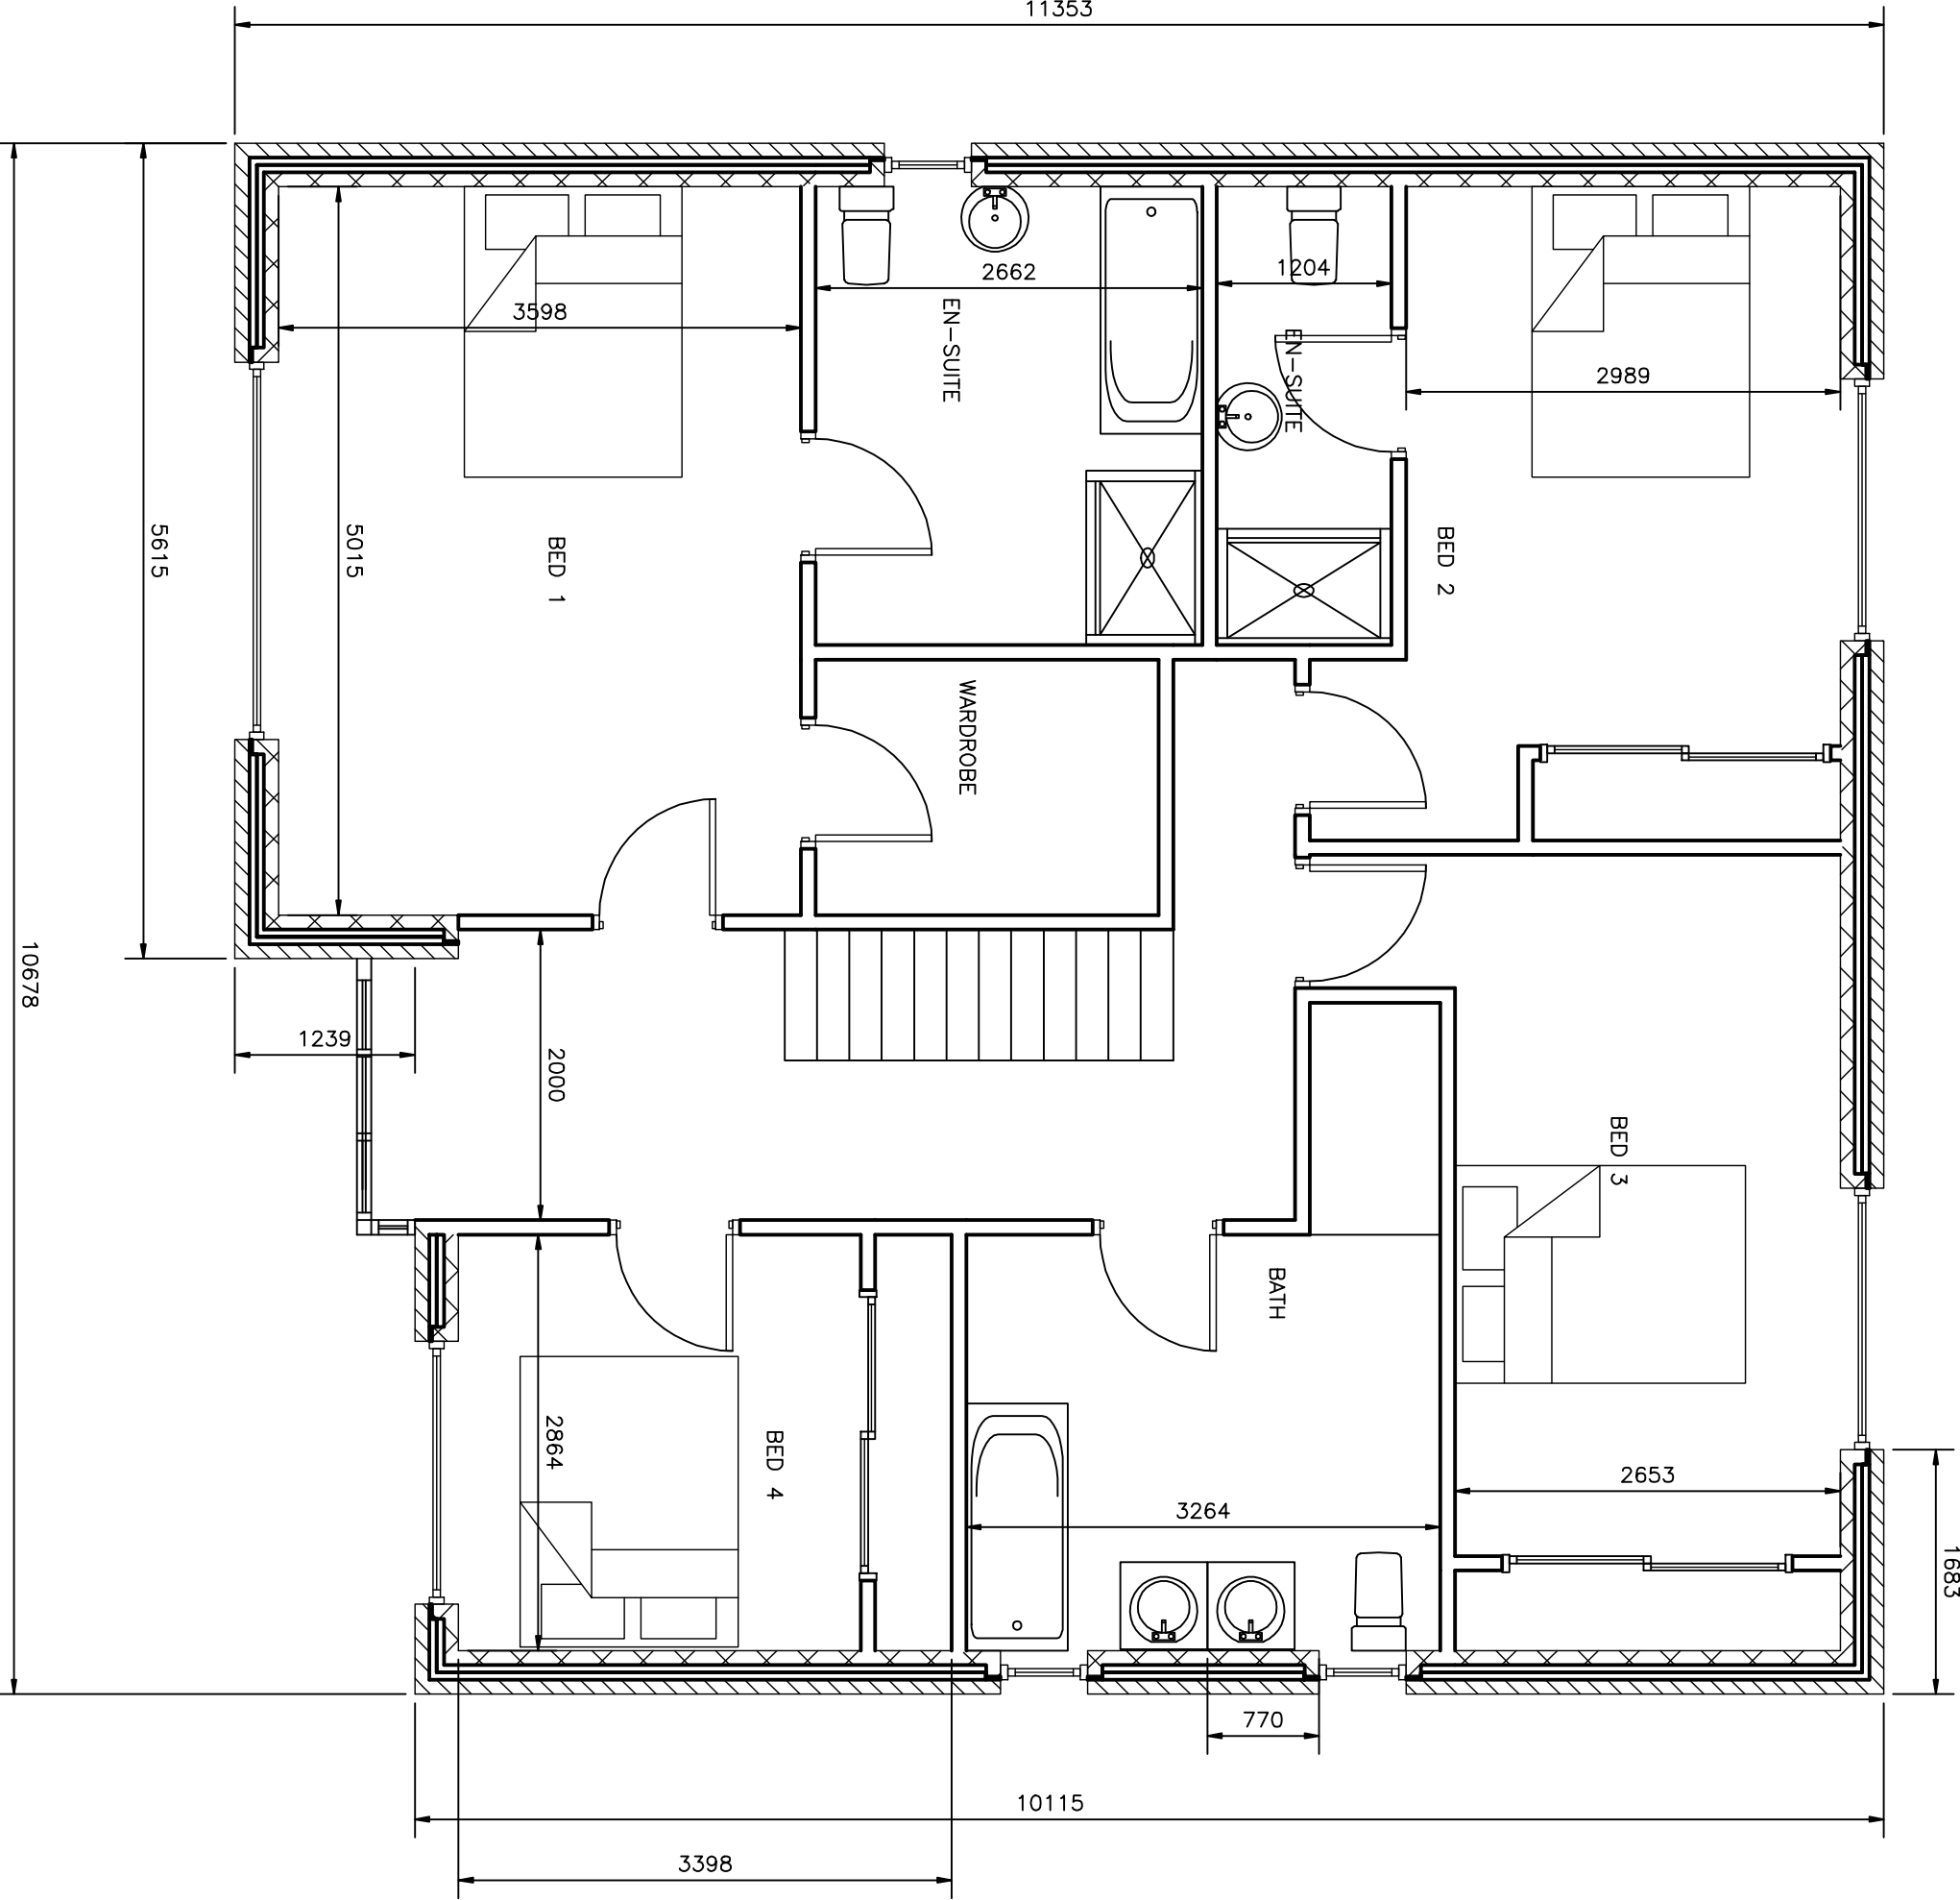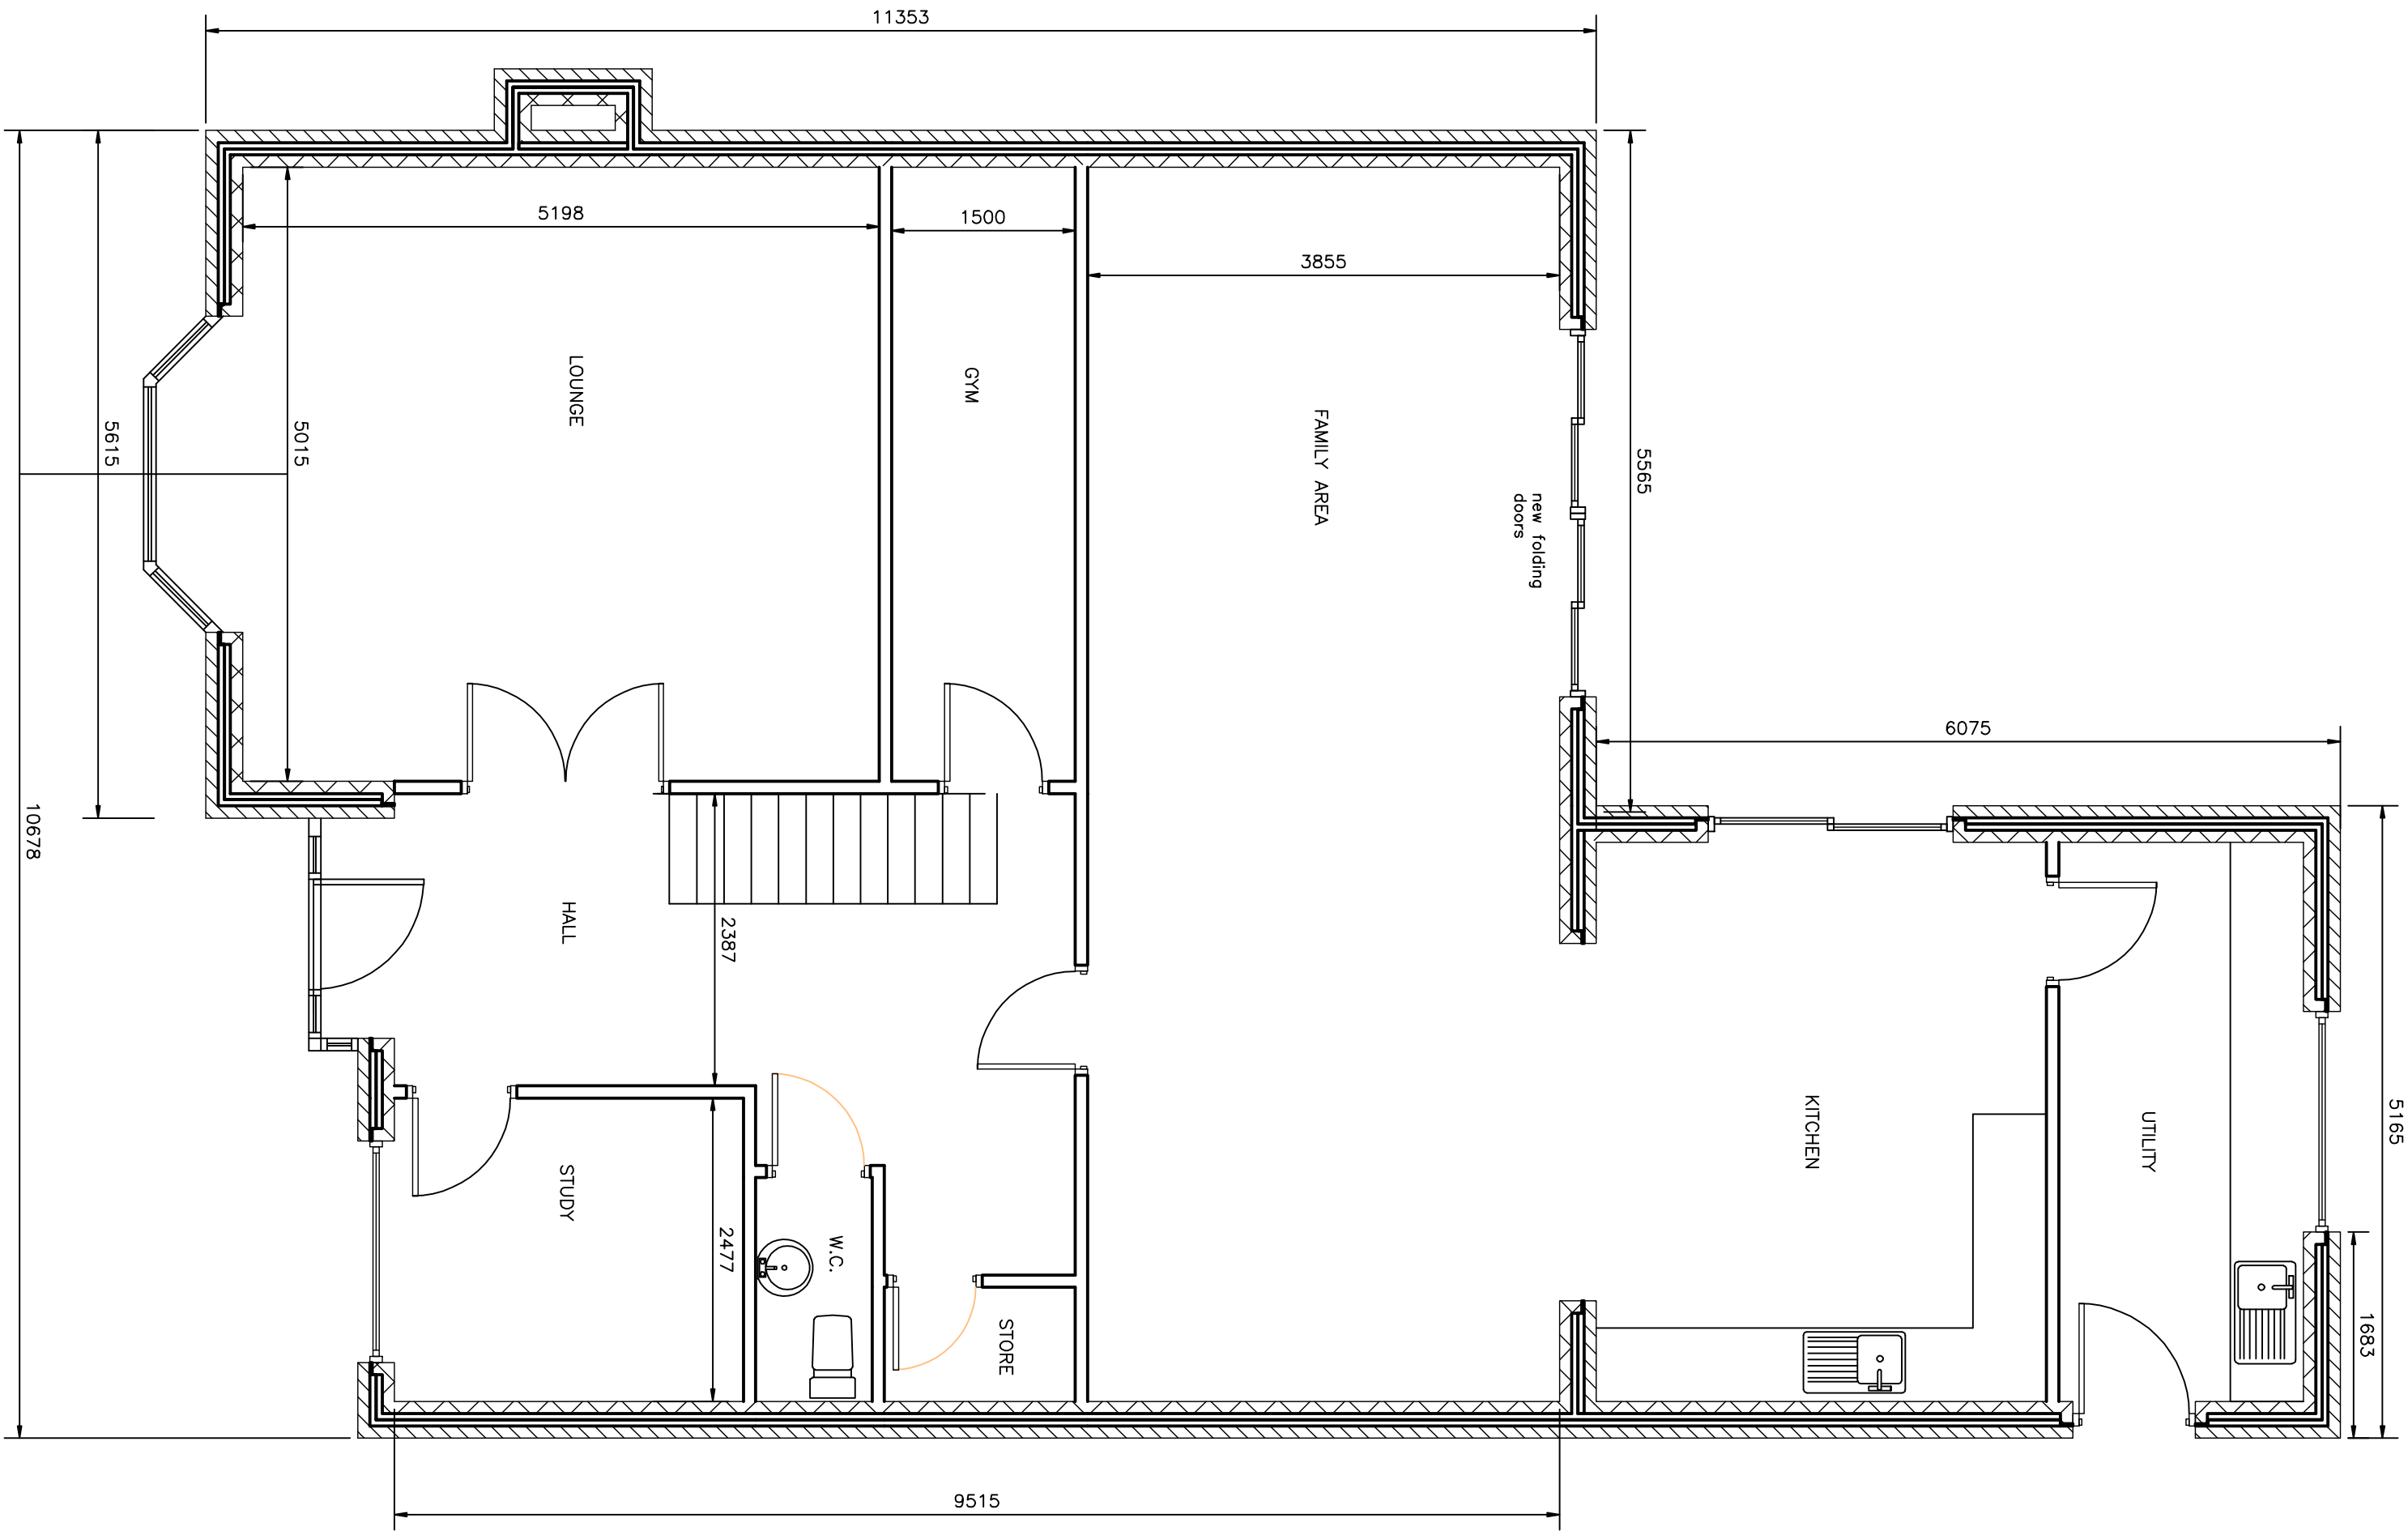

BLOCK PLAN 1:300

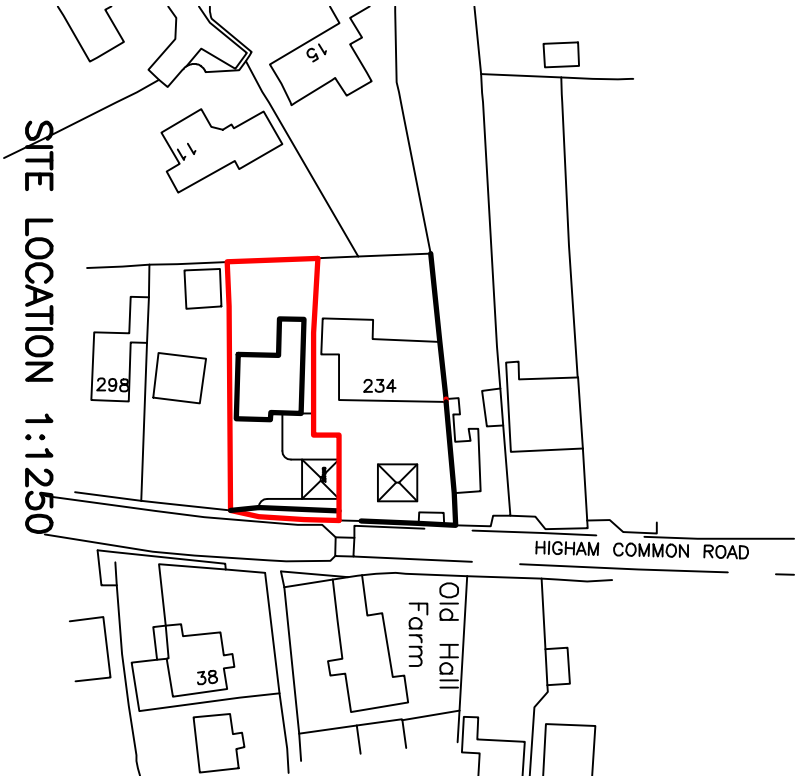

SITE LOCATION 1:1250

Actual depth of foundations to be determined on site.
All work to be to the satisfaction of the local authority.
All dimensions to be checked on site and any discrepancies must be notified immediately.
All dimensions are in millimetres unless otherwise stated.
authority approval on this drawing is subject to local
Do not scale this drawing.



MR & MRS P MILLS

PROJECT
PROPOSED NEW DWELLING
LAND ADJ. 234 HIGHAM COMMON ROAD
HIGHAM

REVISION	DATE	BY	REV.
MILLS HOUSE HIGHAM	22/01/01	1:50	DE

CHARTERED BUILDING CONSULTANTS
HUDDESFIELD ROAD, BARNESLEY, SOUTH YORKSHIRE S70 2AT
TEL: (01226) 731265 E-mail: info@pmsdesign.co.uk
CLIENT: MR & MRS P MILLS

PROJECT
PROPOSED NEW DWELLING
LAND ADJ. 234 HIGHAM COMMON ROAD
HIGHAM

DATE: 10/02/09
BY: DE
REV: 1:50