



20 STABLES ST.

GROUND FLOOR

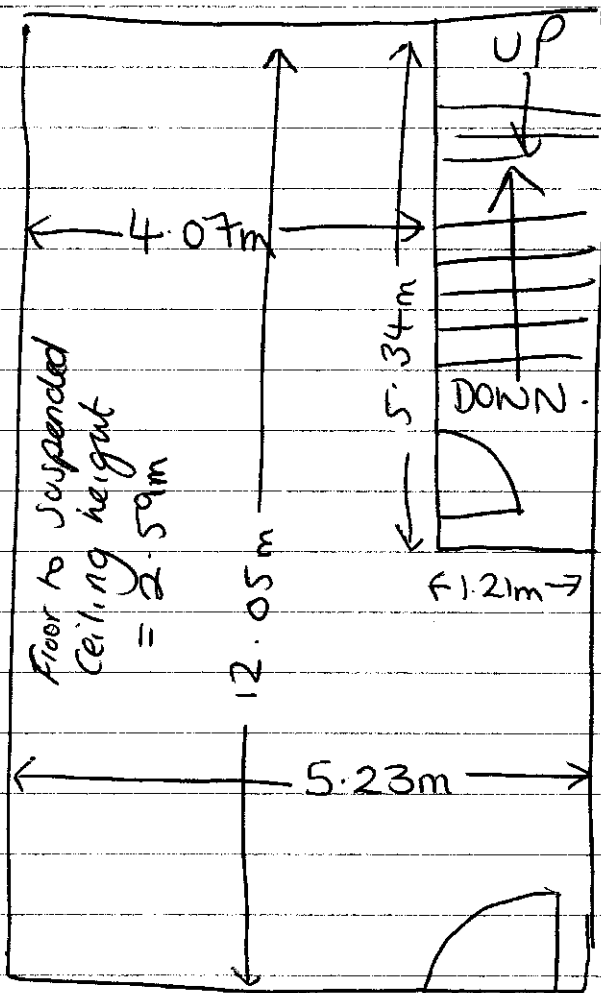

SHOP FRONT

BASEMENT

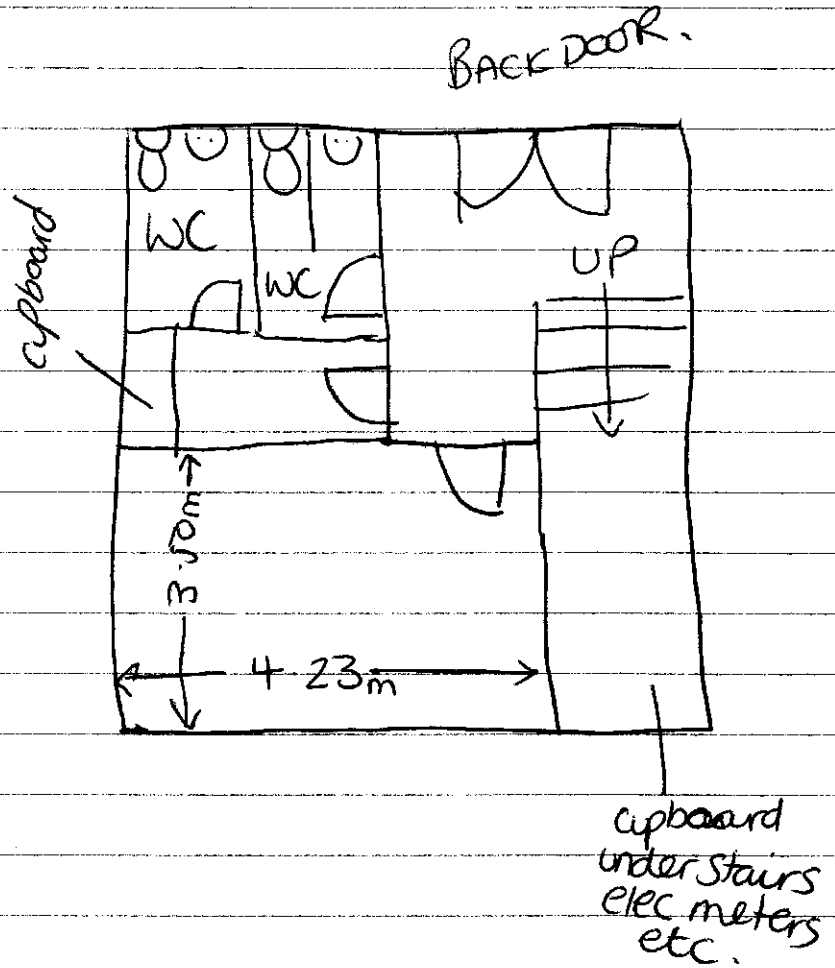

MEZ

