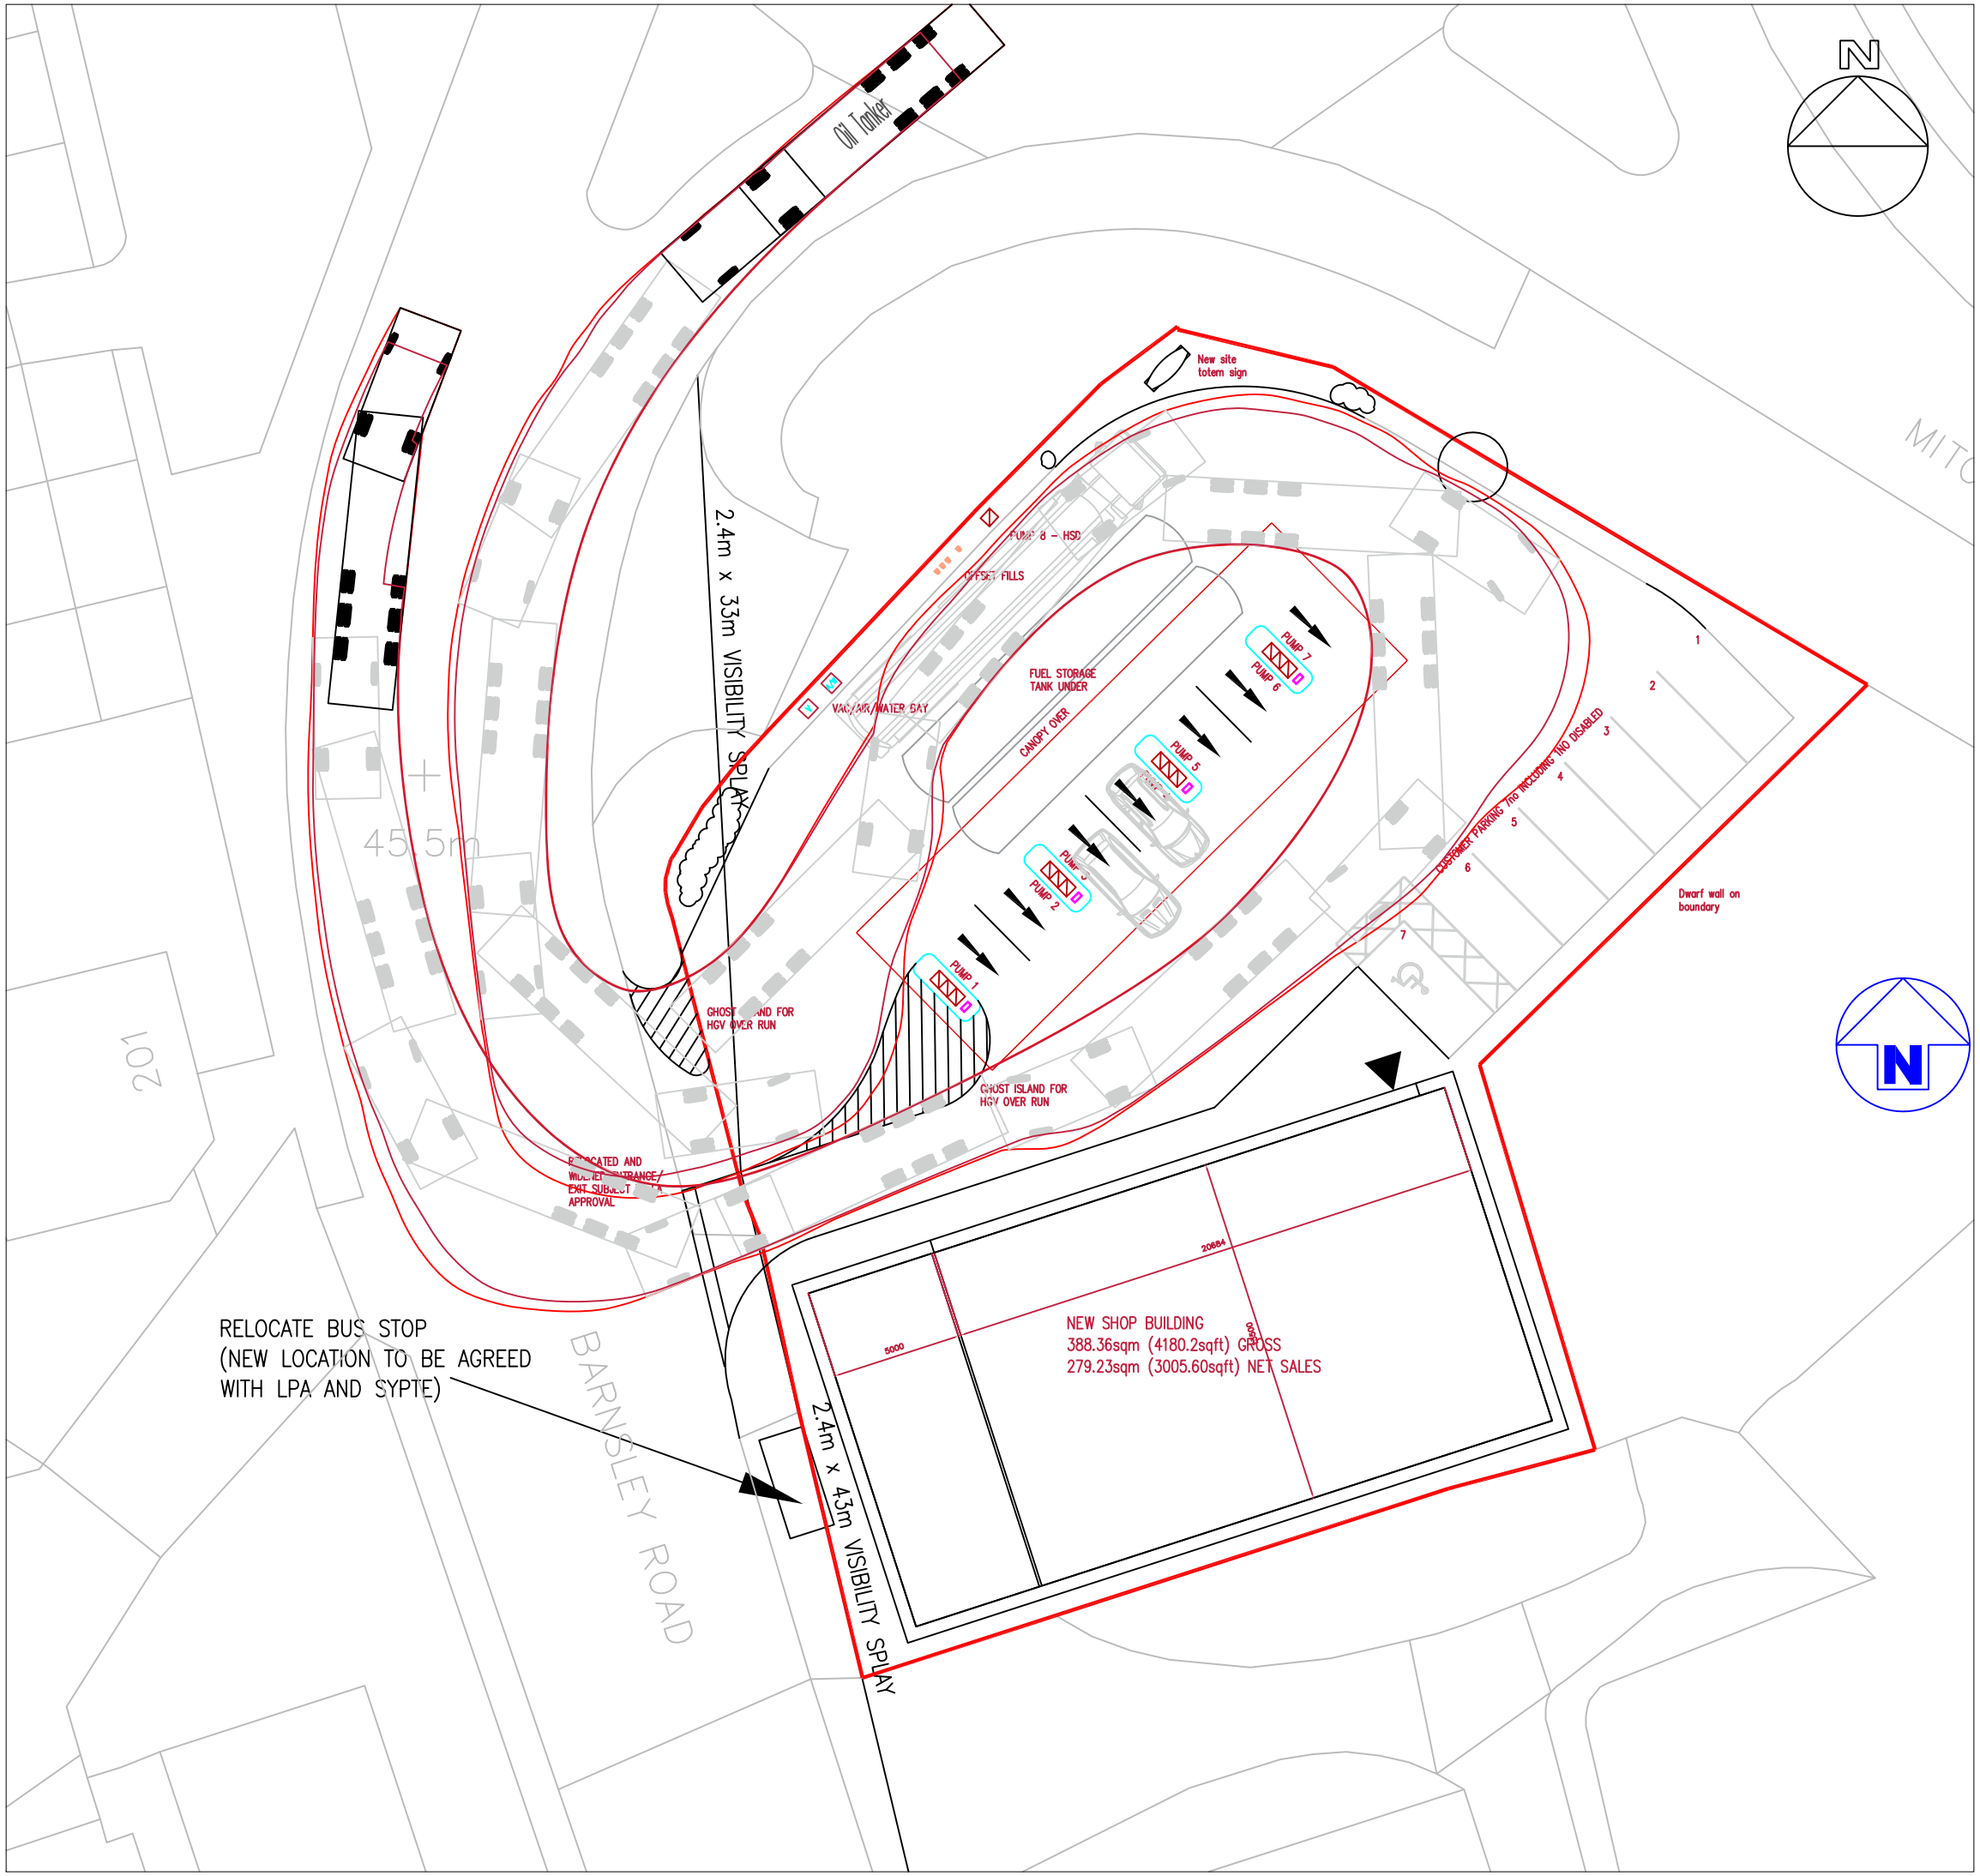

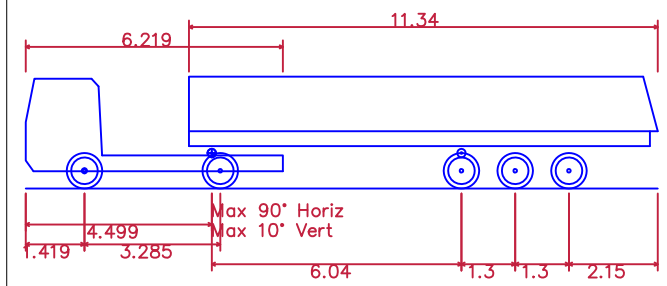

Oil Tanker	
Overall Length	15.289m
Overall Width	2.500m
Overall Body Height	2.704m
Min Body Ground Clearance	0.419m
Track Width	2.450m
Lock to Lock Time	4.00s
Kerb to Kerb Turning Radius	6.670m

GENERAL NOTES:

- THIS DRAWING SHOWS THE PROVISIONAL DESIGN ONLY AND IS SUBJECT TO LOCAL AUTHORITY APPROVAL. THIS DRAWING SHOULD NOT BE SCALED FOR SETTING OUT PURPOSES.
- THIS DRAWING IS BASED ON A TOPOGRAPHICAL/ORDNANCE SURVEY PROVIDED BY OTHERS.

REV	DATE	DESCRIPTION

PARAGON HIGHWAYS
PARAGON HIGHWAYS
UNIT 2, THE OFFICE CAMPUS,
PARAGON BUSINESS PARK, RED HALL COURT,
WAKEFIELD WF1 2UY
01924 291536 / PARAGONHIGHWAYS.COM

JOB	DWG	REV
1386	01	

SCALE: 1:250 @A3

DATE: JAN 2017

PROPOSED PFS
BARNSLEY ROAD/ MITCHELL WAY, WOMBWELL