




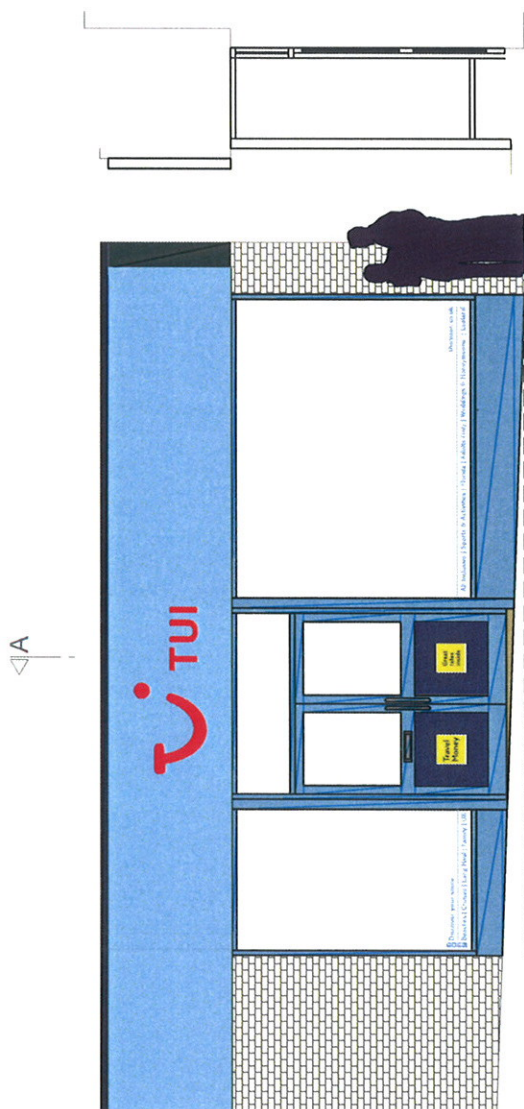

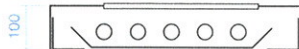

Cross section

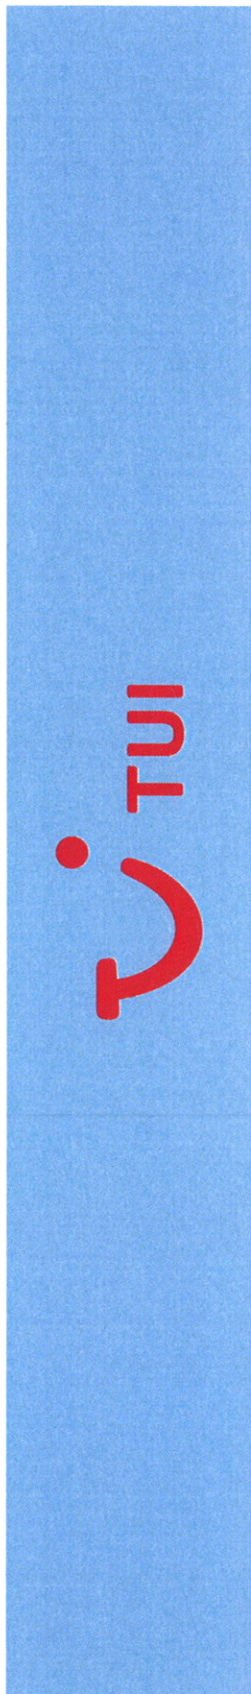

Fascia sign

Fascia	
size	8410 (w) x 1220 (h) mm
spec	Sprayed aluminium tray with fret cut Thomson logo to be backed off with a red acrylic slab
Illumination	Standard internally illuminated with fluorescent tubes


Note:
Estimated size
from supplied
drawing

Fascia sign

2-3 Black Swan Yard
Bermondsey Street
London SE1 3XW
+44 (0)20 7234 0300

Unit 2-3
Robin Hood Industrial Estate
Alfred Street South
Nottingham NG3 1GE
+44 (0)11 5941 7318

London

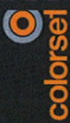

www.colorset.co.uk

Address:
UNIT 5
10 QUEEN STREET
BARNSELEY
S70 1RJ

BARNSELEY

Date: 07.10.2016
Issue: A

Approved by:
Name _____
Date _____